


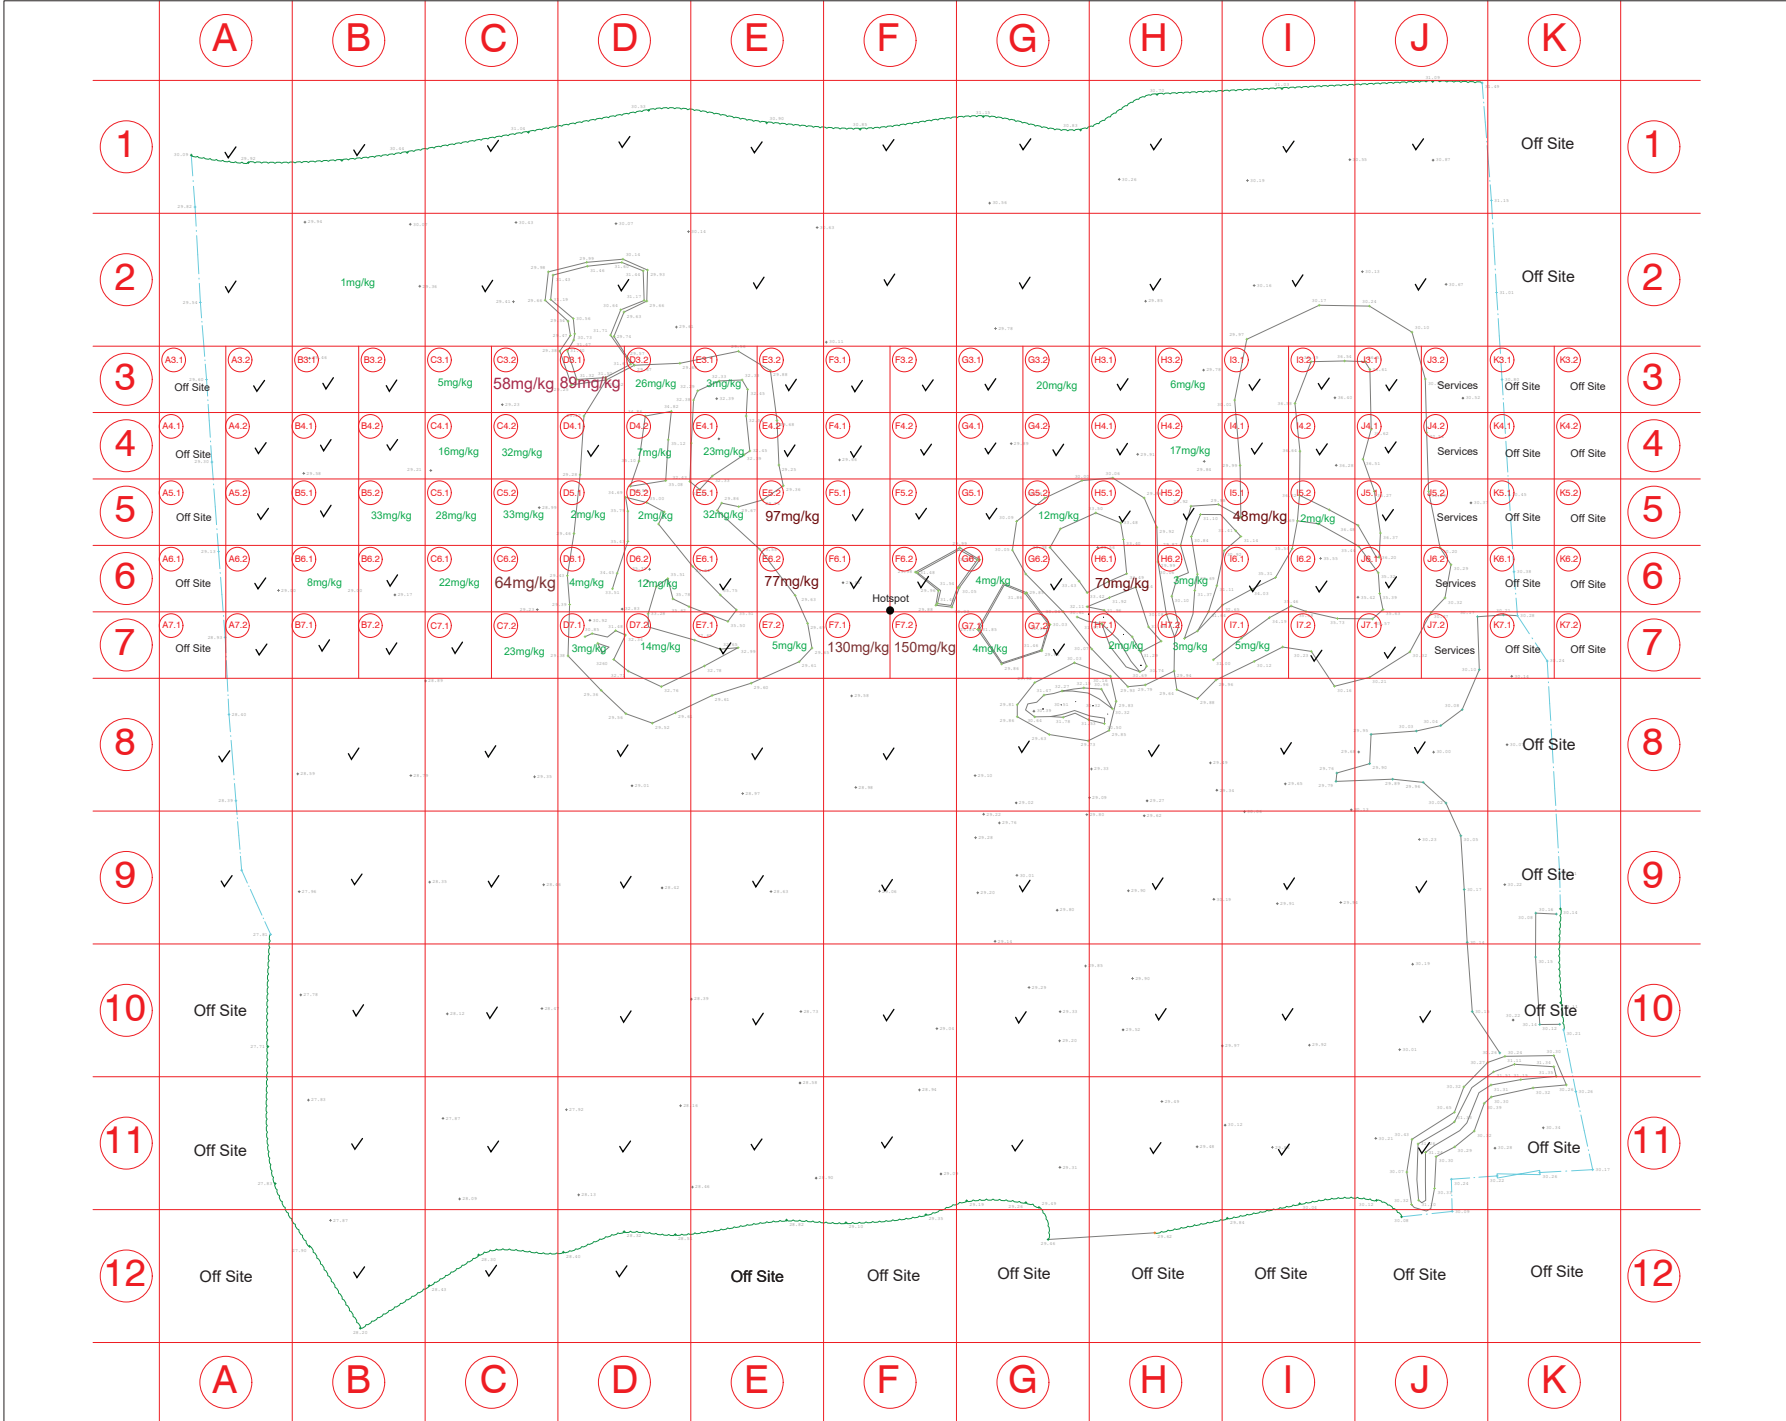

This drawing must not be copied or reproduced without written permission or consent from GDM Demolition Ltd. Only figured dimensions to be taken from this drawing, do not scale.

The Author of this drawing does not accept any liability for details or information provided by outside organisations.

Boundaries are shown for indicative purposes only, all boundaries are to be confirmed by the legal owner.

Test Results for:
1,2-Dichlorobenzene

All grid squares sampled, a tick refers to a sample of less than 1mg/kg or nil



Client	
Contract number	
Address PENRHYN ROAD, KNOWSLEY L34 9HY	
Drawing Testing Grid	
PORTWAY 	
Scale n/a	Sheet Size A1
Date 14/08/2025	Drawn Checked
Job No PTW25025	Drawing No Rev