


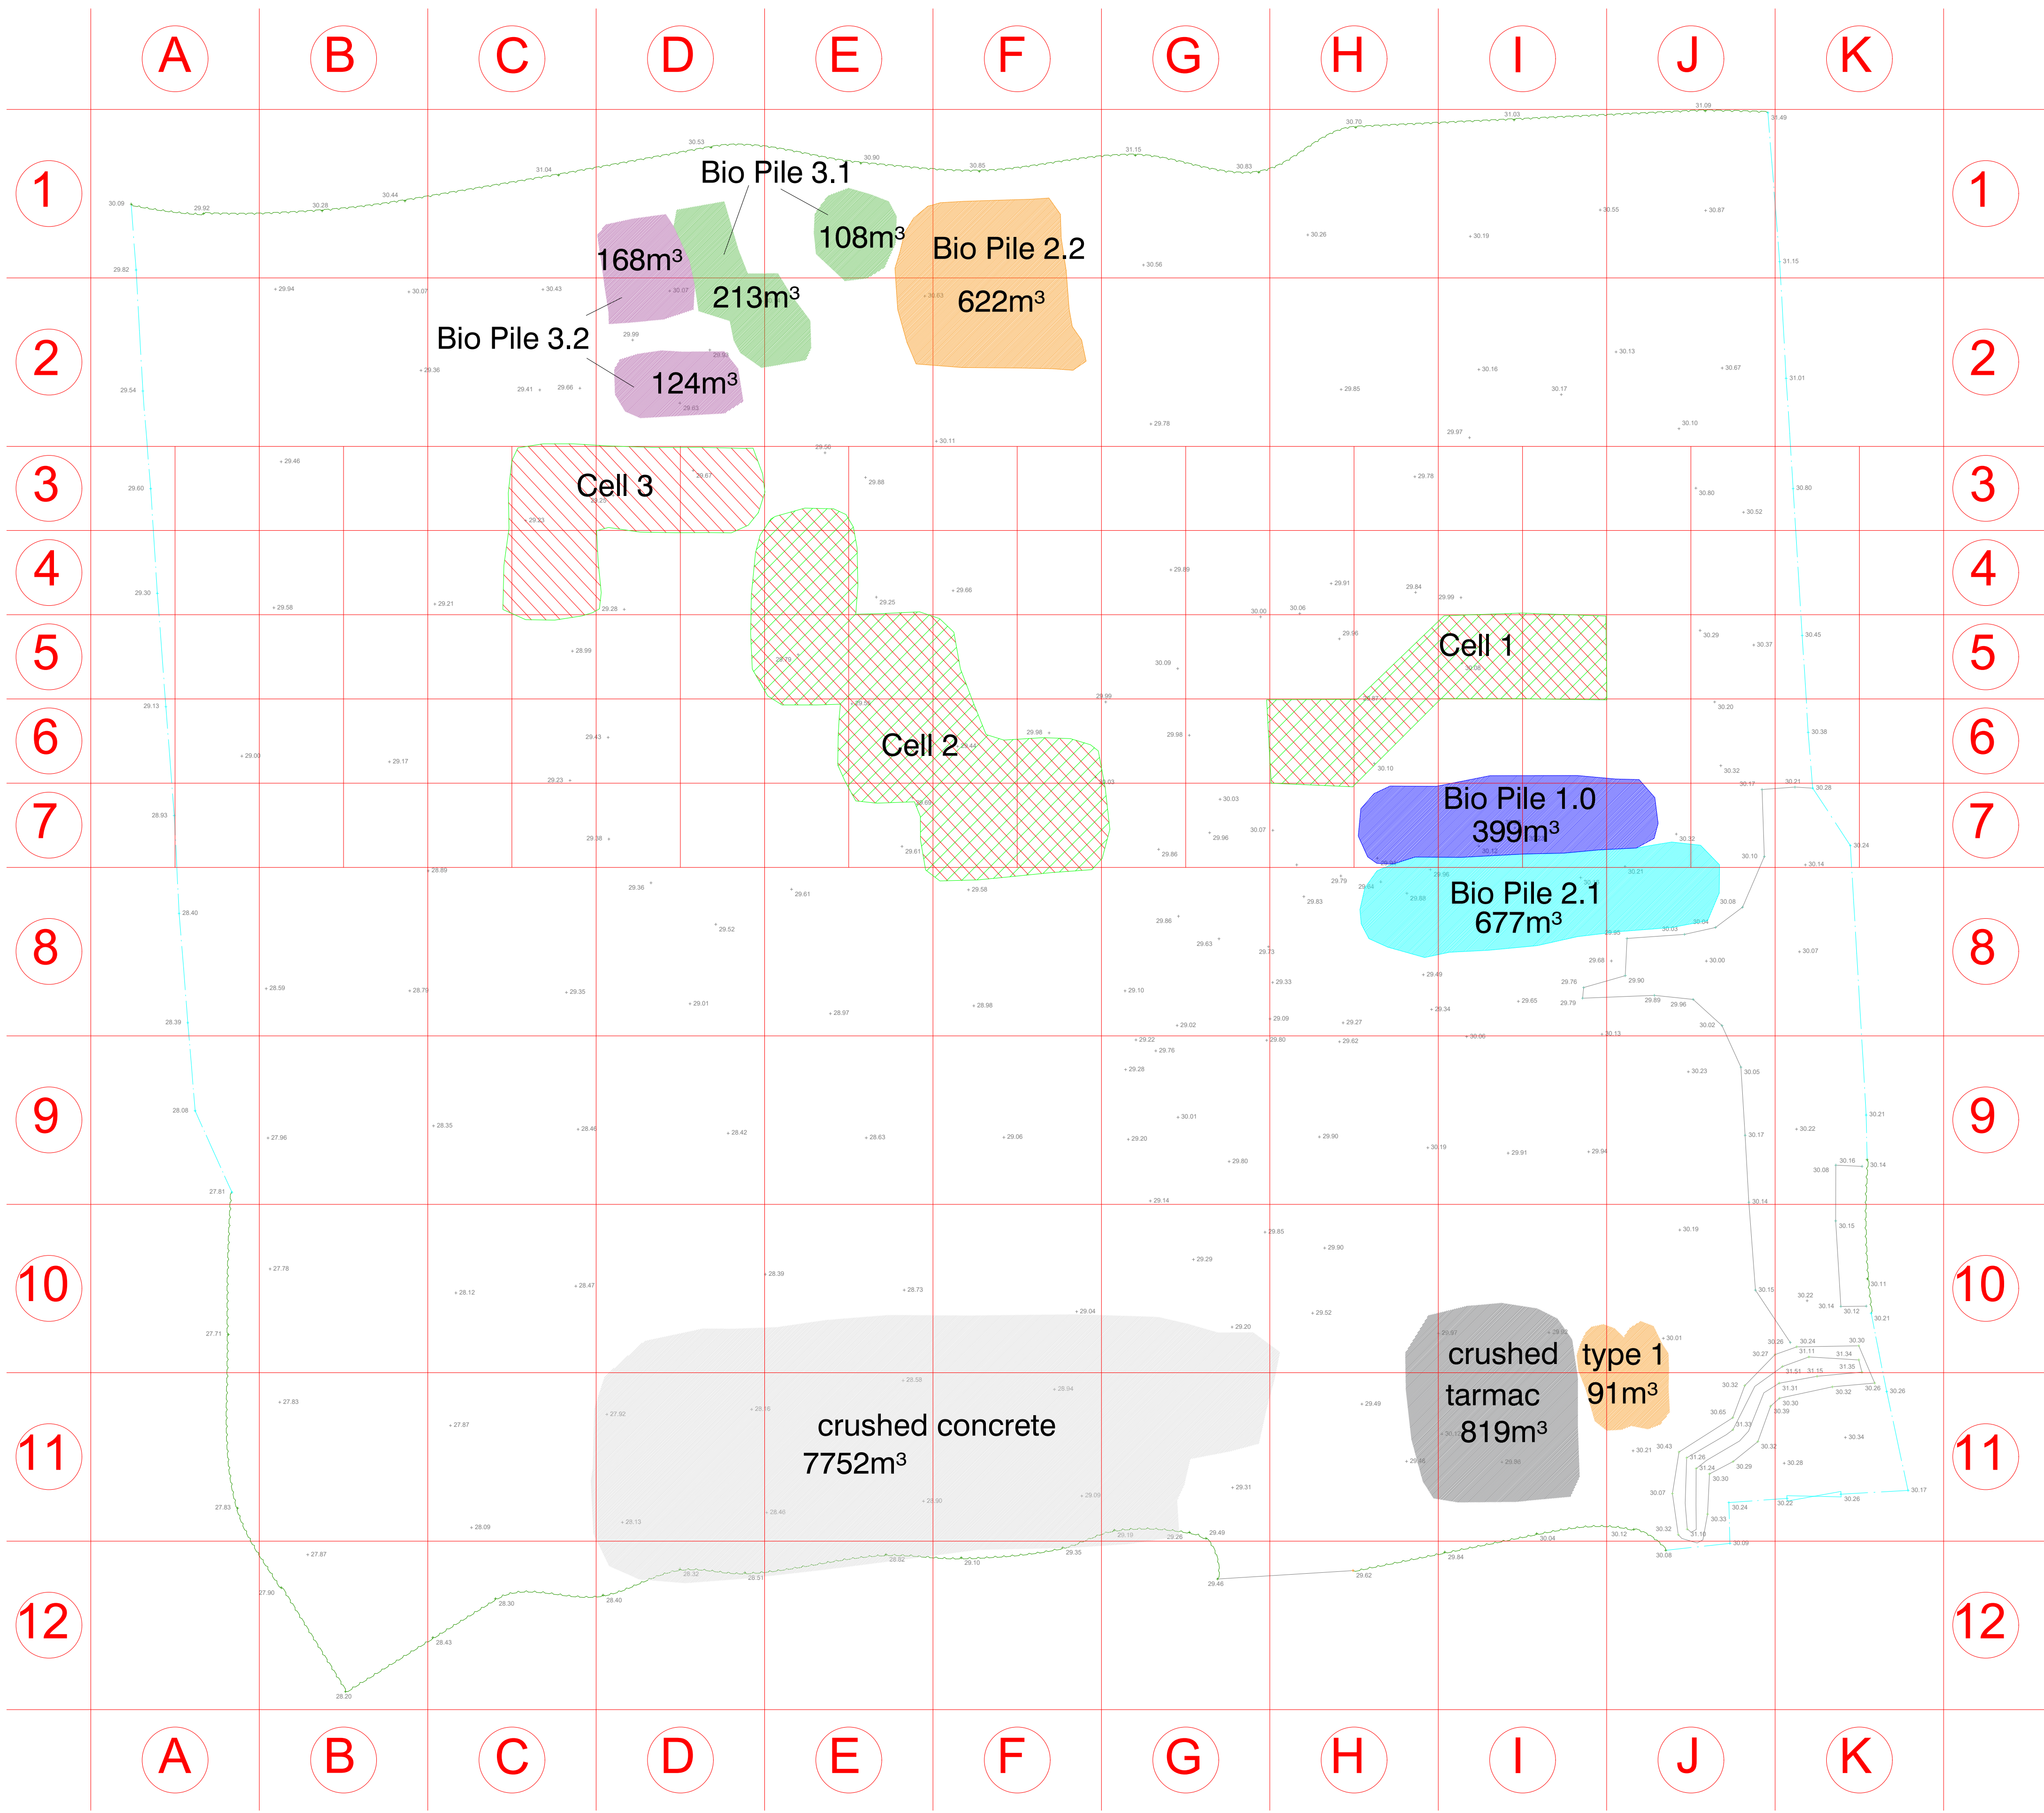


This drawing must not be copied or reproduced without written permission or consent from DSM Demolition Ltd.

Only figured dimensions to be taken from this drawing, do not scale.

The Author of this drawing does not accept any liability for details or information provided by outside organisations.

Boundaries are shown for indicative purposes only, all boundaries are to be confirmed by the legal owner.

- Excavated and tested
- Passed (<41mg/kg)

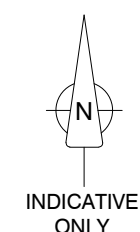

|   |            |         |
|---|------------|---------|
| Client   |            |         |
| Contract number   |            |         |
| Address<br>Former Contract Chemicals,<br>Penrhyn Road, Prescott, L34 9HY   |            |         |
| Drawing<br><i>Stockpile Volumes</i>   |            |         |
| <div><div><b>dsm</b></div><div></div></div> <p><b>Arden House, Arden Road, Heartlands, Birmingham, B8 1DE</b><br/><b>Tel: +44 (0)121 322 2225, Fax: +44 (0)121 322 2227</b><br/><b>Email: mail@dsmgroup.info</b></p> |            |         |
| Scale   | Sheet Size |         |
| n/a   | A1         |         |
| Date   | Drawn      | Checked |
| 13/02/2026   | RD         |         |
| Job No   | Drawing No | Rev     |