


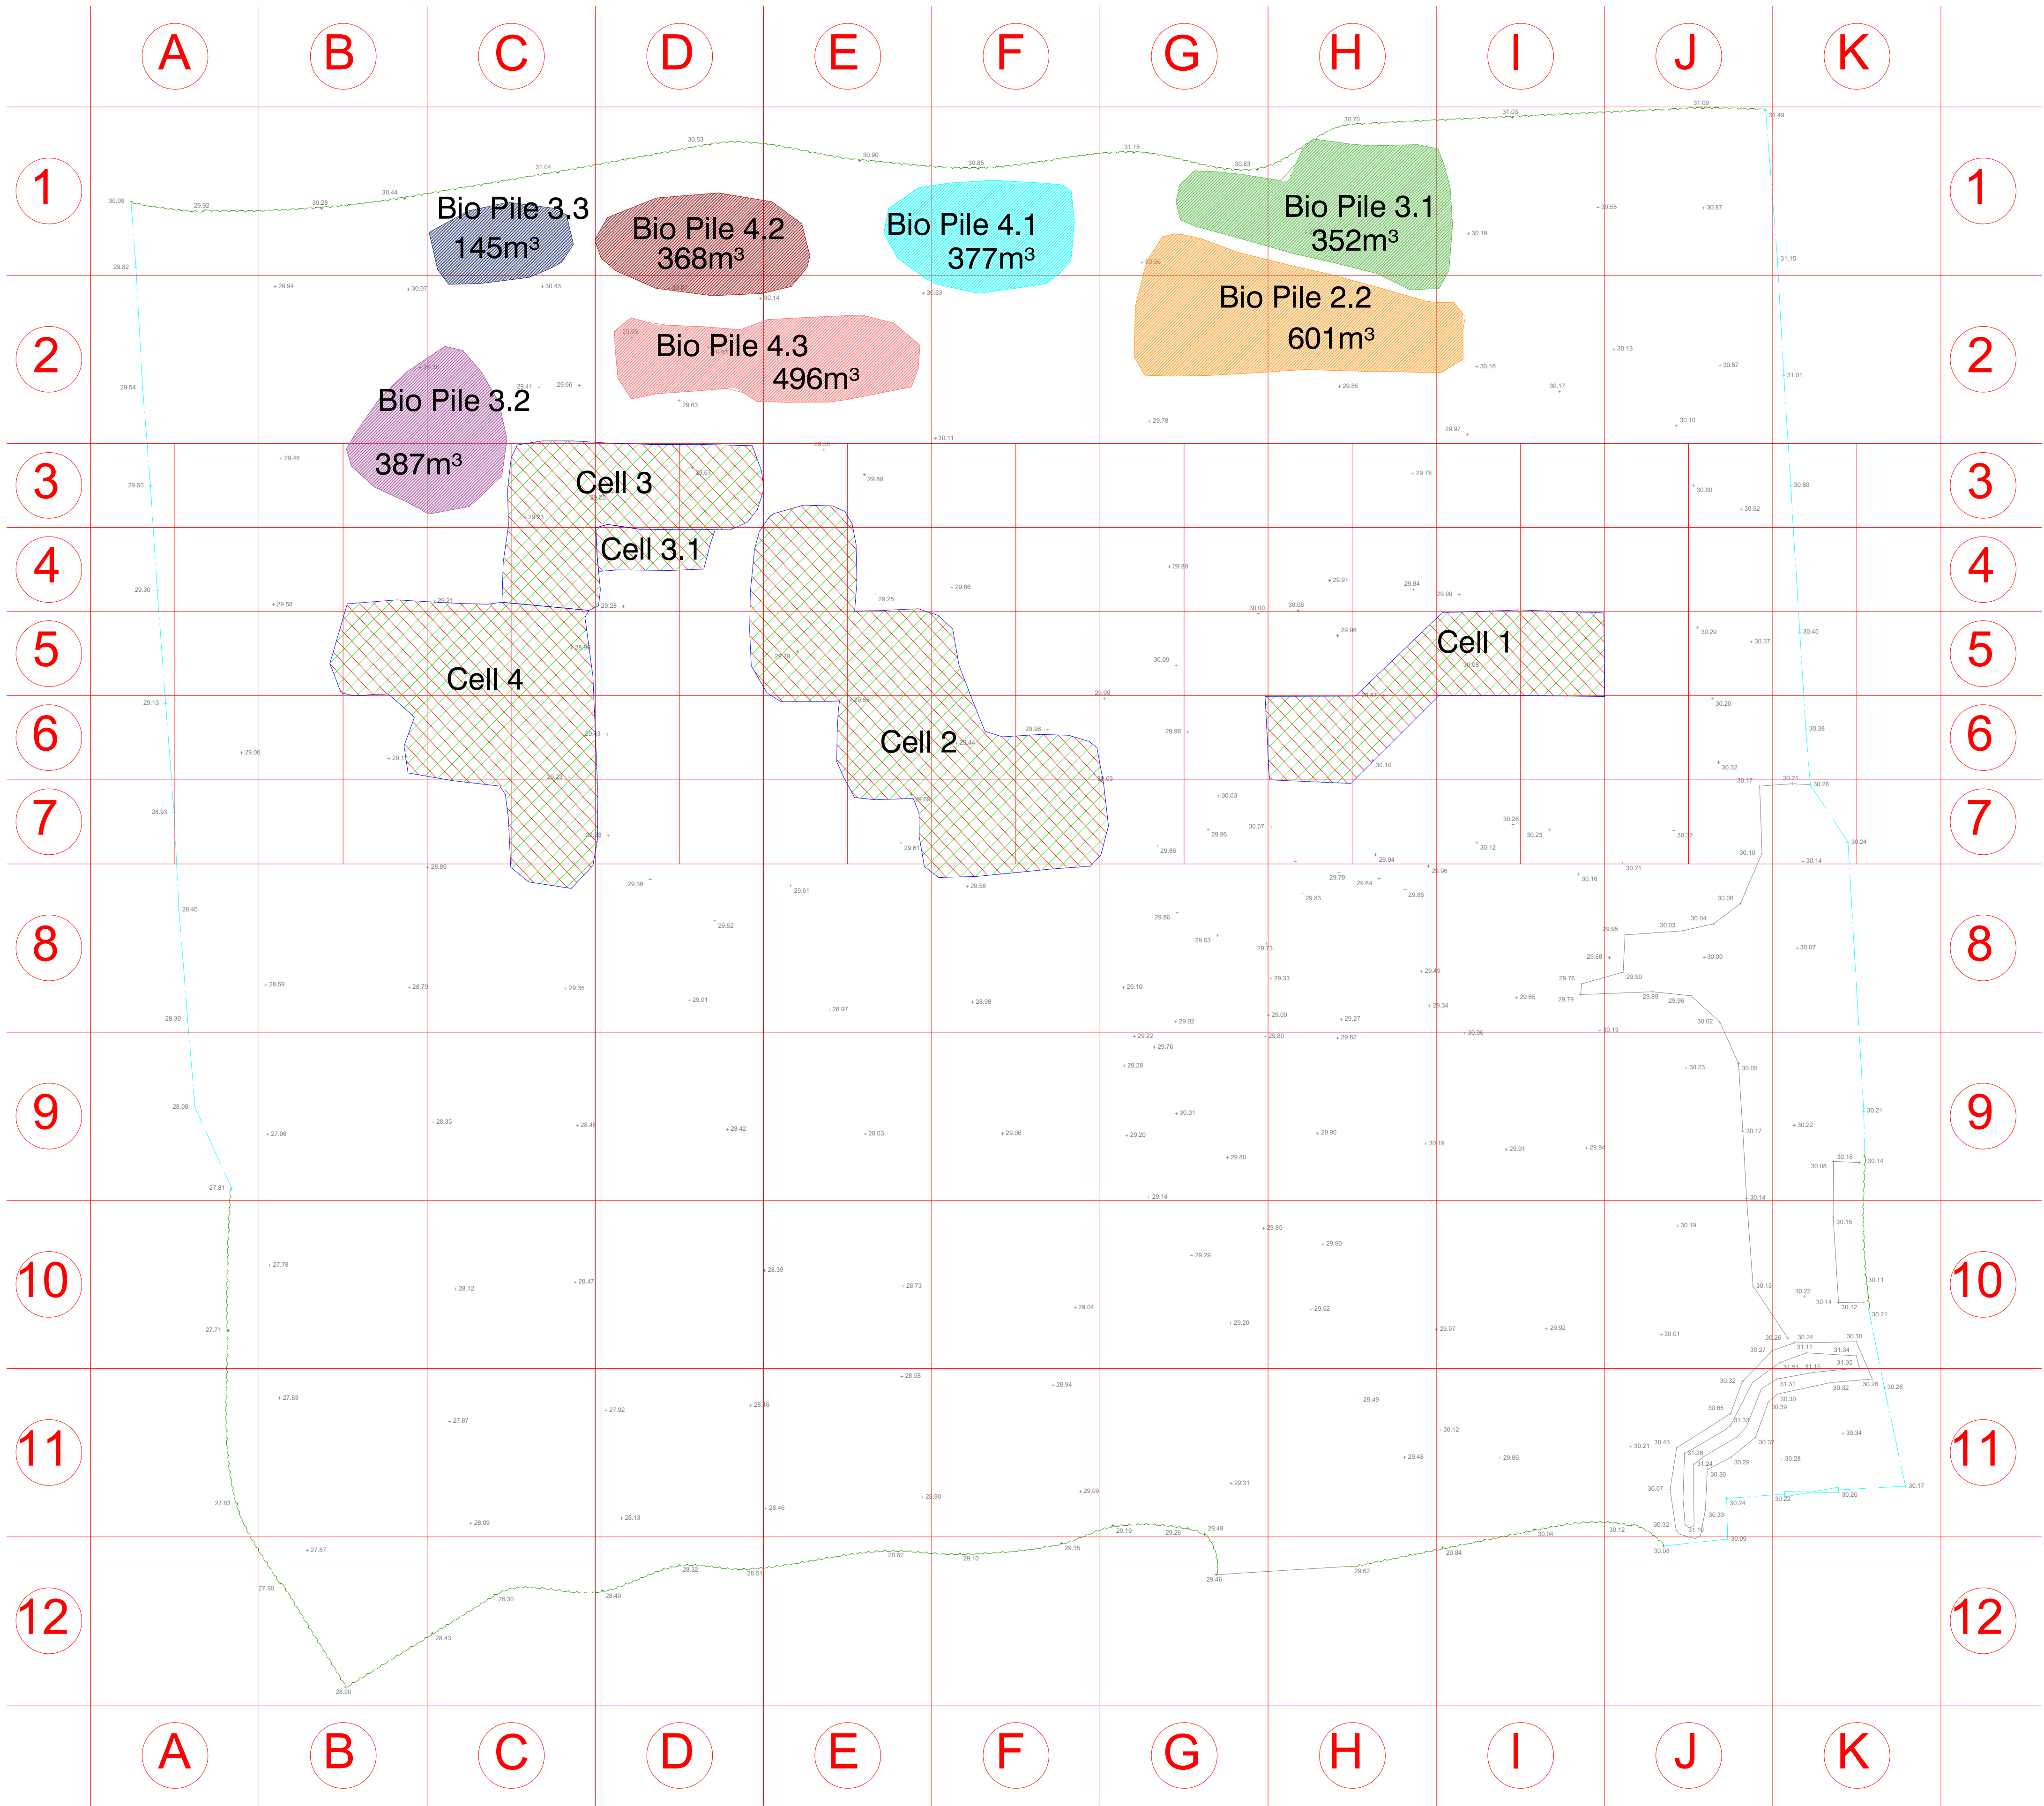


This drawing must not be copied or reproduced without written permission or consent from DSM Demolition Ltd.

Only figured dimensions to be taken from this drawing, do not scale.

The Author of this drawing does not accept any liability for details or information provided by outside organisations.

Boundaries are shown for indicative purposes only, all boundaries are to be confirmed by the legal owner.

- Excavated and tested
- Passed (<41mg/kg)

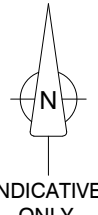

Client		
Contract number		
Address	Former Contract Chemicals, Penrhyn Road, Prescott, L34 9HY	
Drawing	Stockpile Volumes	
dsm  Arden House, Arden Road, Heartlands, Birmingham, B8 1DE Tel: +44 (0)121 322 2225, Fax: +44 (0)121 322 2227 Email: mail@dsmgroup.info		
Scale	Sheet Size	
n/a	A1	
Date	Drawn	Checked
24/03/2026	RD	
Job No	Drawing No	Rev