


1. Standard dropped crossing construction proposed, measuring 3.6m wide with 0.9m transition kerbs on each side
2. Proposed dropped crossing works to be undertaken by Knowsley MBC's Contractor - (Tarmac)
3. Any new footway construction or reconstruction to be in accordance with 'Manual of Contract Documents for Highway Works (MCHW)' standards
4. Approximately 10m distance between new dropped crossing and Church Road / Western Avenue / Rupert Road junction
5. Street nameplate reposition to be agreed and implemented with Knowsley MBC
6. Existing Water Meter Chamber to remain in situ, unless otherwise advised by Knowsley MBC's Contractor (Tarmac) & United Utilities

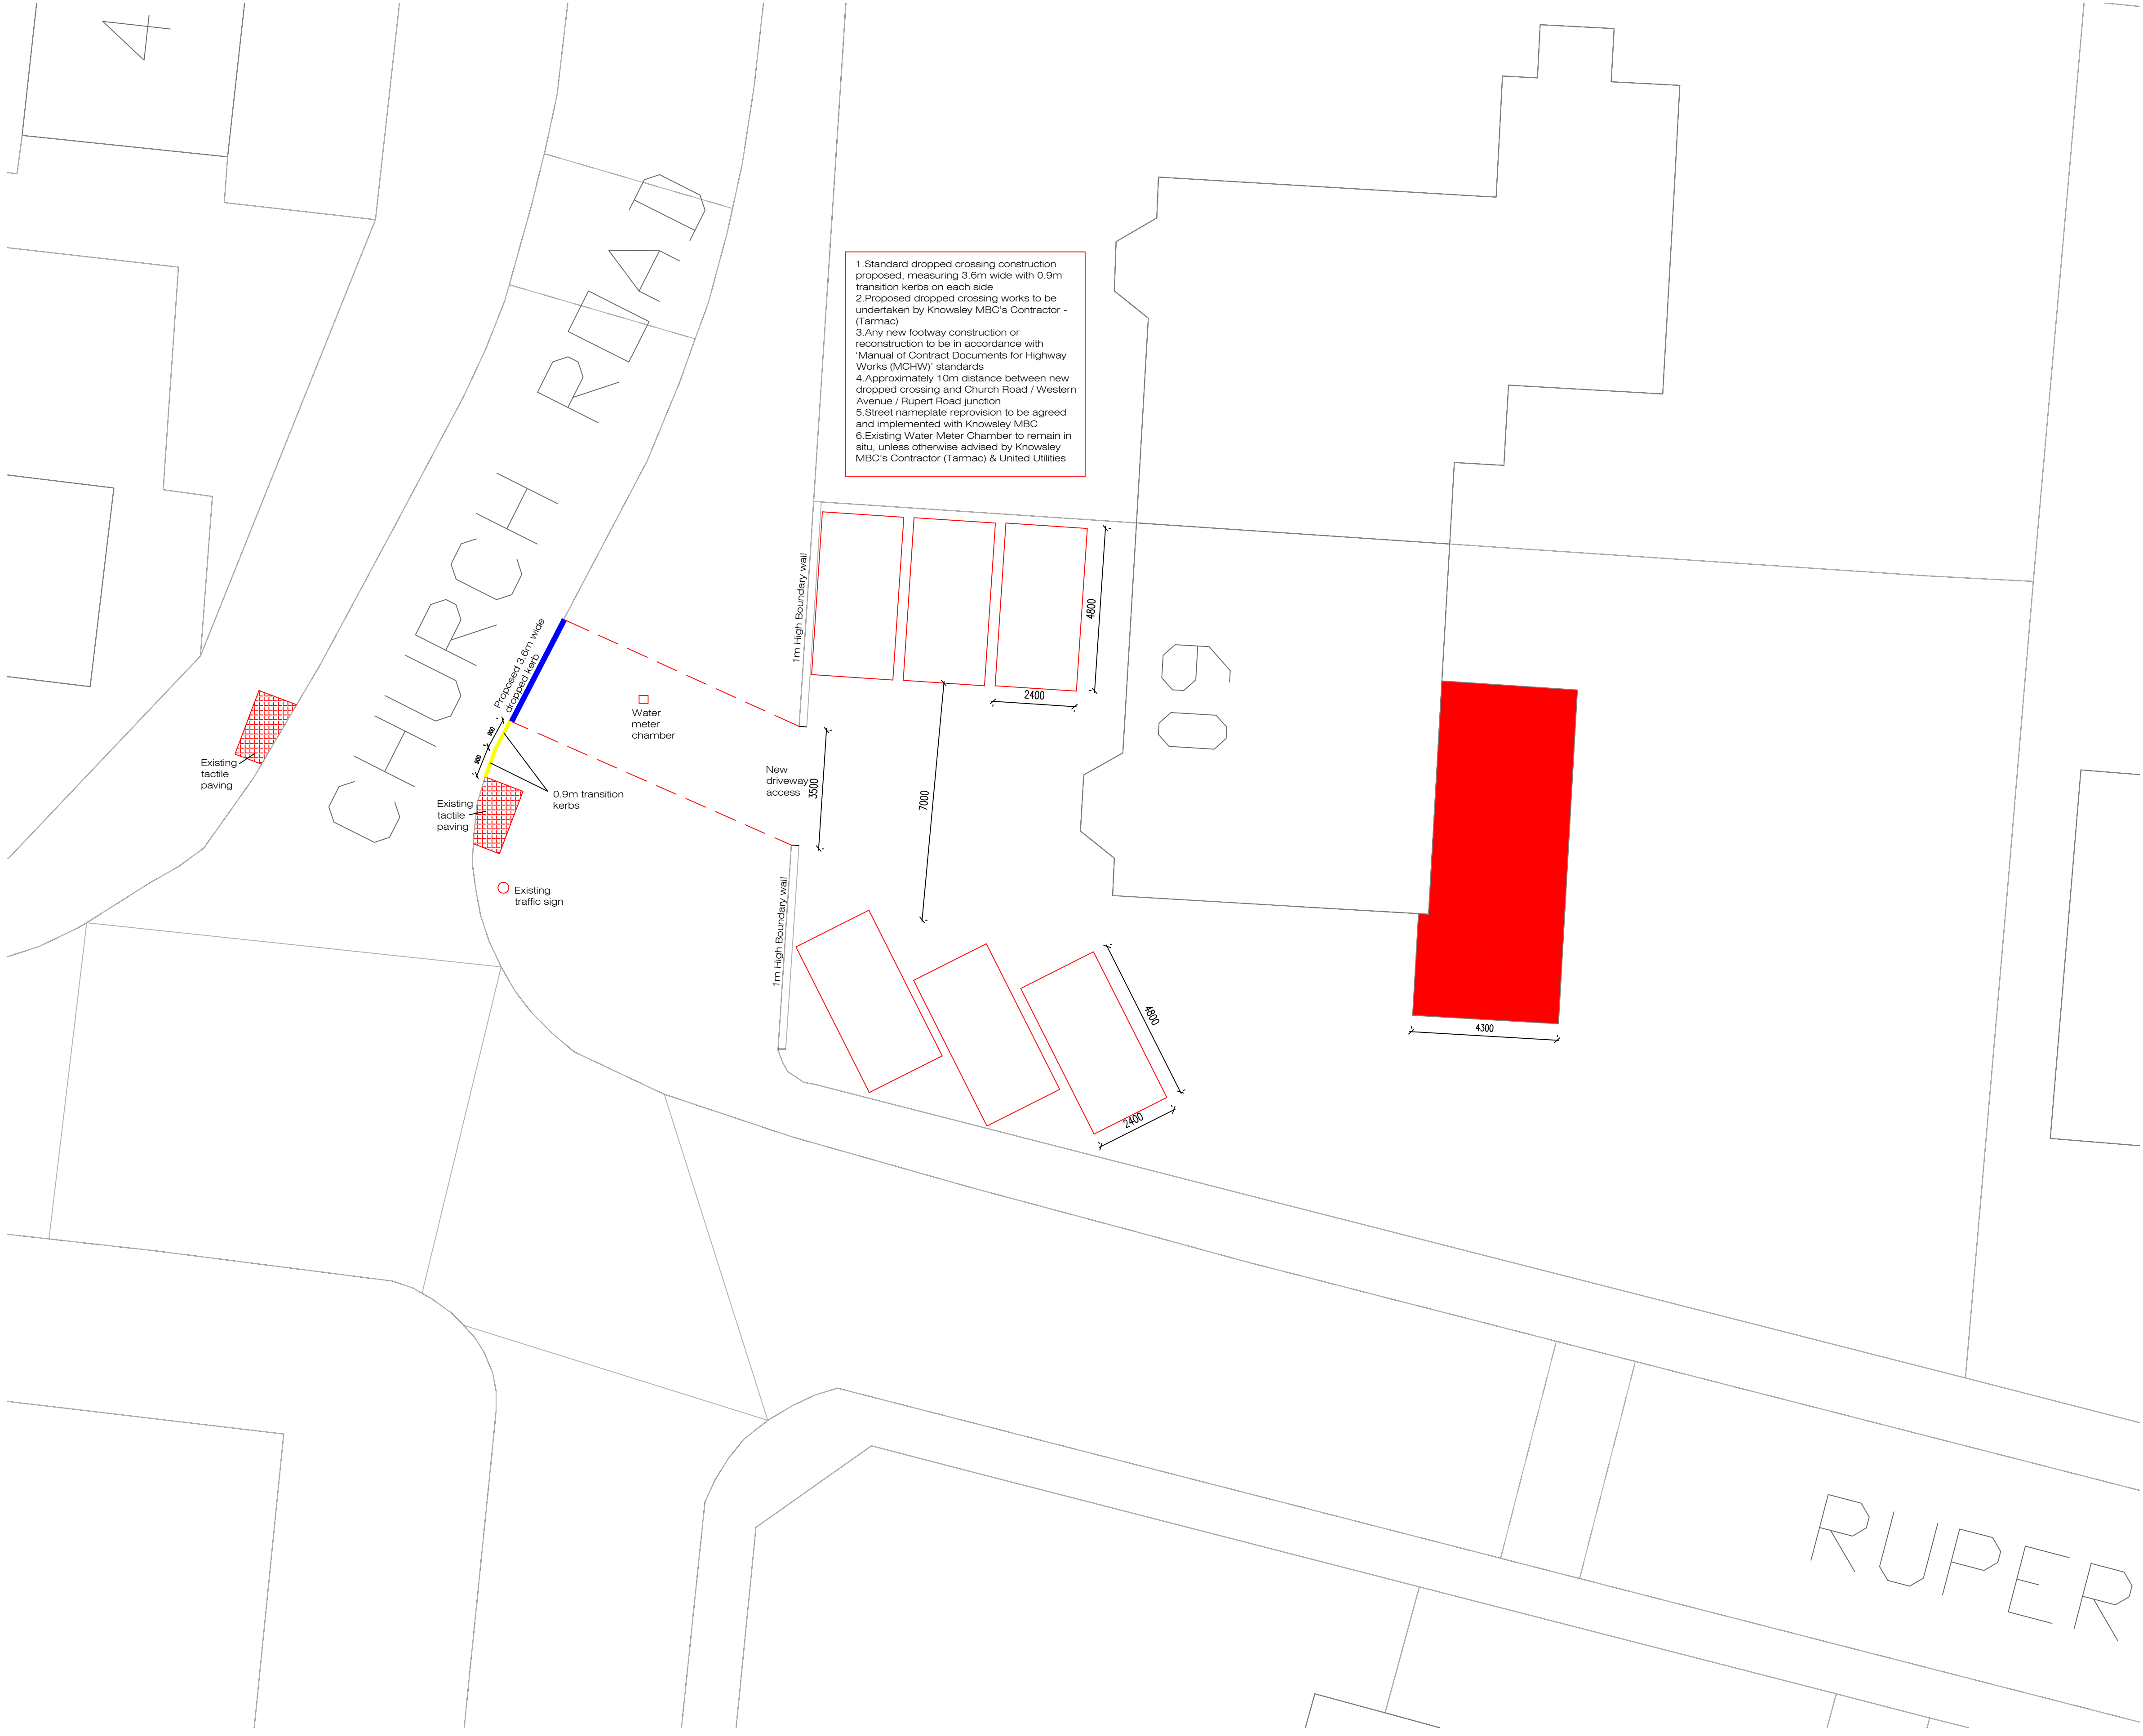

Address 60 Church Road, L36				
Job Title HMO conversion with single storey rear extension				
Drawing title Proposed Site Layout				
Chkd	Appvd	date April '25	scale 1:100 @ A1	Dwg No. 004