

# Wendy's®

## Wendys - Liverpool

Unit 8, Academy Business Park,  
County Rd, Kirkby,  
Liverpool  
L33 7AN

Issue 02 - 22/09/25




Sign 01 - Double Sided Banner With Single Leg (Gold Option B) - Qty 2

Panels are powdercoated.  
Size - As shown  
Scale 1:20



TENSION KITS

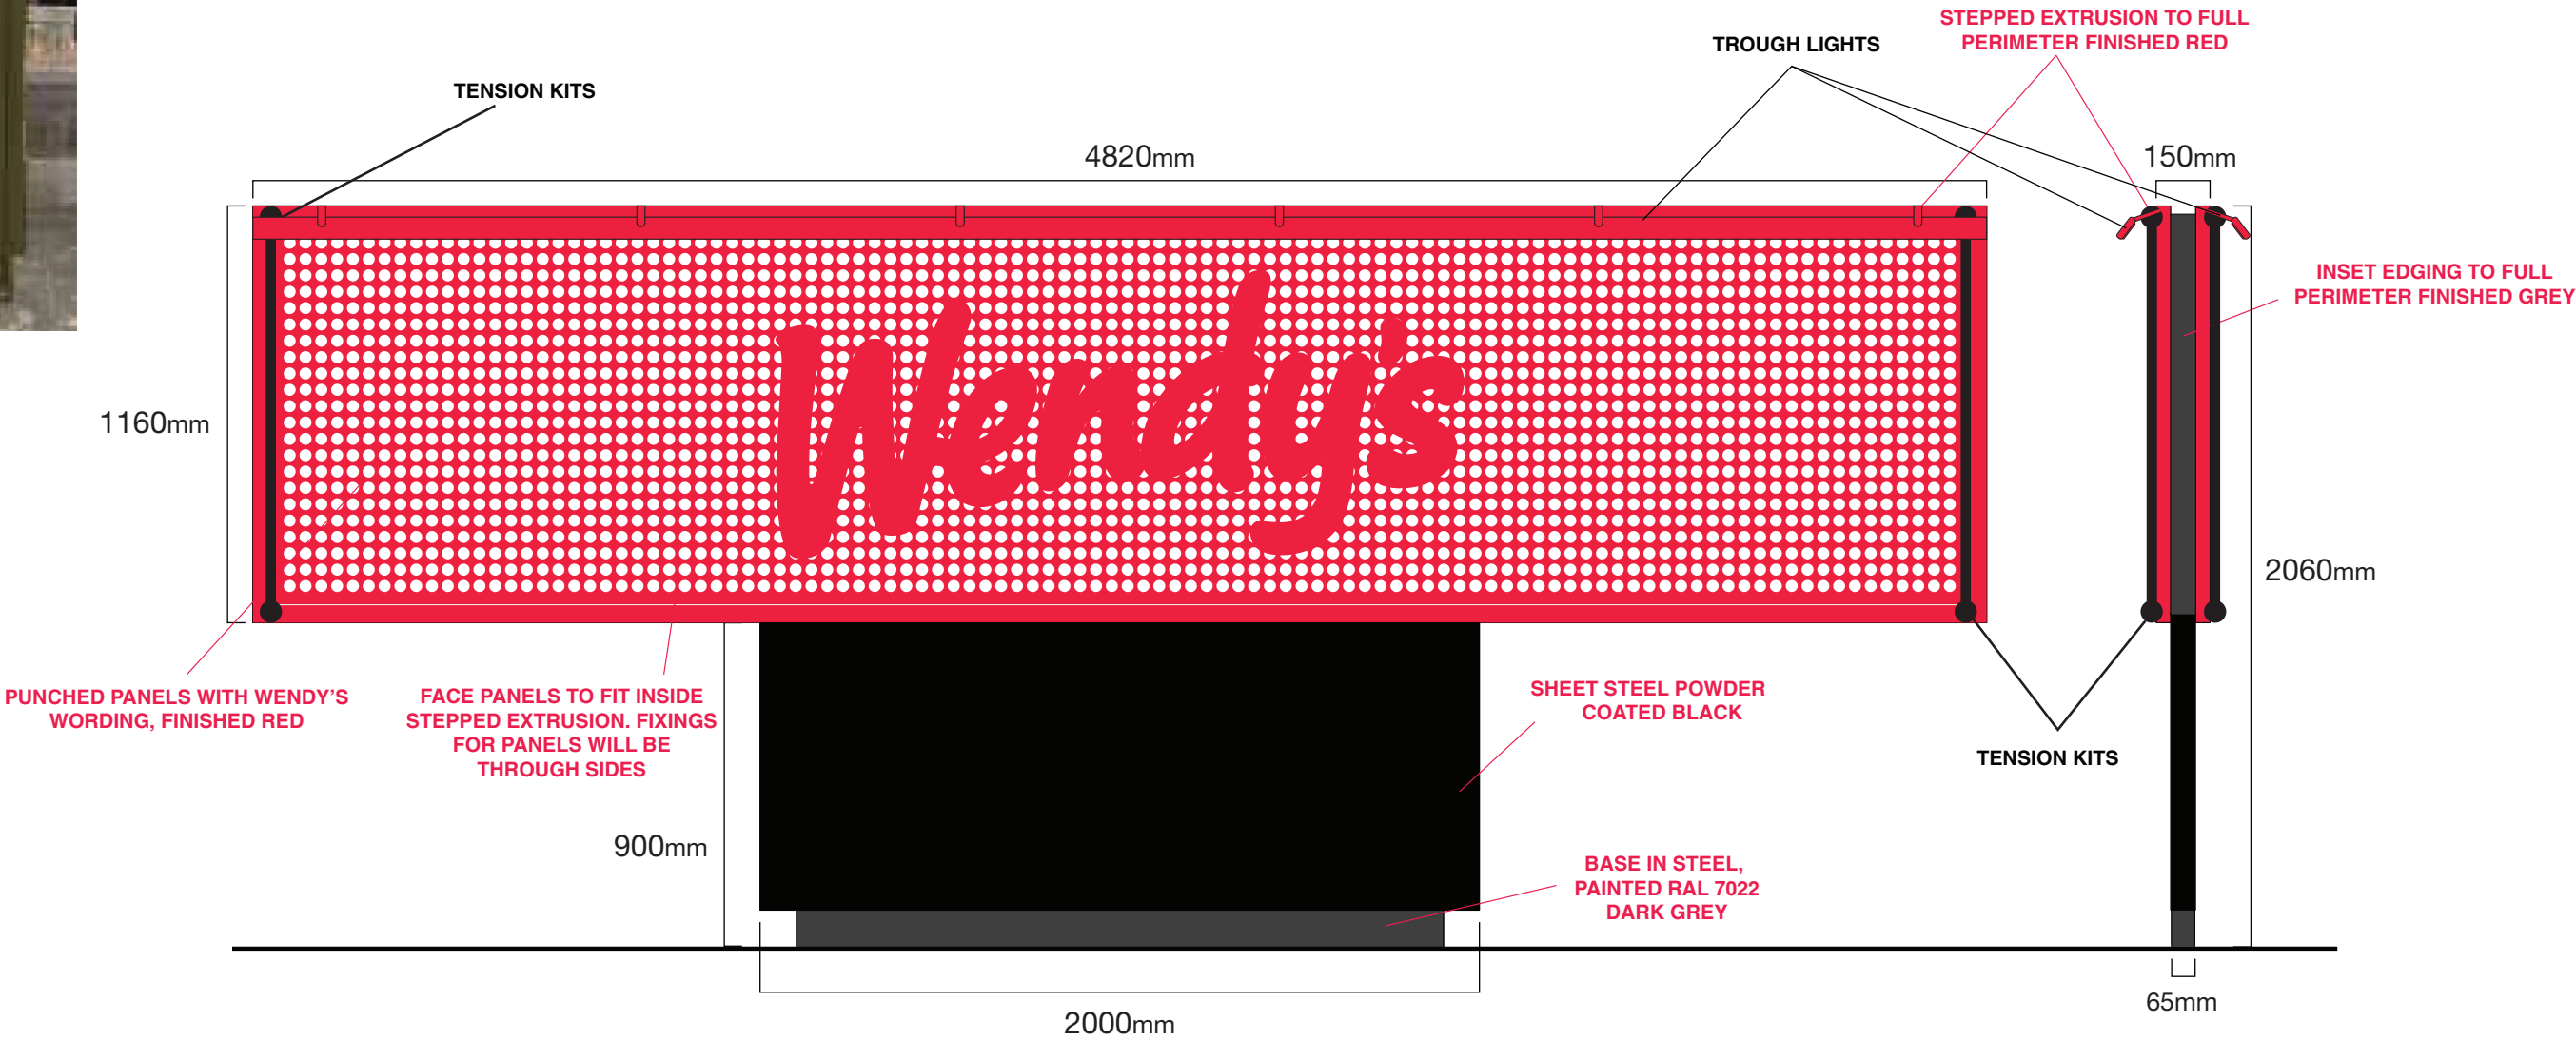

Site  
Wendy's Liverpool

Job Number  
XXXX

Page  
1

Drawing Location

Scale  
as shown @ A3

Issue / Rev  
Issue 02

Drawn by  
JS

Checked by


Sales Rep

Date  
22/09/2025



BUTTERFIELD SIGNS LTD  
174 Sunbridge Rd  
Bradford  
West Yorkshire  
BD1 2RZ  
Tel: 01274 722244  
Fax: 01274 848996  
Web: [www.butterfieldsigns.co.uk](http://www.butterfieldsigns.co.uk)

BANNER LOCATION

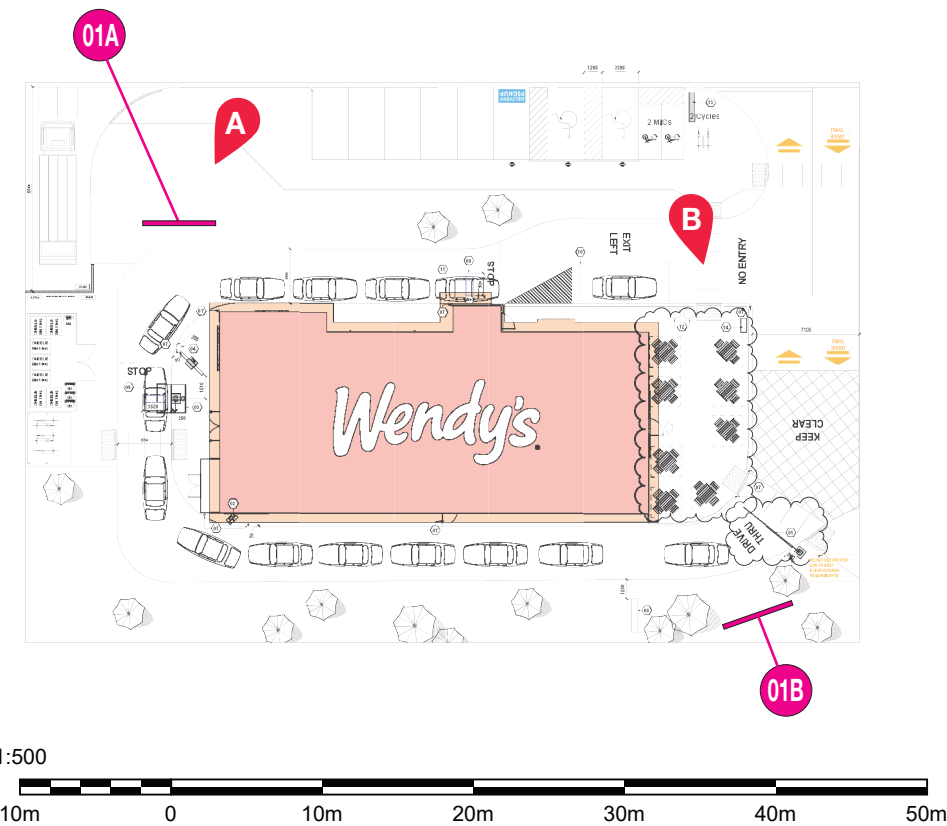

Site  
Wendy's Liverpool

Job Number  
XXXX

Page  
2

Drawing Location

Scale  
as shown @ A3

Issue / Rev  
Issue 02

Drawn by  
JS

Checked by

Sales Rep

Date  
22/09/2025



BUTTERFIELD SIGNS LTD  
174 Sunbridge Rd  
Bradford  
West Yorkshire  
BD1 2RZ  
Tel: 01274 722244  
Fax: 01274 848996  
Web: [www.butterfieldsigns.co.uk](http://www.butterfieldsigns.co.uk)