


Sign 01 - Double Sided Banner With Single Leg (Gold Option B) - Qty 2

Panels are powdercoated.
Size - As shown
Scale 1:20

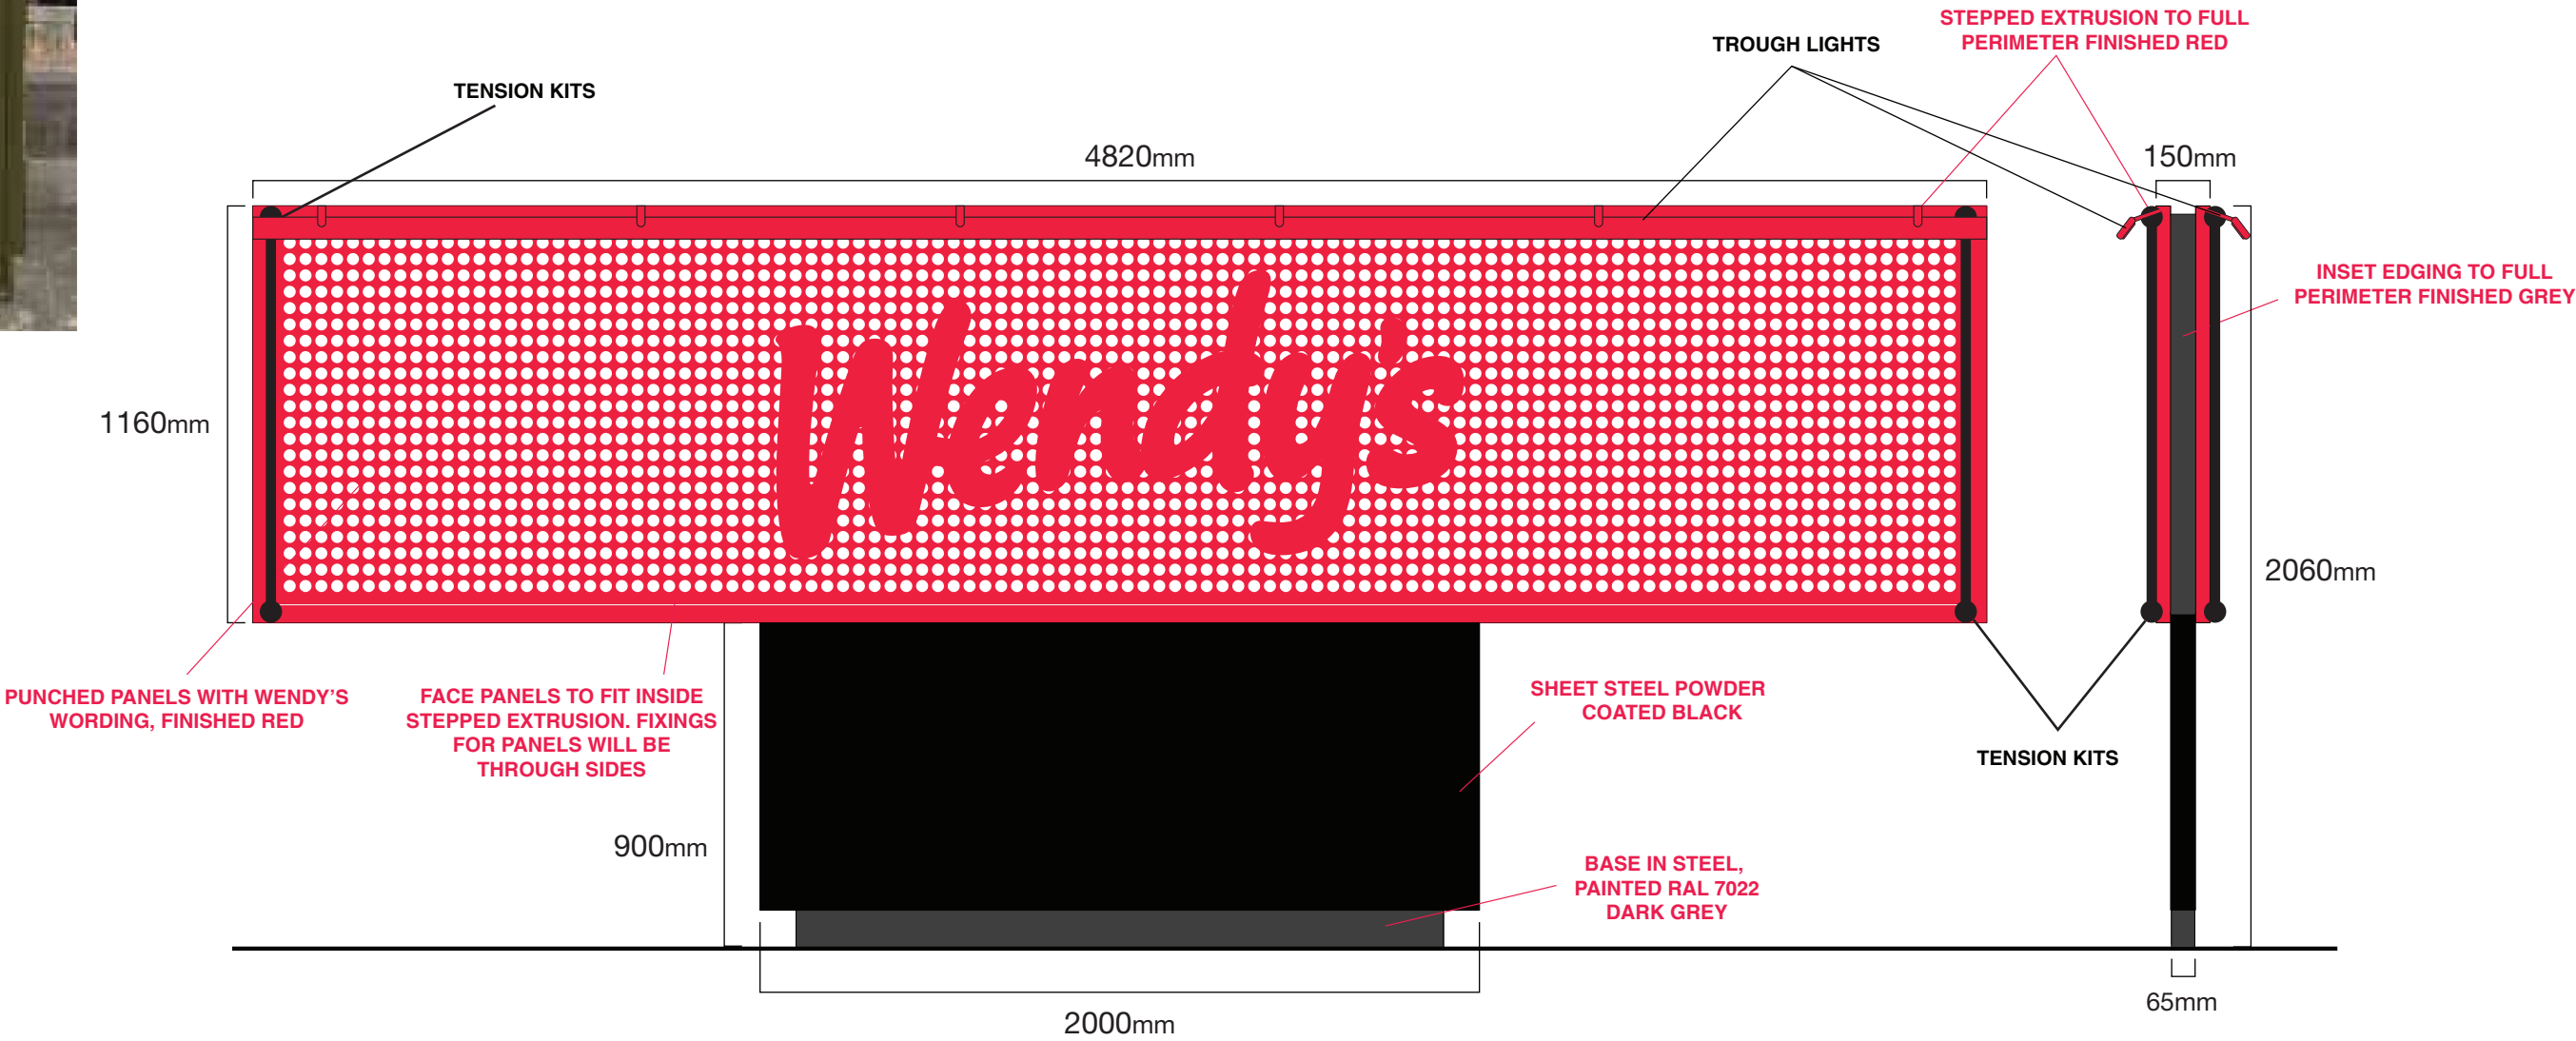

TENSION KITS



Site
Wendy's Liverpool

Job Number
XXXX

Page
1

Drawing Location

Scale
as shown @ A3

Issue / Rev
Issue 02

Drawn by
JS

Checked by

Sales Rep

Date
22/09/2025



BUTTERFIELD SIGNS LTD
174 Sunbridge Rd
Bradford
West Yorkshire
BD1 2RZ
Tel: 01274 722244
Fax: 01274 848996
Web: www.butterfieldsigns.co.uk