


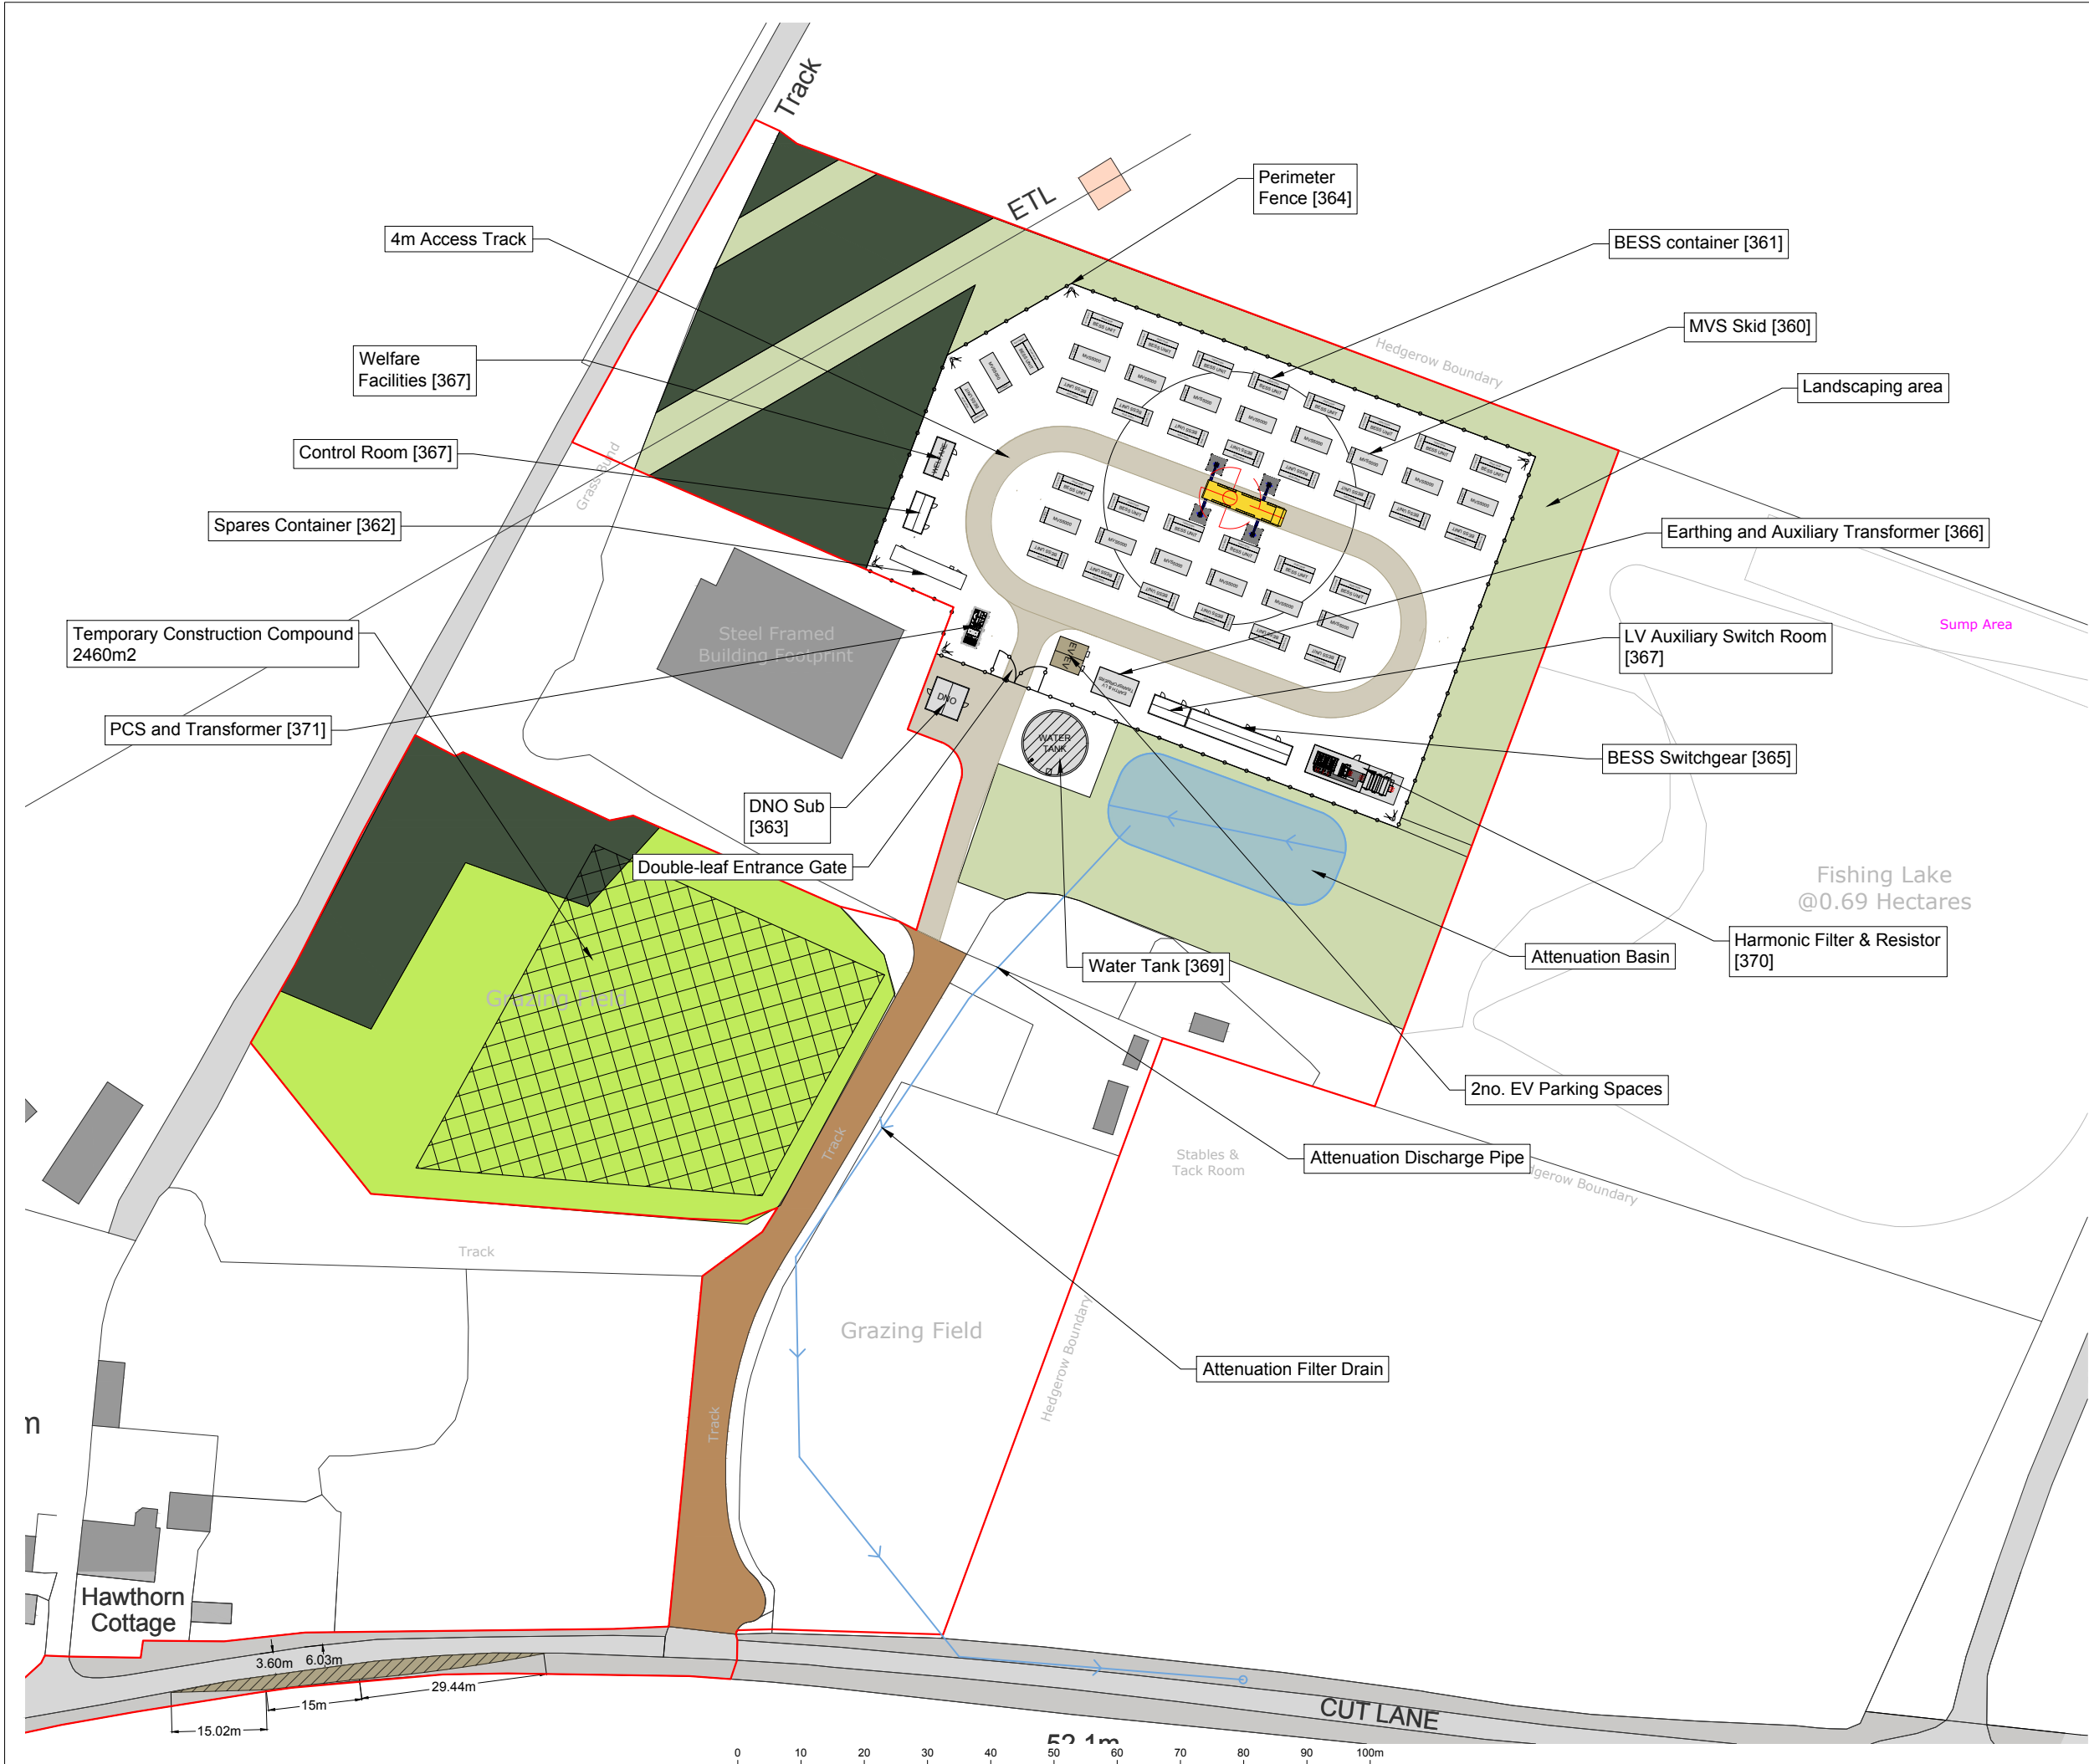

NOTES

1. All details are indicative only.

LEGEND

- PLANNING APPLICATION BOUNDARY
— PERIMETER FENCE

01.	First Issue	18.11.25	JL	SRY
Rev	Description	Date	Checked	
Drawing No. KIR-EDFR-BESS-CIV-PLN-201.01				
Project Kirkby BESS				
Title Site Layout Plan				
Scale	1:1000 @A3	Drawn by	Checked	Date
		JL	SRY	18.11.25

