
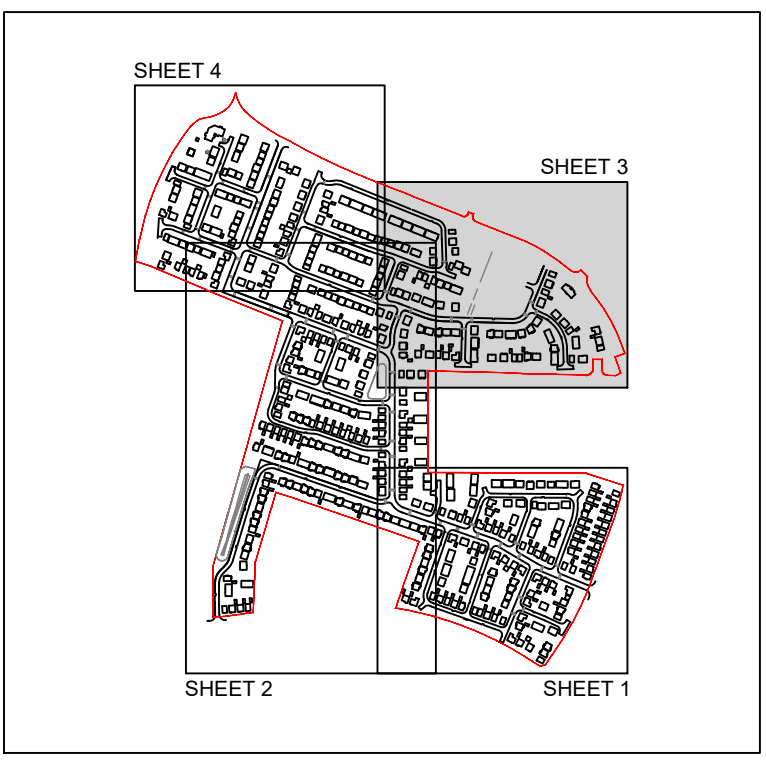


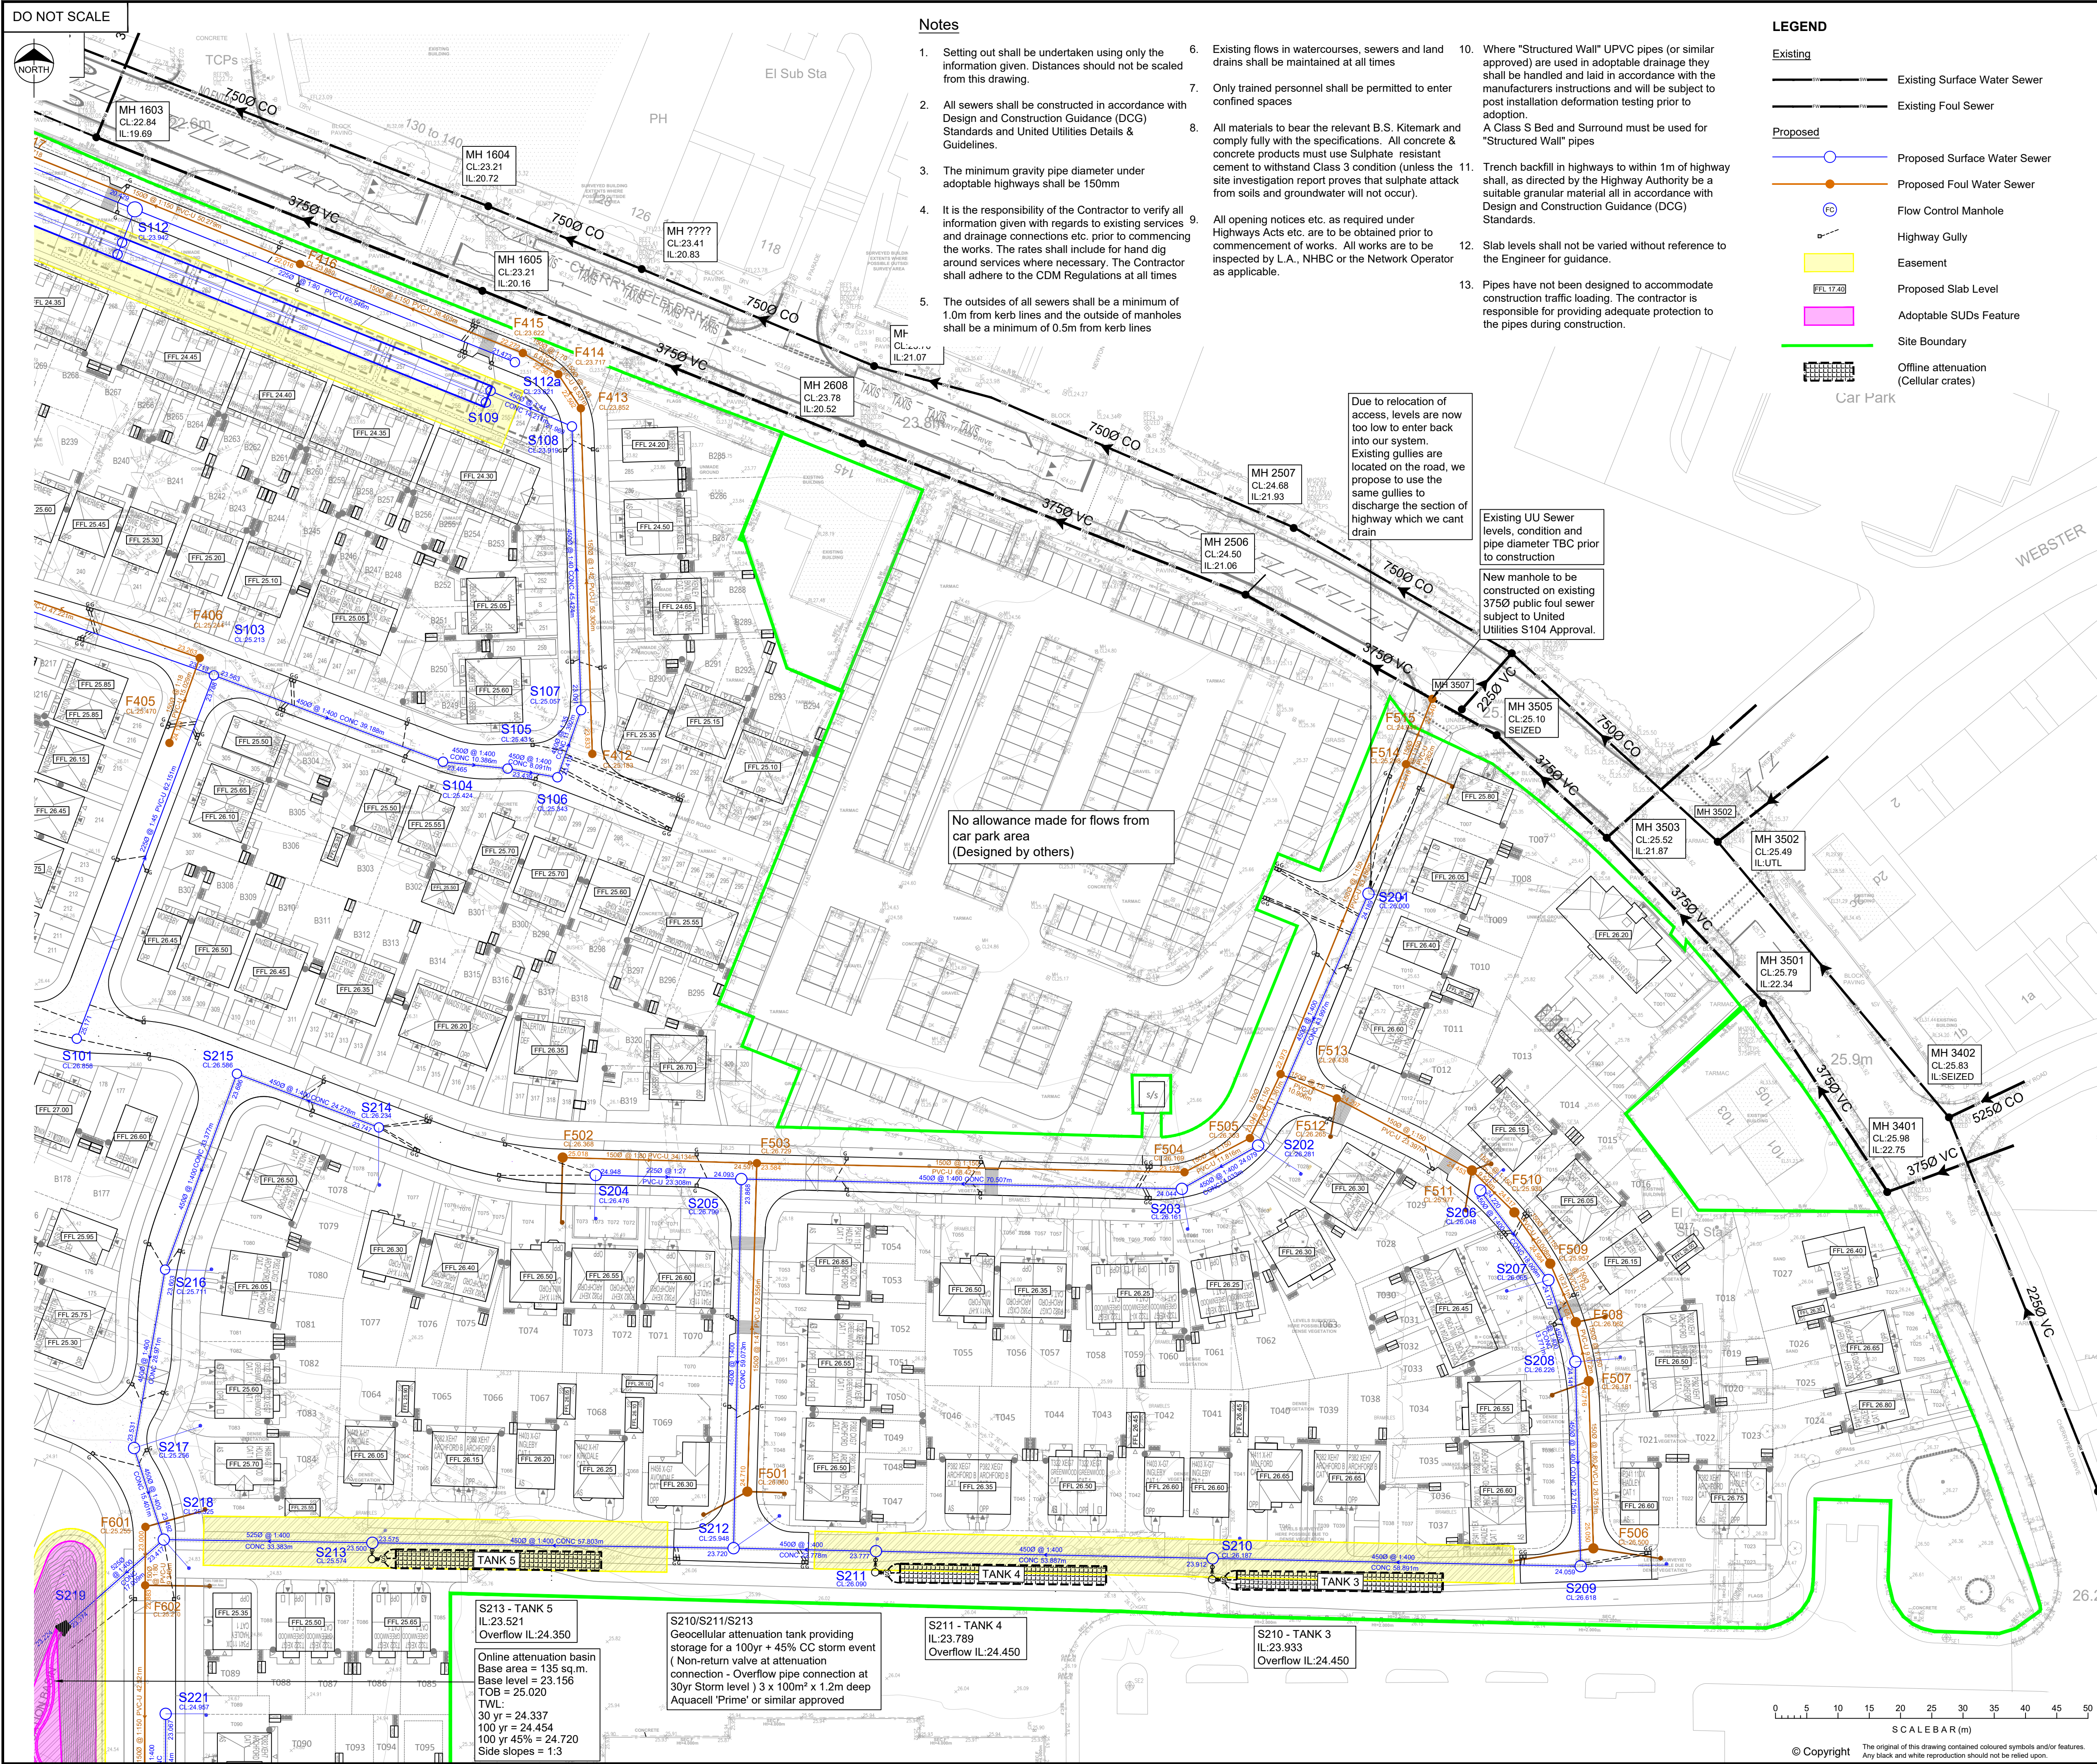

Design based on Layouts:
Cherryfield Drive, Kirkby. Planning Layout (South Parcel)
Dwg No. 203004,