



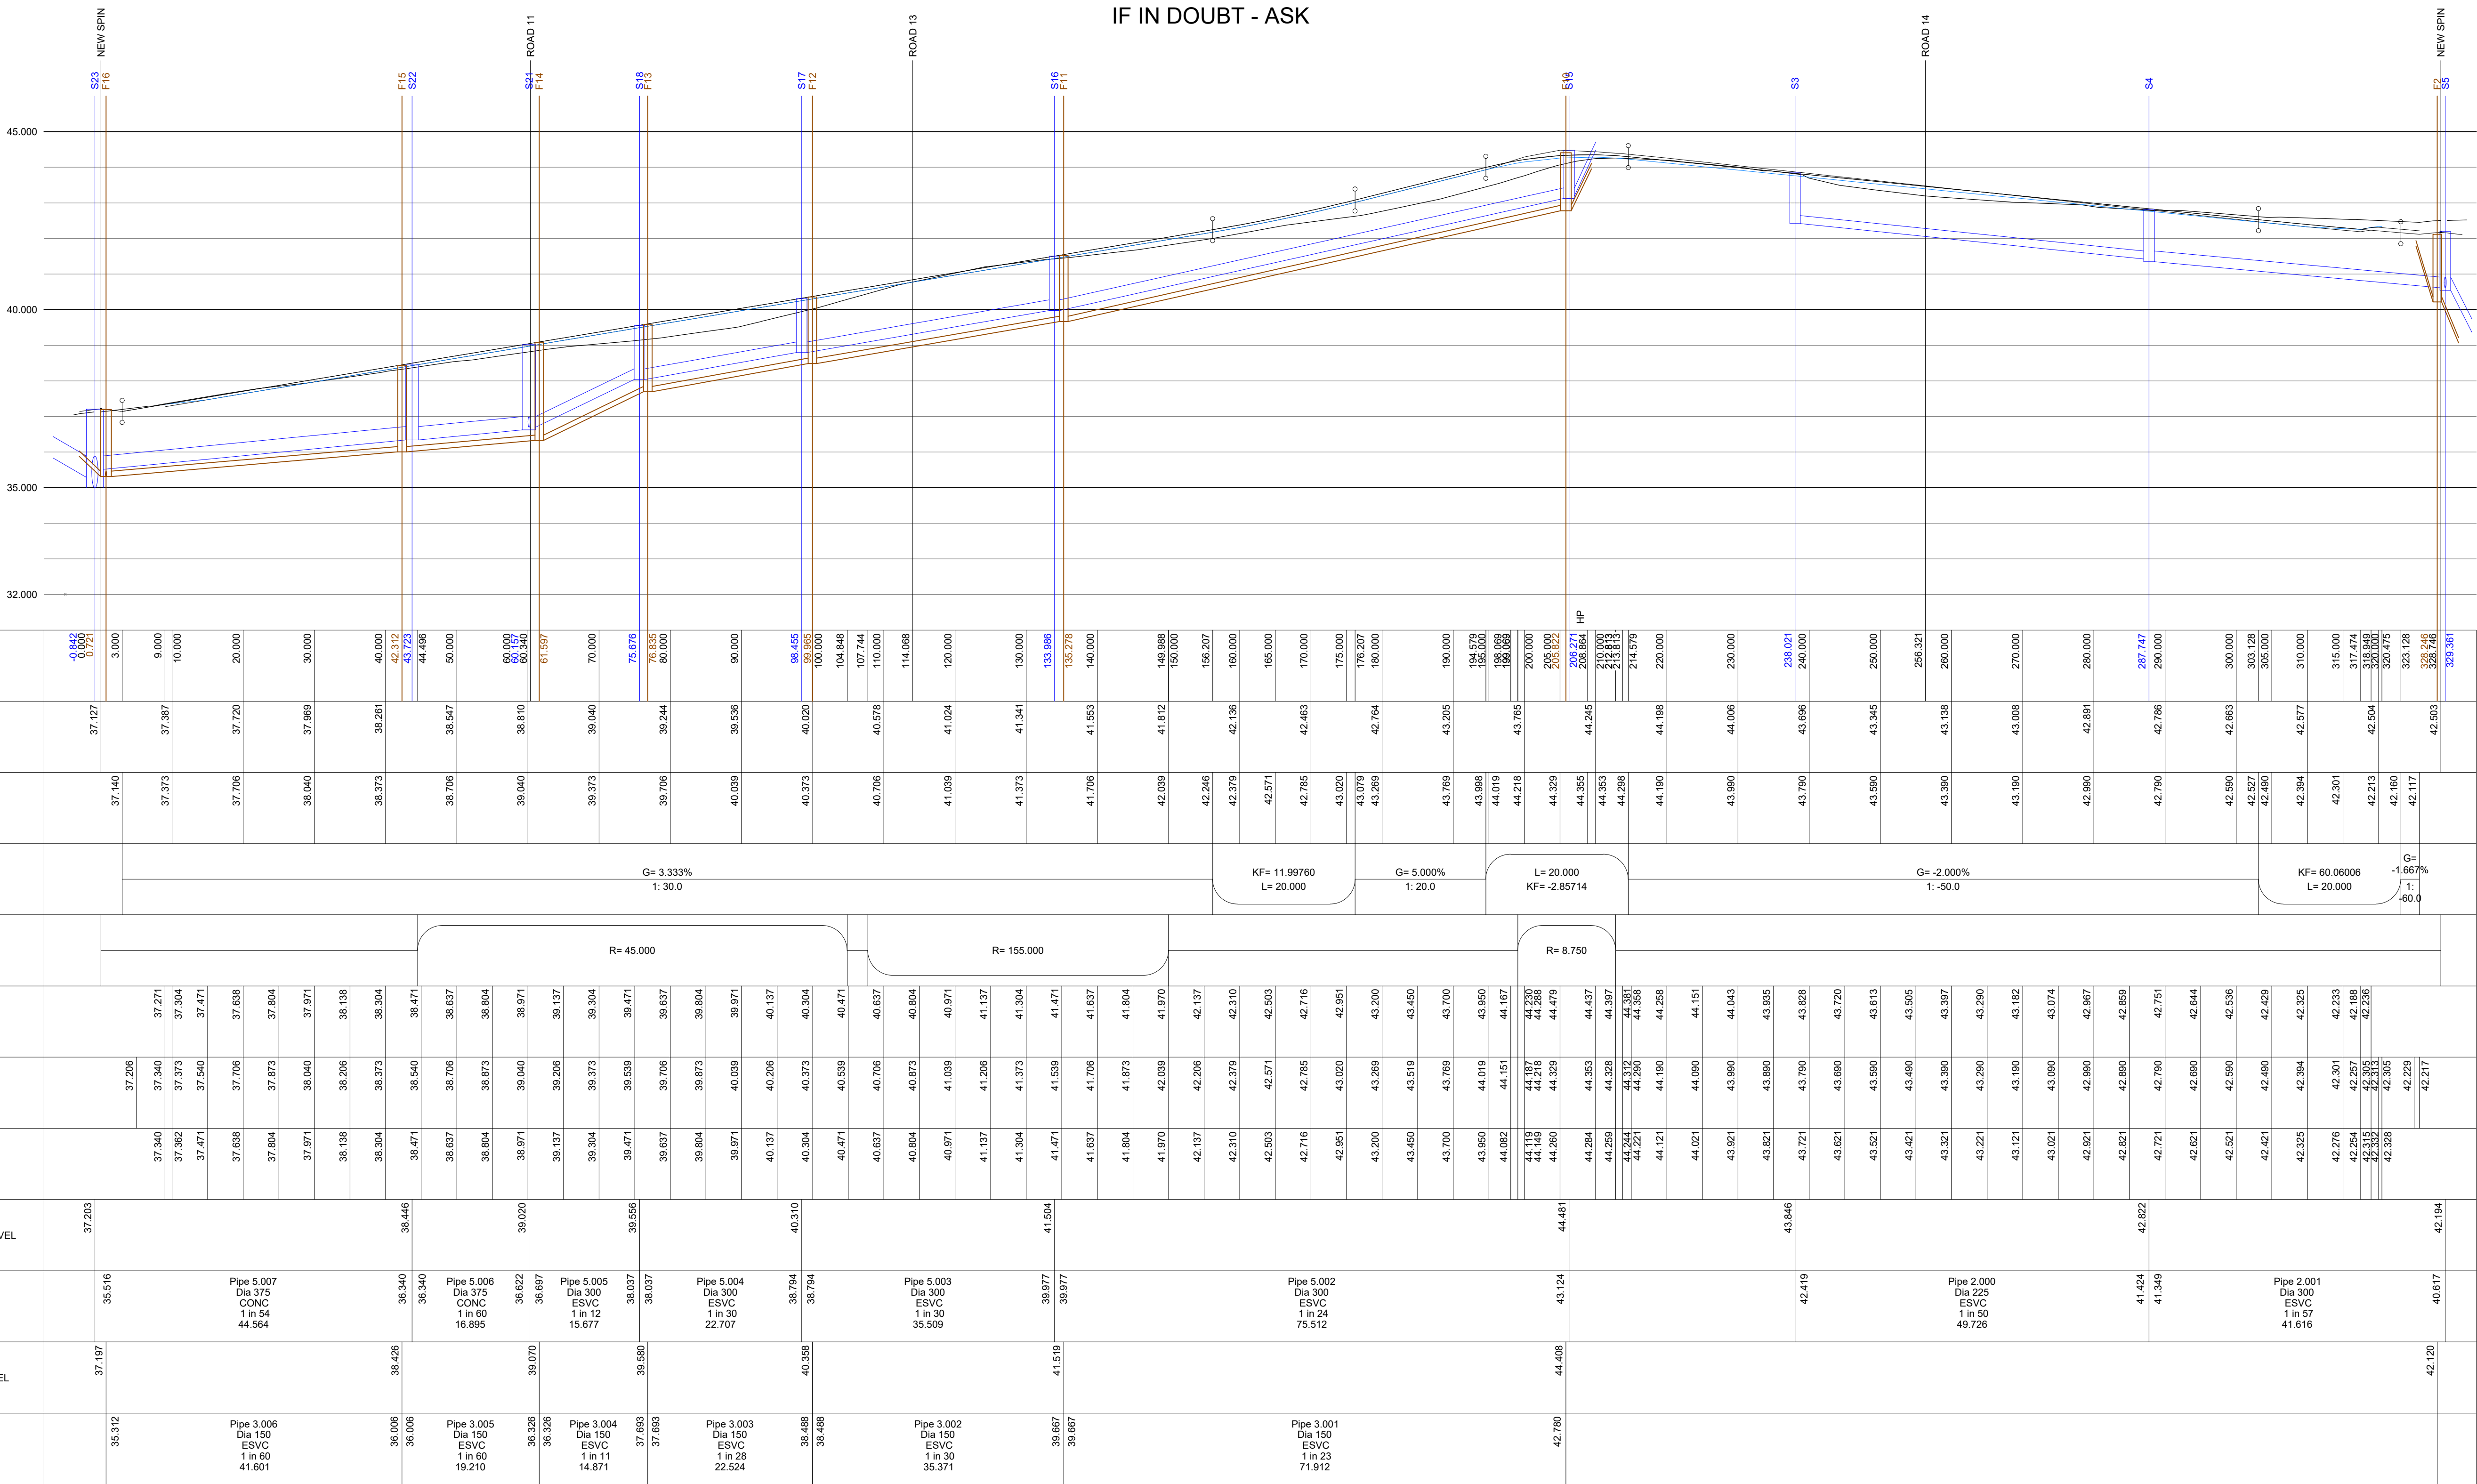


Access St 12

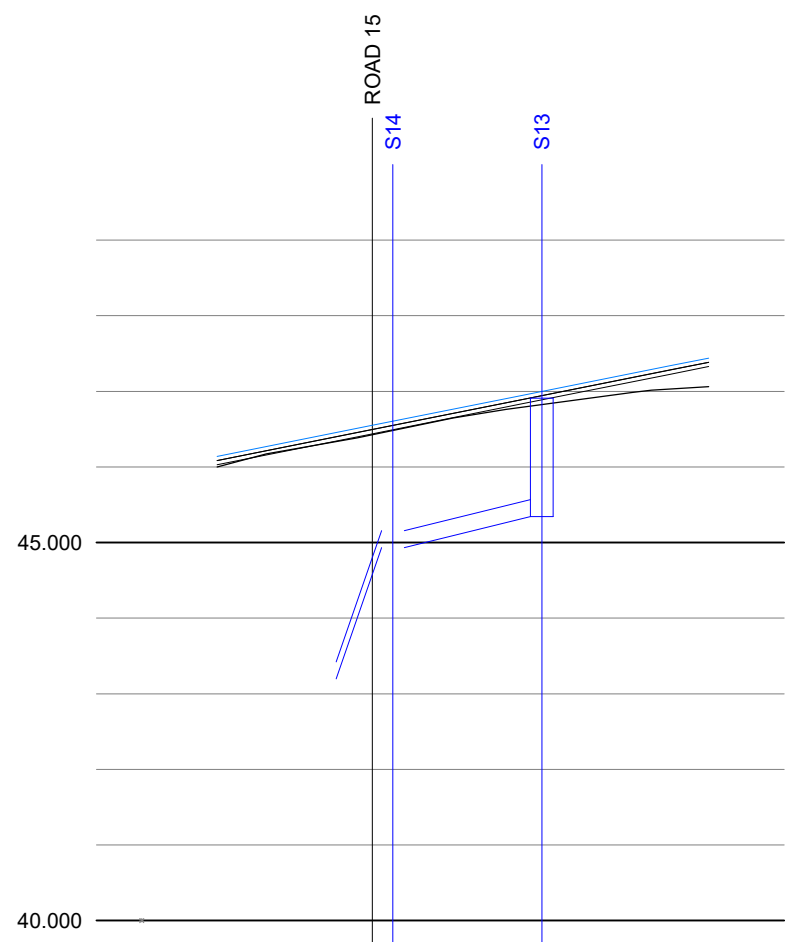

Lane 12A


ALL PIPES TO HAVE CLASS 'S' BED SURROUND WHERE COVER EXCEEDS 1.2m, WHERE COVER IS LESS THAN 1.2m, CONCRETE BED AND SURROUND TO BE USED

Access St 13

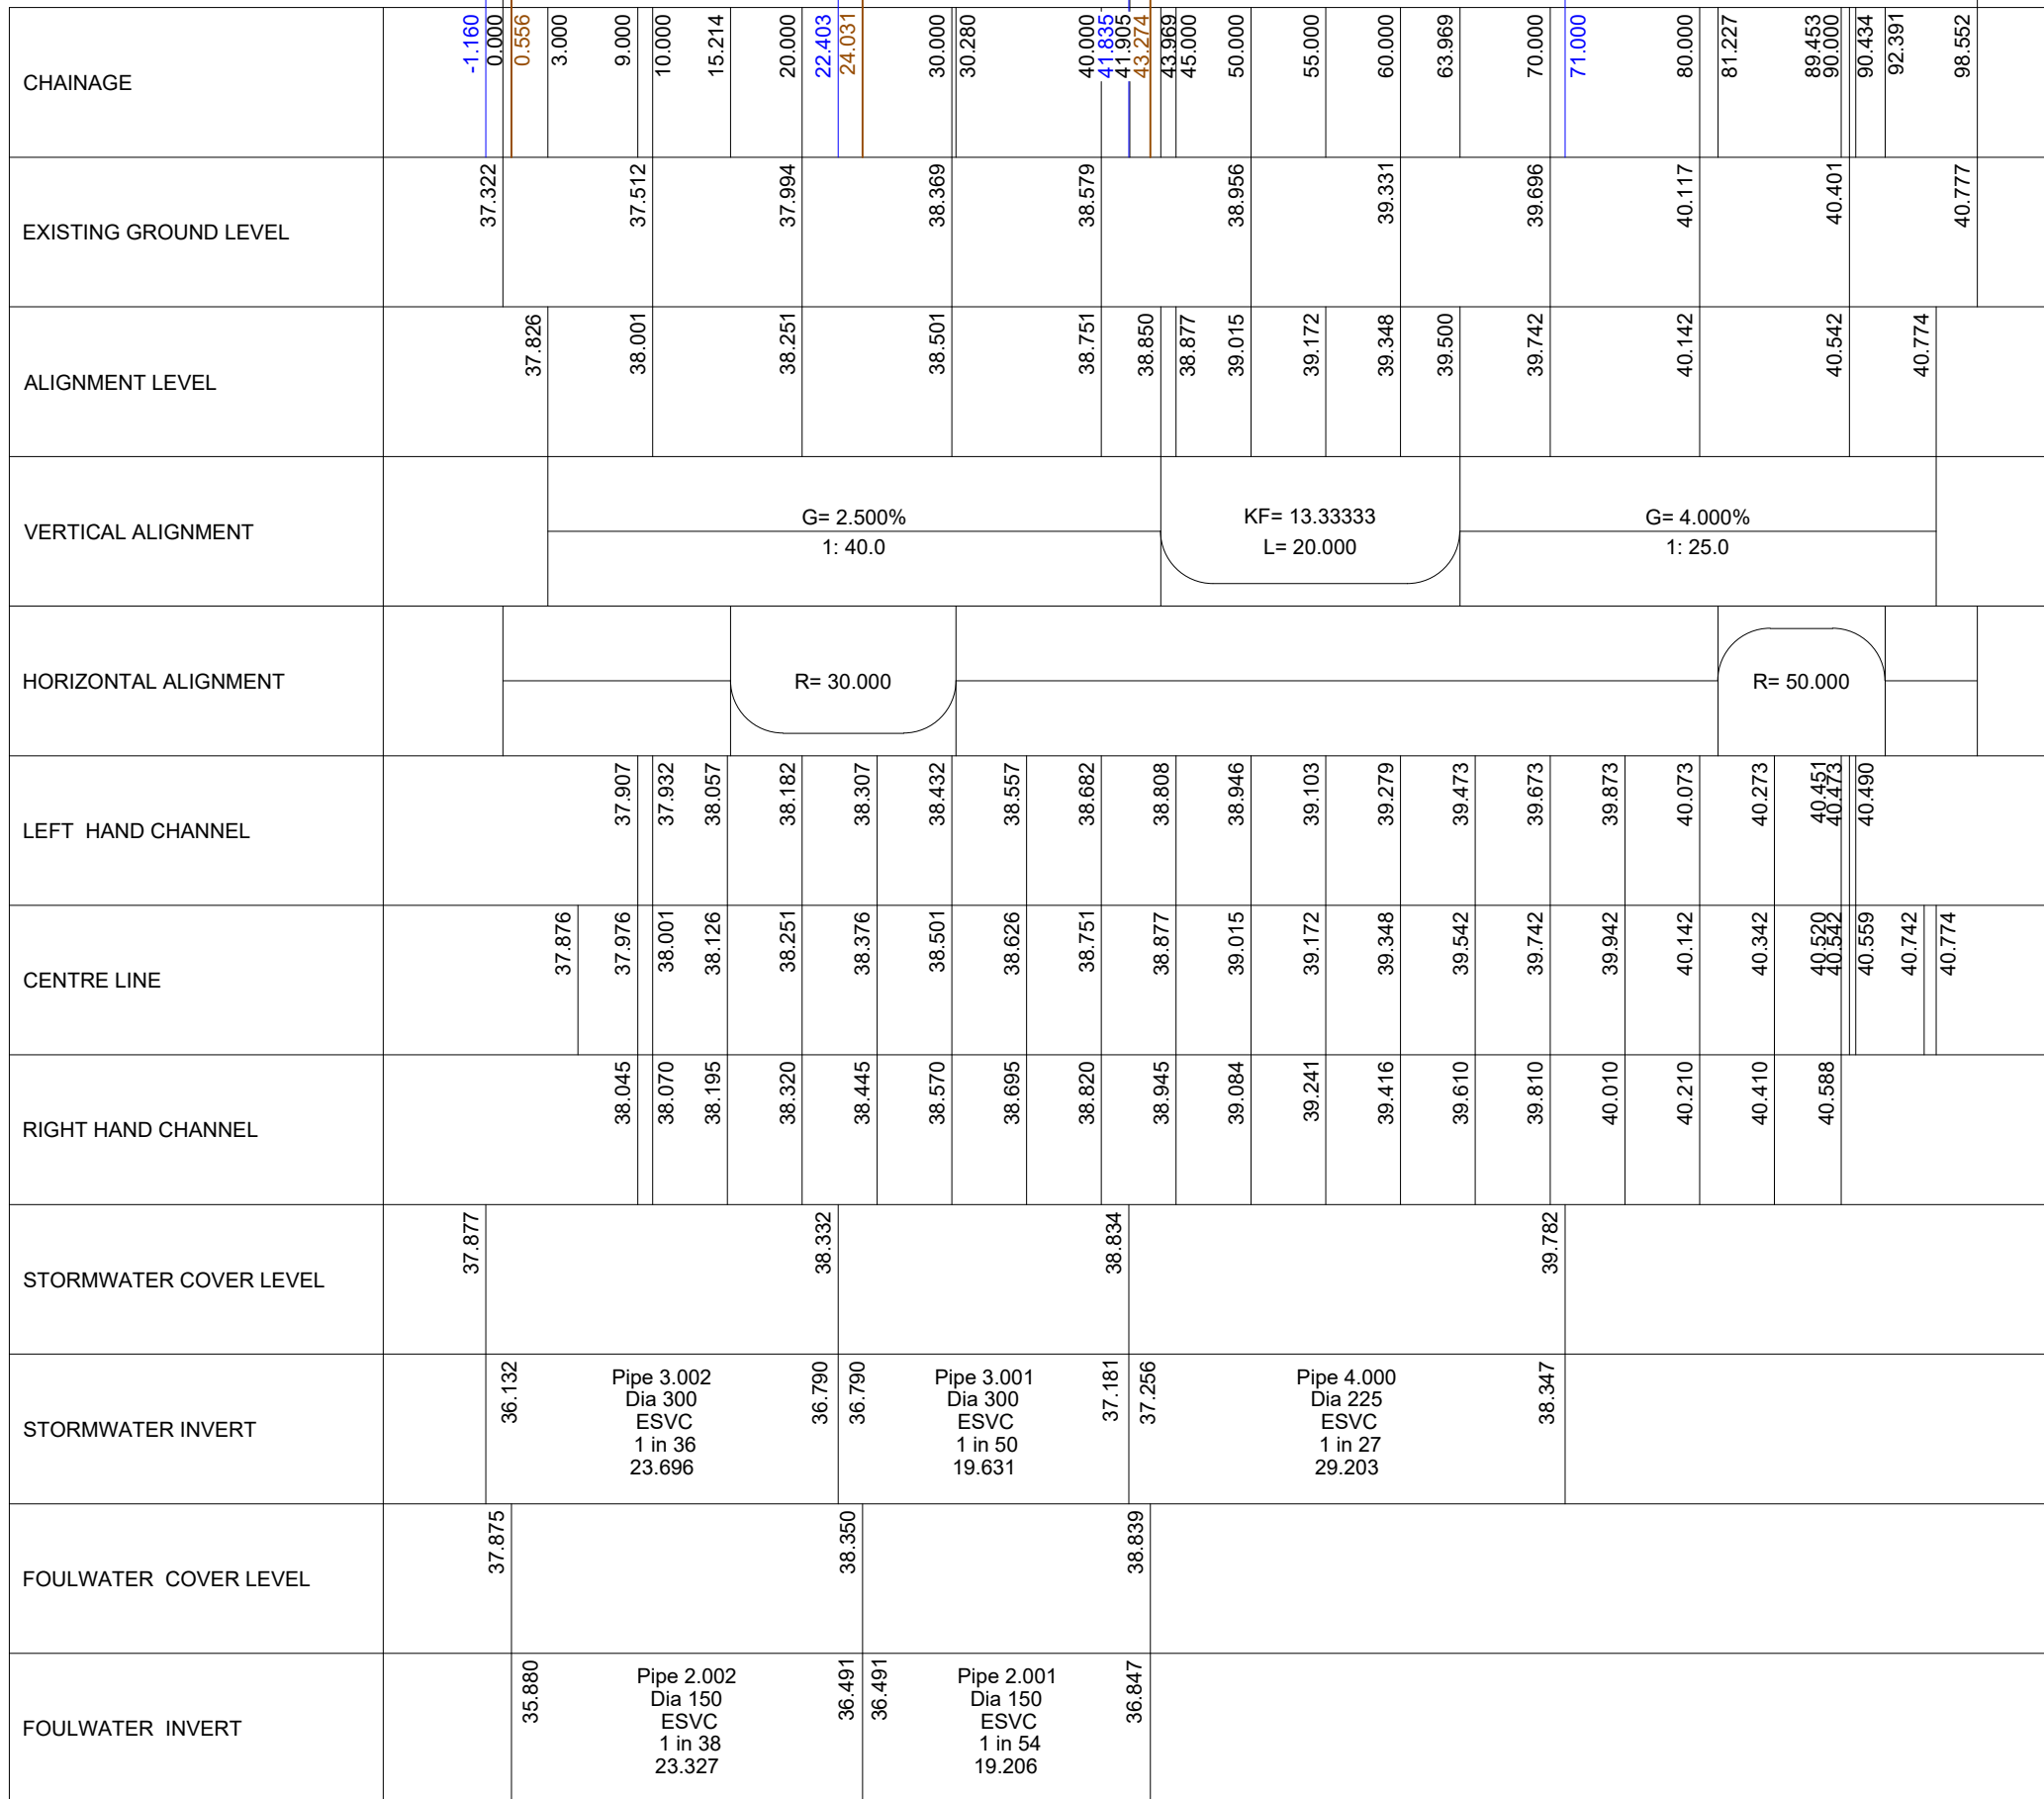


ALL PIPES TO HAVE CLASS 'S' BED SURROUND WHERE COVER EXCEEDS 1.2m, WHERE COVER IS LESS THAN 1.2m, CONCRETE BED AND SURROUND TO BE USED

Lane 14

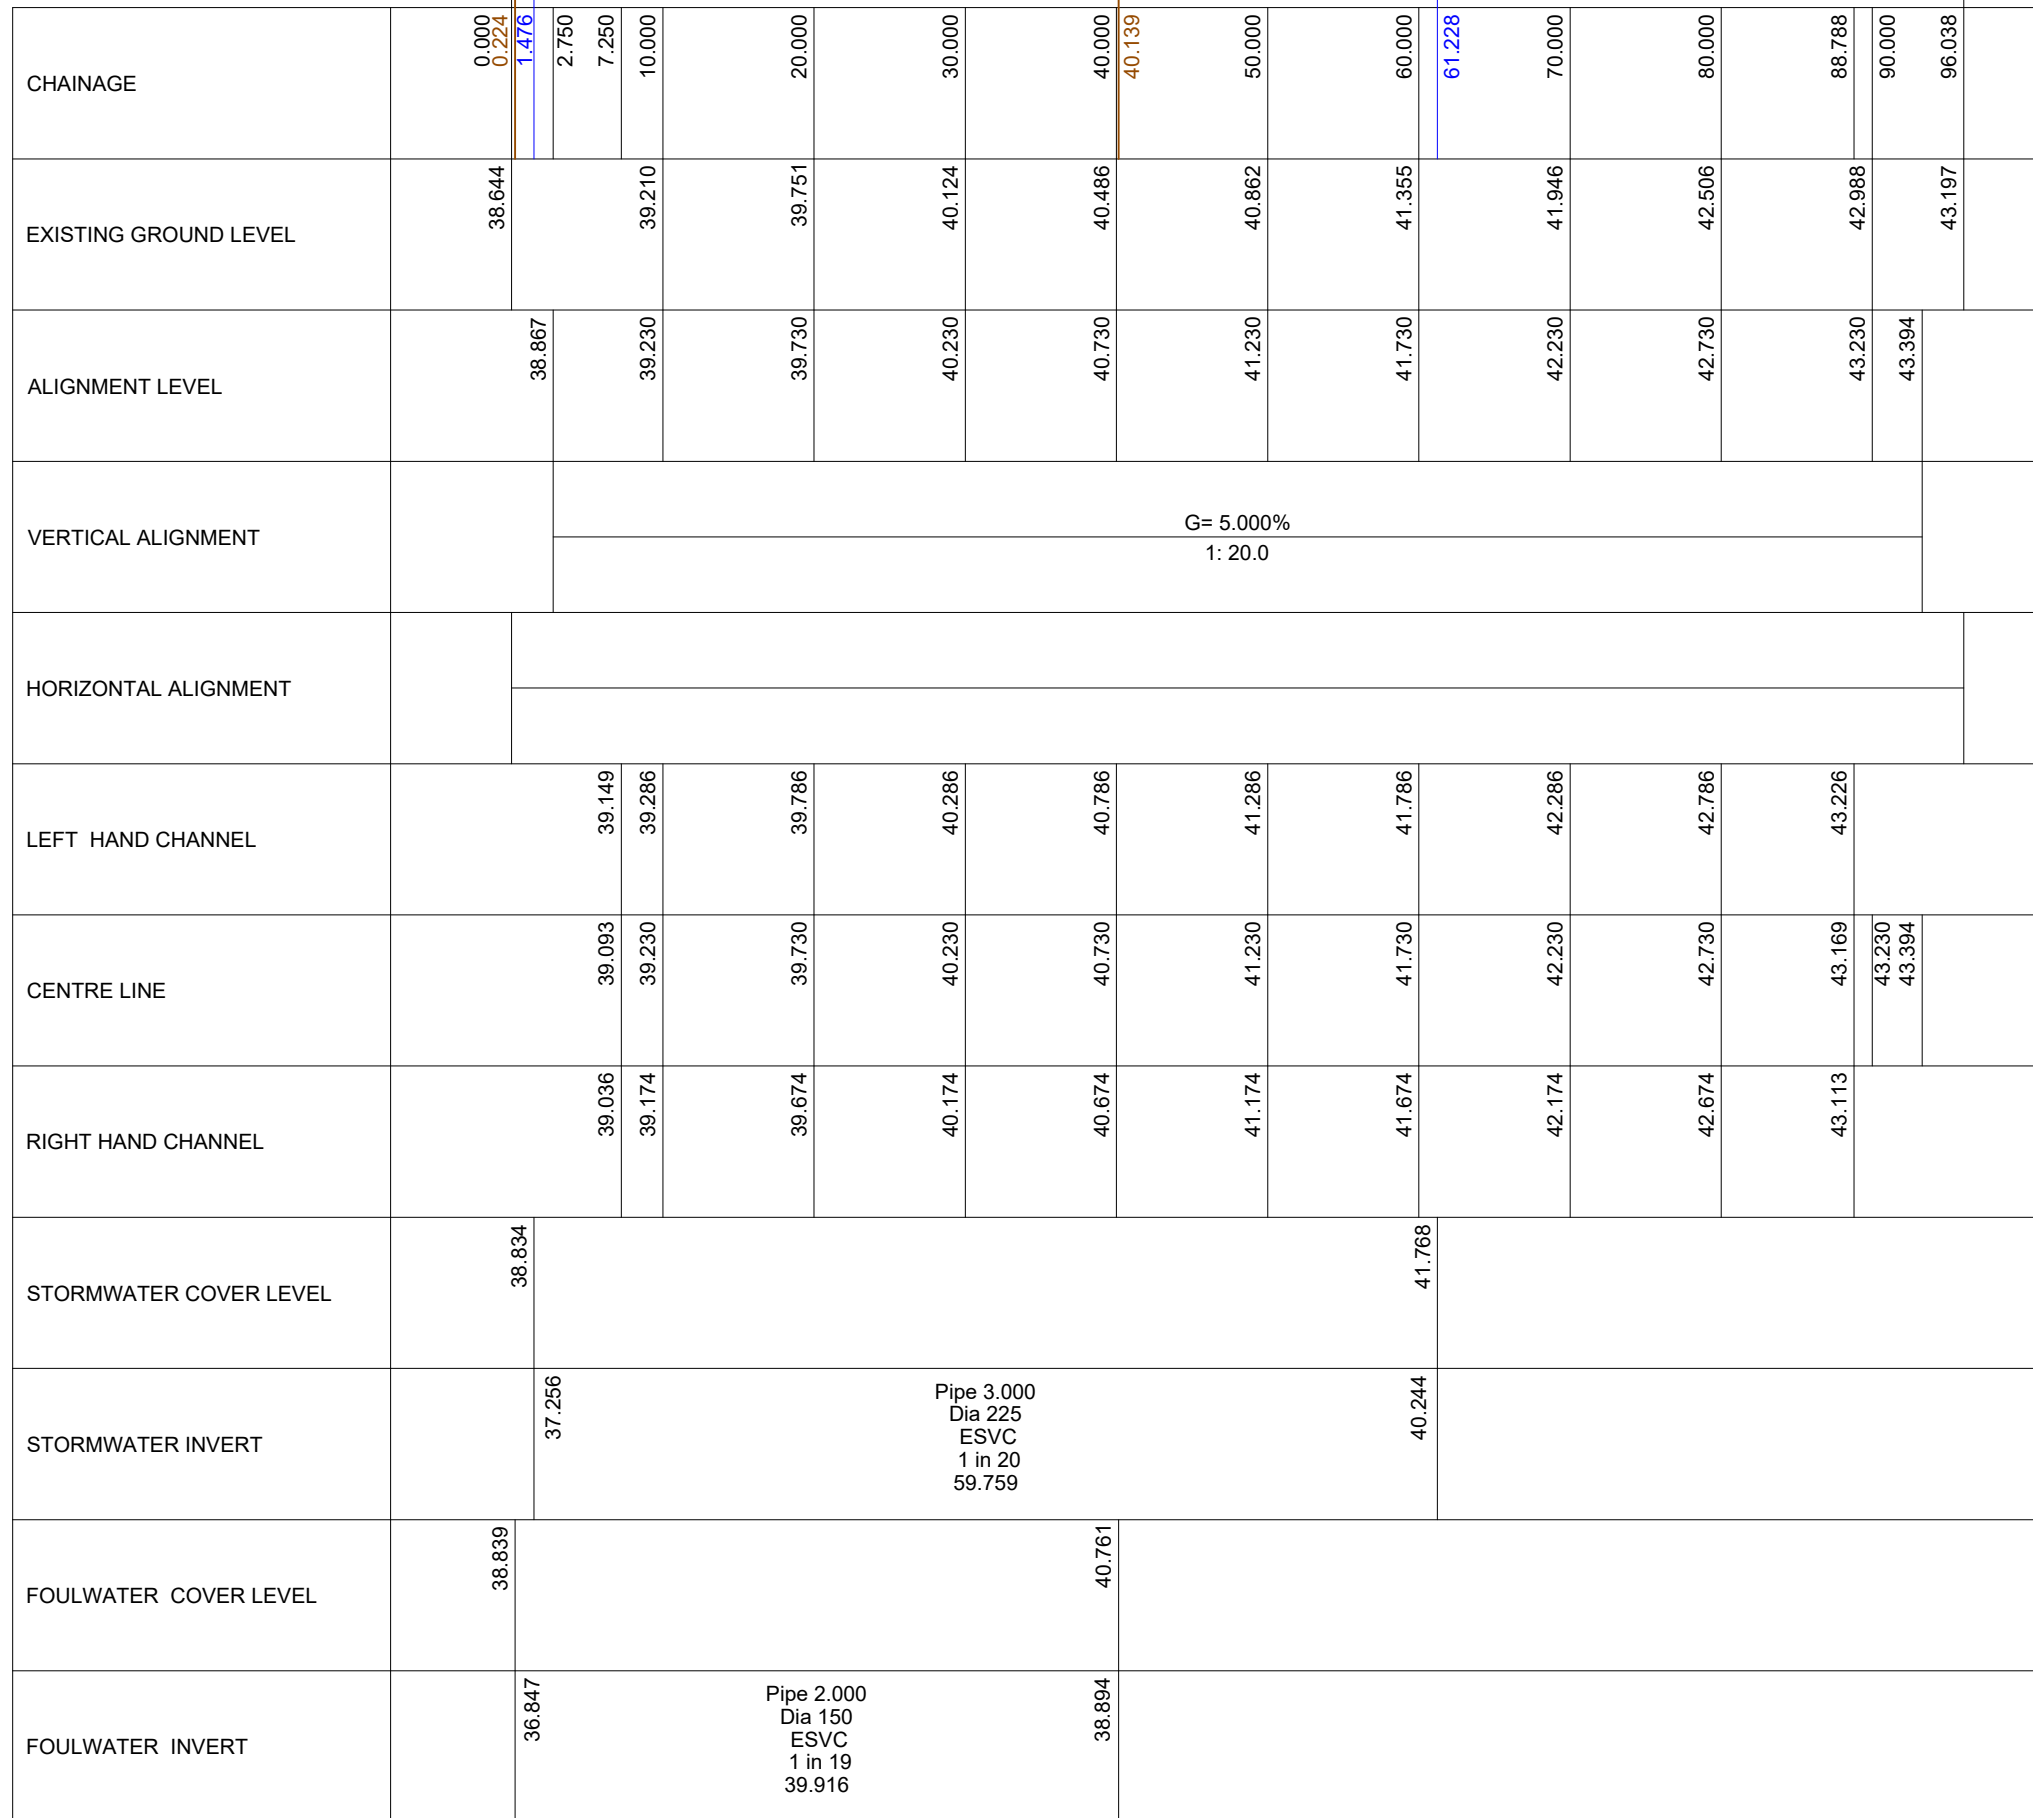

ALL PIPES TO HAVE CLASS 'S' BED SURROUND WHERE COVER EXCEEDS 1.2m, WHERE COVER IS LESS THAN 1.2m, CONCRETE BED AND SURROUND TO BE USED

Lane 15

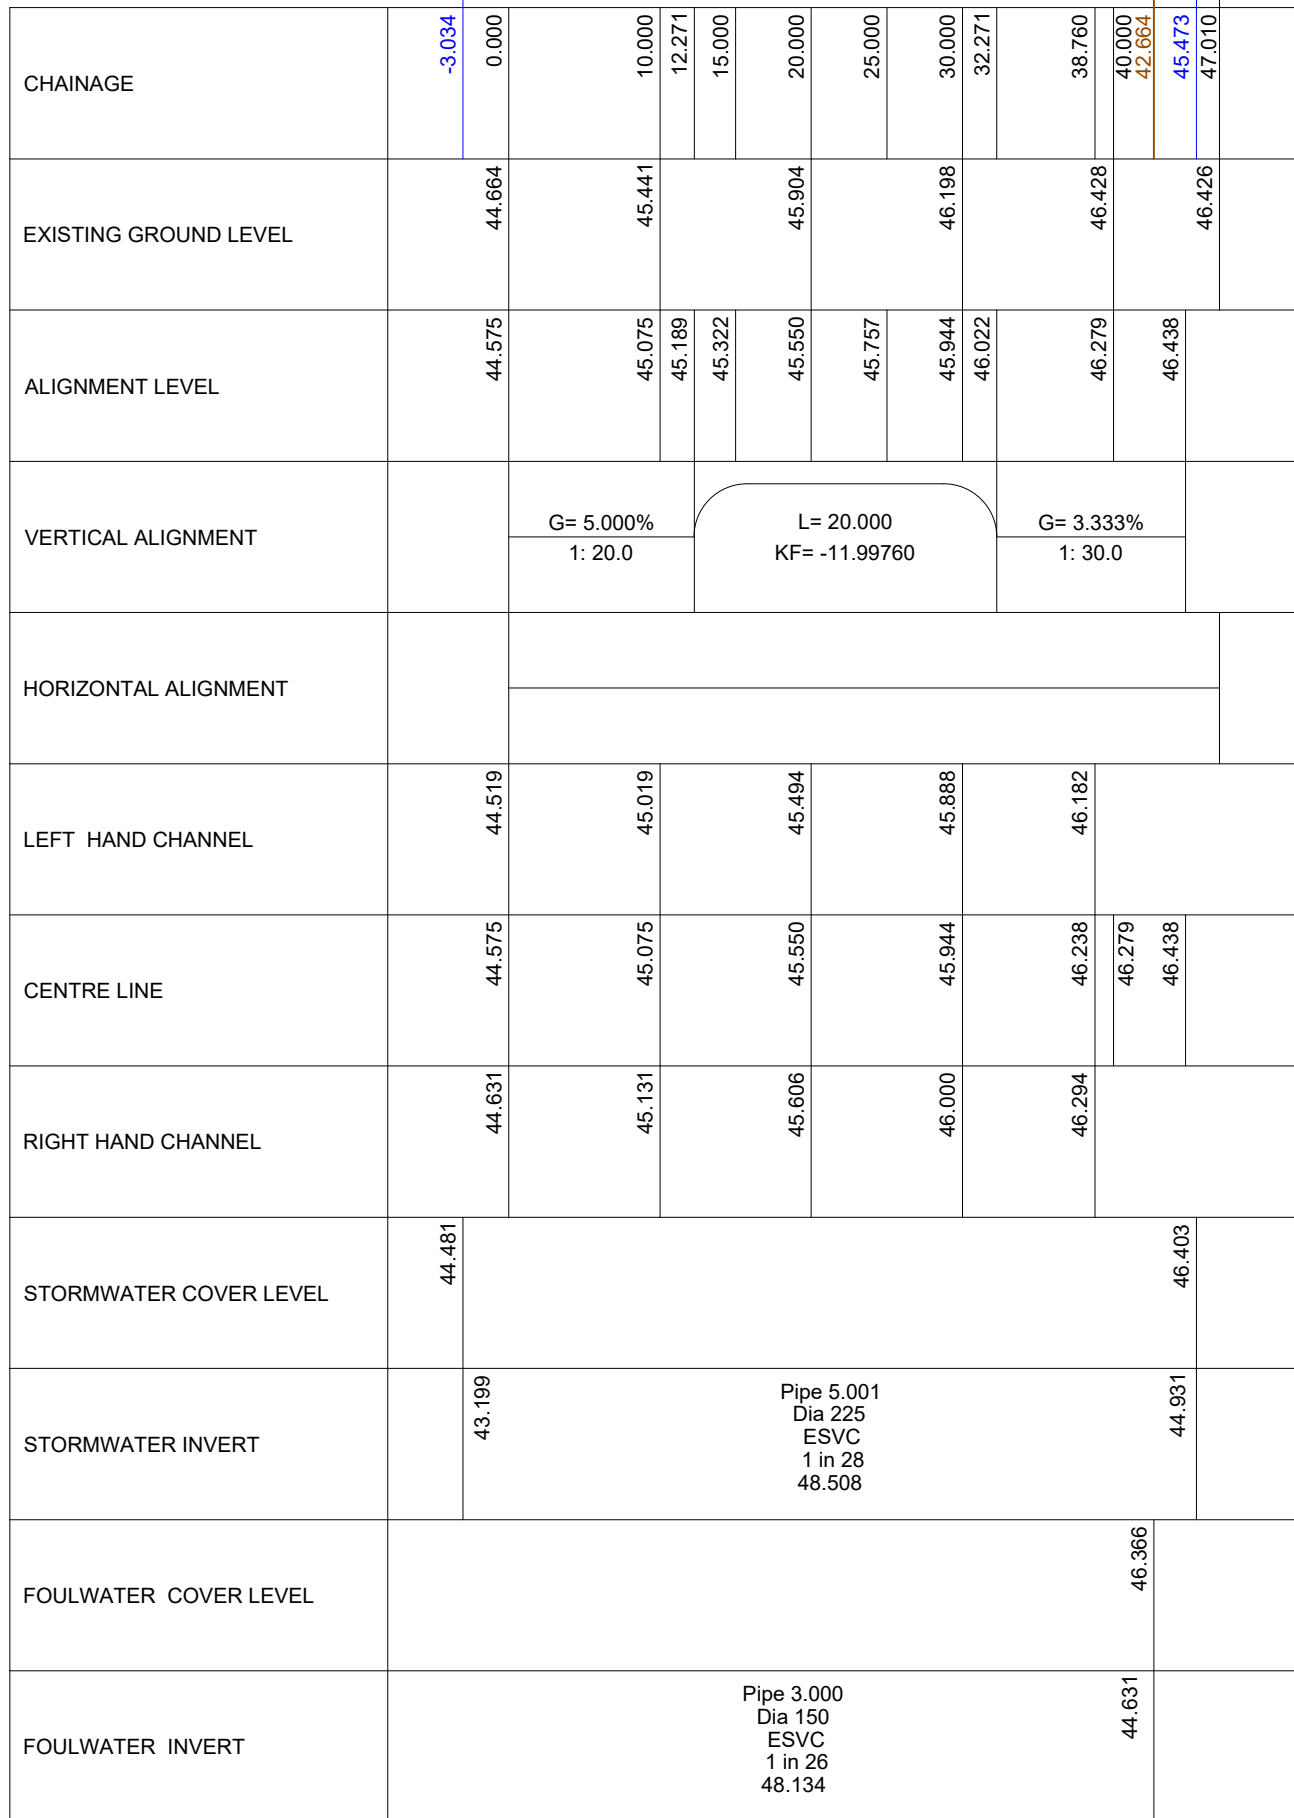

ALL PIPES TO HAVE CLASS 'S' BED SURROUND WHERE COVER EXCEEDS 1.2m, WHERE COVER IS LESS THAN 1.2m, CONCRETE BED AND SURROUND TO BE USED

Notes

- This drawing is to be read in conjunction with the construction (design and management) regulations 2015.
- This drawing is to be read in conjunction with:- Lees Roxburgh drawing series 5238, architects and designers drawings and details.
- Construction details to be in accordance with Knowsley Council's design guide.
- The contractor shall comply with the following:-
 - All operations should be carried out in accordance with the general health and safety policy of Bloor Homes Ltd and all relevant health and safety legislation.
 - The local authority and service companies are to be notified prior to commencement of work on site.
 - Prior to construction the actual positions and depths of services likely to be affected by the works should be established by means of hand dig in close liaison with the service companies. The contractor shall immediately advise Lees Roxburgh of any services exposed which may affect the design.
 - The location and depth of any services/apparatus shown is approximate only and has been based on plans received from the statutory undertakers.
 - Lees Roxburgh Ltd do not accept any responsibility for the position and/or depth of services/apparatus.
 - The contractor must contact the relevant statutory undertakers and be in possession of the latest available drawings from the statutory undertakers which shows details of their services/apparatus.
- All gravity sewerage works to be in accordance with "Sewers for Adoption" 6th Edition and United Utilities standard details. Pump station to be designed to "Sewers for Adoption" 7th Edition and United Utilities standard details.
- Lees Roxburgh's appointment is restricted to the design of the permanent civil/structural works only and leave to site role. The contractor is thus entirely responsible for compliance with the Health and Safety at Work Act. They shall be specifically responsible for all temporary works and for the stability of the affected land and structures.
- For legal site boundary see deeds plans in possession of client.
- All dimensions shown are in metres unless indicated otherwise.

PRIOR TO ANY CONSTRUCTION, THE CONTRACTOR MUST CONFIRM THE PRECISE INVERT LEVEL AND AND PIPE DIAMETER OF THE EXISTING DRAINAGE SYSTEM AND MUST IMMEDIATELY ADVISE LEES ROXBURGH OF ANY VARIATION TO THAT UPON WHICH THE DESIGN HAS BEEN BASED.

THE DETAILS PROVIDED ON THIS DRAWING ARE SUBJECT TO COMMENT BY ALL THE RELEVANT APPROVING AUTHORITIES, UNTIL SUCH TIME AS ALL COMMENTS HAVE BEEN RECEIVED AND INCORPORATED ONTO THE DRAWINGS, ALL THE INFORMATION PROVIDED AND ASSOCIATED COSTINGS, ARE USED AT BLOOR HOMES RISK AND NO LIABILITY WILL BE ACCEPTED BY LEES ROXBURGH LTD.

G	Phase 2 redesigned to revised layout	CB	23.12.22
F	Updated to amended design.	NL	17.05.22
E	Amended design details added.	NL	14.01.22
D	Title amended to 'Phase 2'	NL	24.03.21
C	Updated sections to suit updated layout & drainage design.	CB	22.10.20
B	Updated sections to suit updated layout & drainage design.	DW	07.01.20
A	Updated sections to suit updated layout & drainage design.	DW	21.11.18

Rev	Revision	By	Date
-----	----------	----	------



Halsnead Garden Village
Whiston

Phase 2
Longitudinal Sections
Sheet 6 of 8

Lees Roxburgh
Consulting Engineers
The Genesis Centre
Science Park South
Birchwood
Warrington
WA3 7BH

01925 812898
office@leesroxburgh.co.uk
www.leesroxburgh.co.uk

Job No.
6238

Drawing No.
02-04-6

Revision
G

Scale 1:1,500, 1:1,000, 1:500
DW DW CB

Date April 2018
Designed By
Checked By