


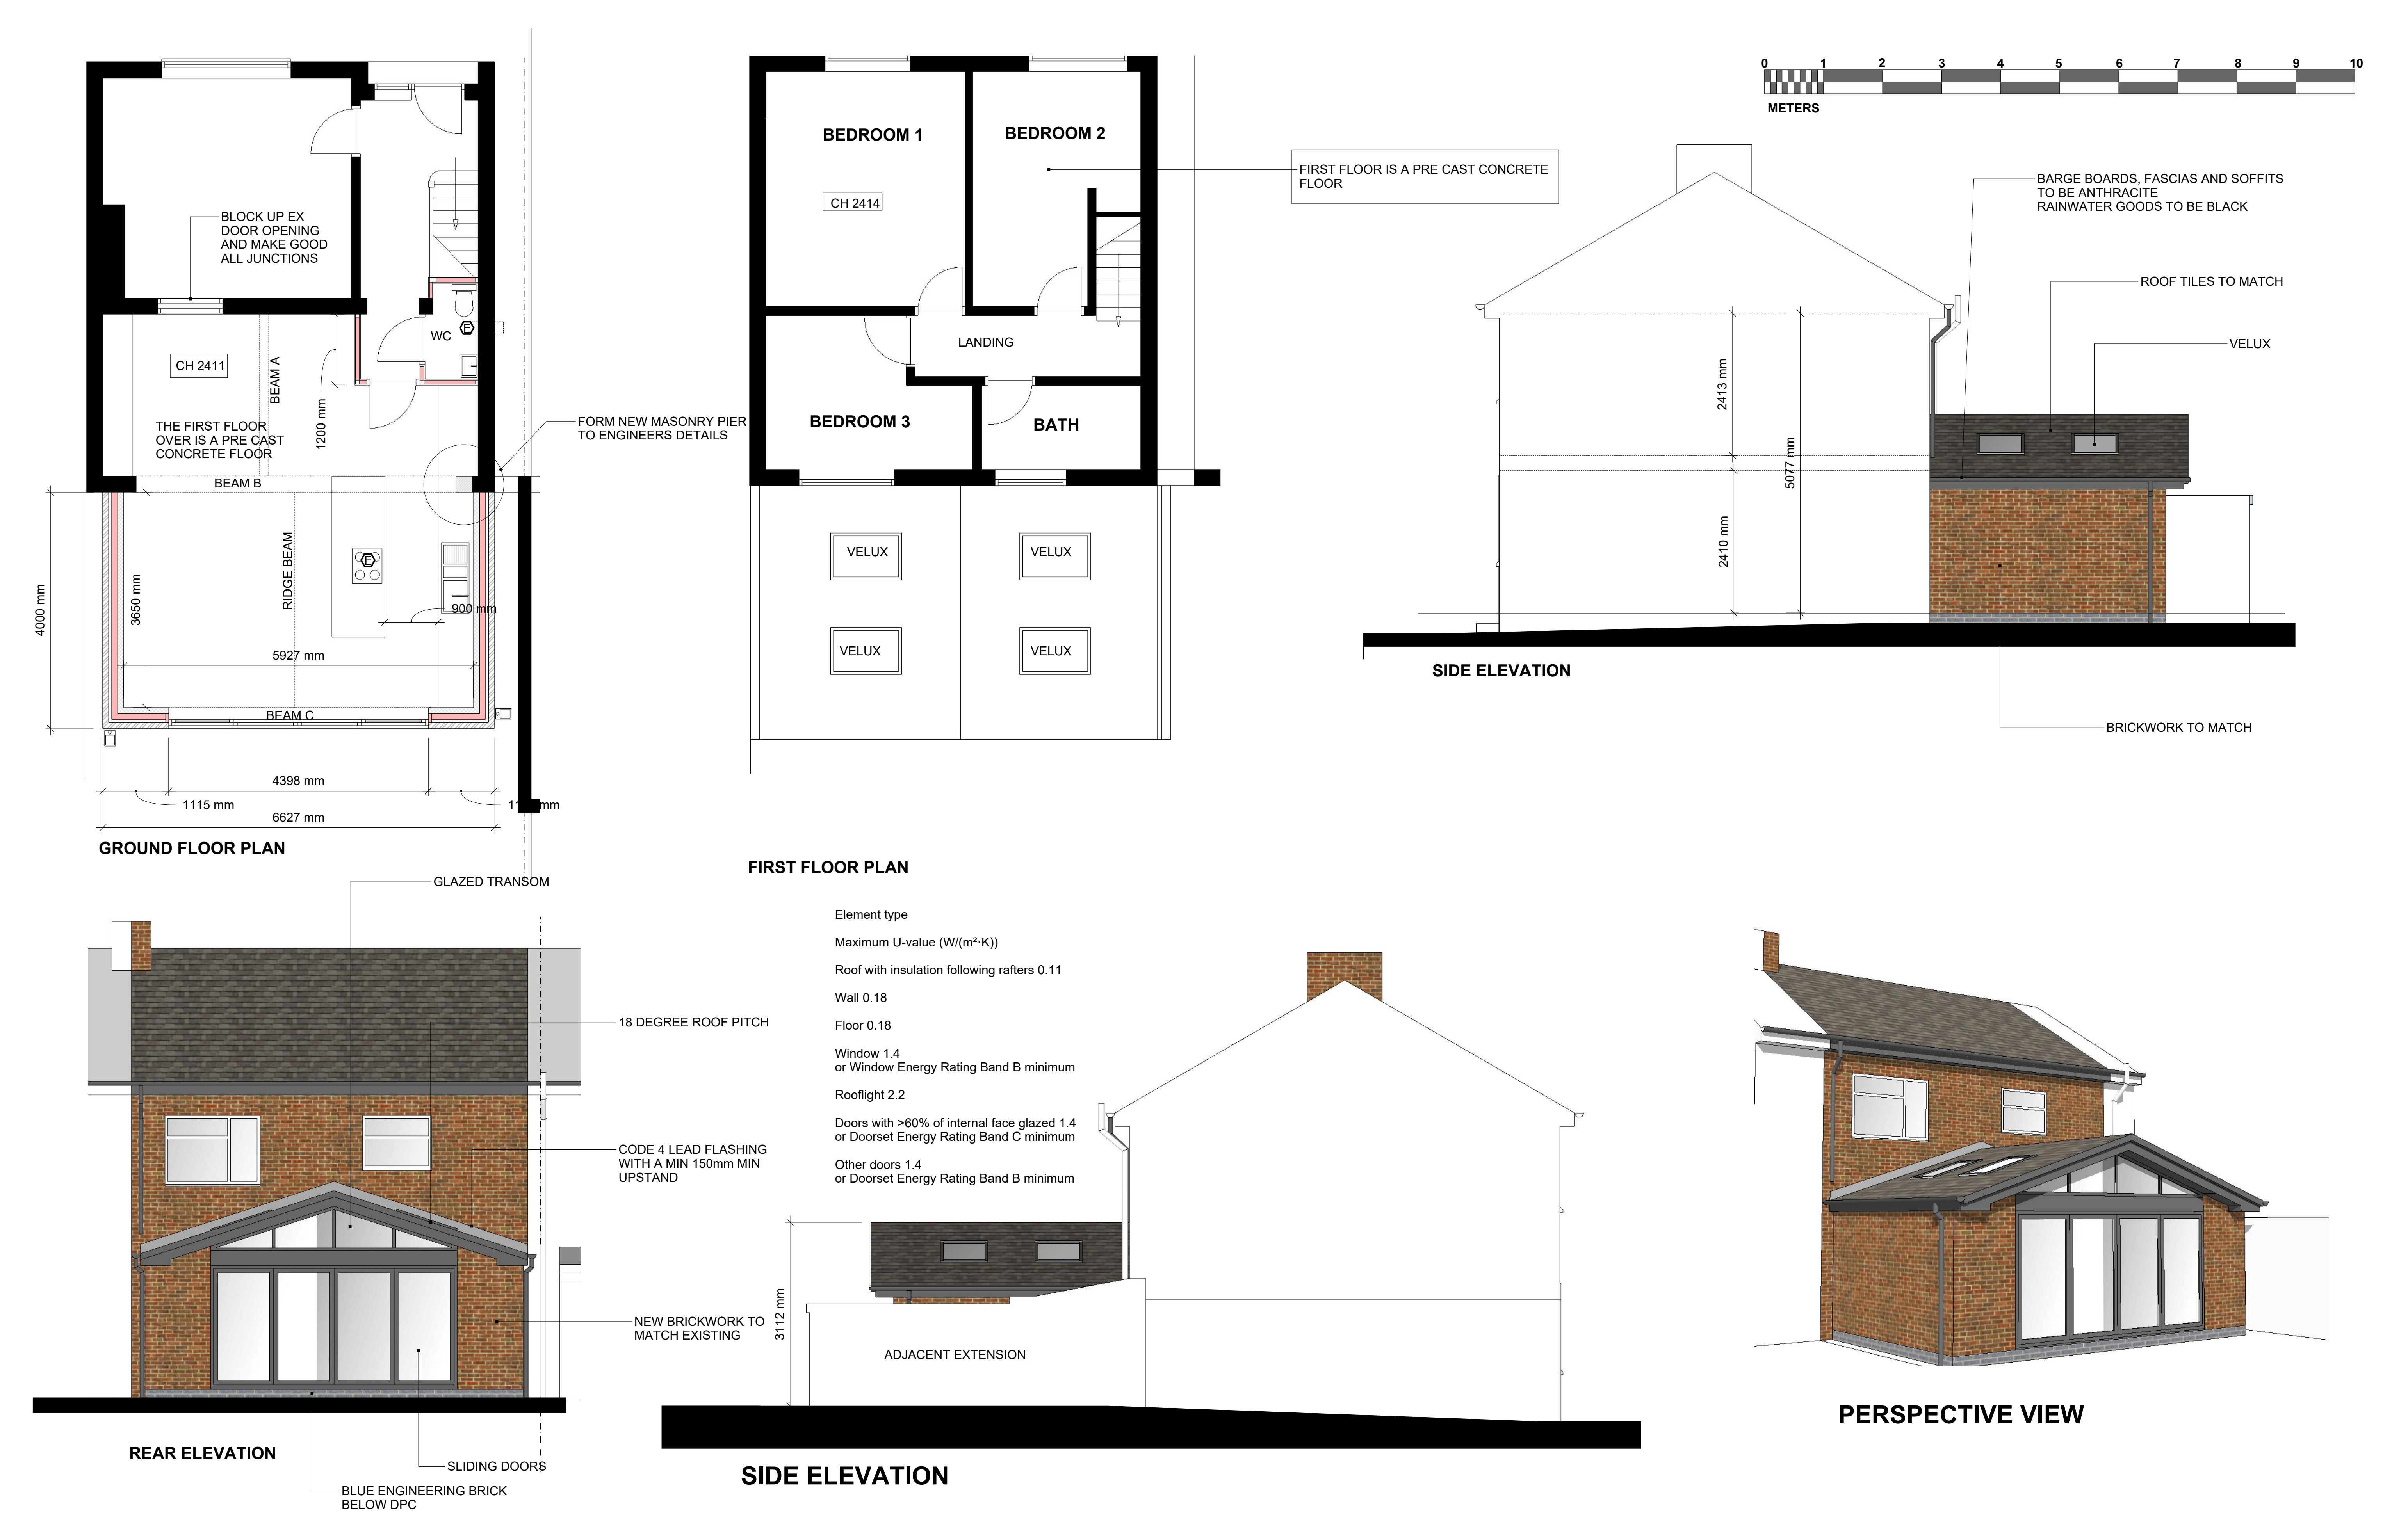

PROJECT TITLE	DRAWING TITLE	GARY MORRIS	CLIENT	SCALE	1:50 @ A1	002
PROPOSED SINGLE STOREY EXTENSION TO REAR OF DWELLING	EXISTING DETAILS	Tel: 07786 362 196 EMAIL: garyemorris65@gmail.com	ANDREW LOWE 32 BIRCH ROAD HUYTON L36 0XD	DATE	05 06 2025	AL
				REV		