



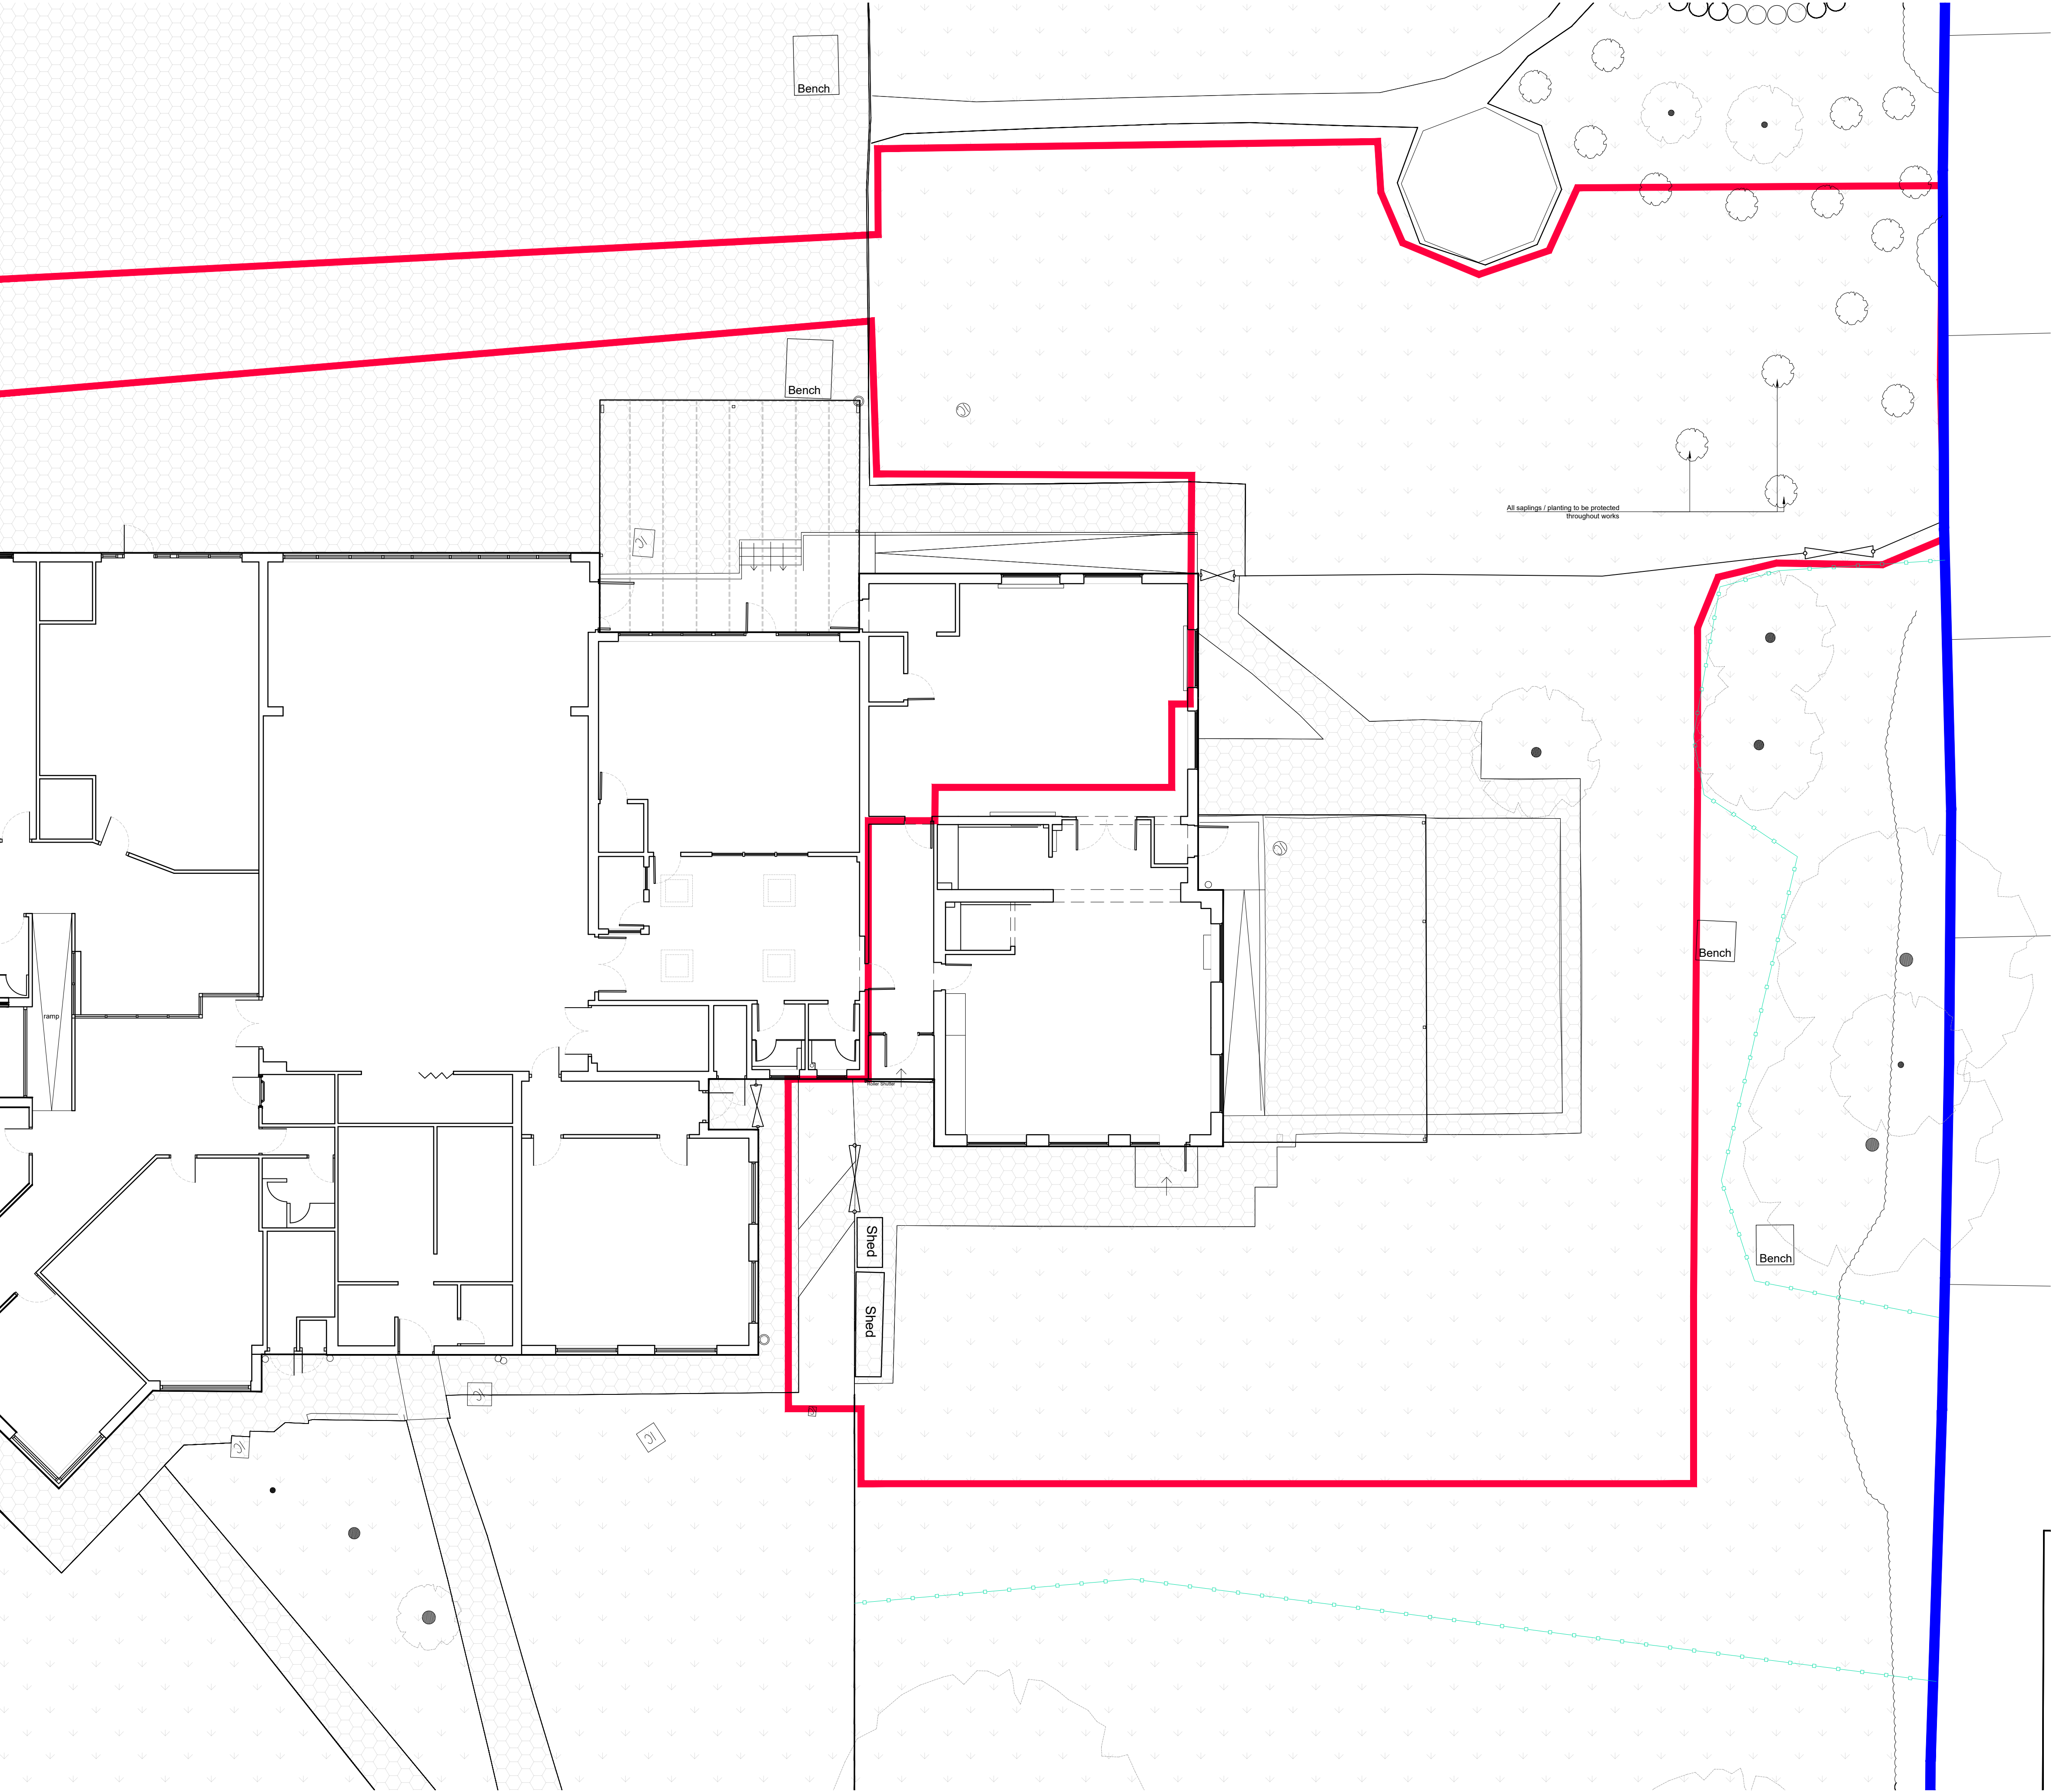

- Site Boundary
- Client Site Boundary
- Tree Protection Fencing
- Existing Lawn
- Existing Hardstanding

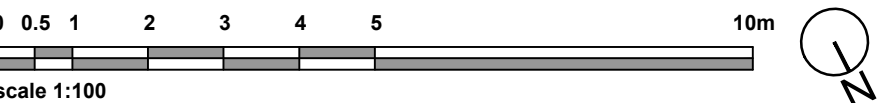

P04

P03

P02

Tree protection area updated and the sapling protection note added.
Drawing state amended to planning.
Site area updated for access and compound.

Rev

Amendments

EV

MG

12.01.26

EV

MG

25.11.25

EV

MG

11.11.25

Dwn.

Ck.

Date

CUNLIFFES

PROPERTY & CONSTRUCTION CONSULTANTS

Clair Court
Oriel Road
Booths
Liverpool
L20 7AD

Tel No: (0151) 944 2030
Fax No: (0151) 944 1625
E-mail: cs@cunliffes.com

RIBA

Chartered Practice

RICS

Chartered Practice

Client

Tuneside Limited
Croxteth Drive
L17 1AA

Project Title

Holy Family CPS Cronton
Nursery Extension
Hall Lane, Widnes, WA8 5DW

DWG NO.

7757-HFC-CUN-XX-XX-DR-A-1101

Drawing Title

Existing Landscape Plan

Drawn

EV

Date

03.11.25

Checked

MG

SCALE

1:100 @ A1

STATUS

A3

REVISION

P04