


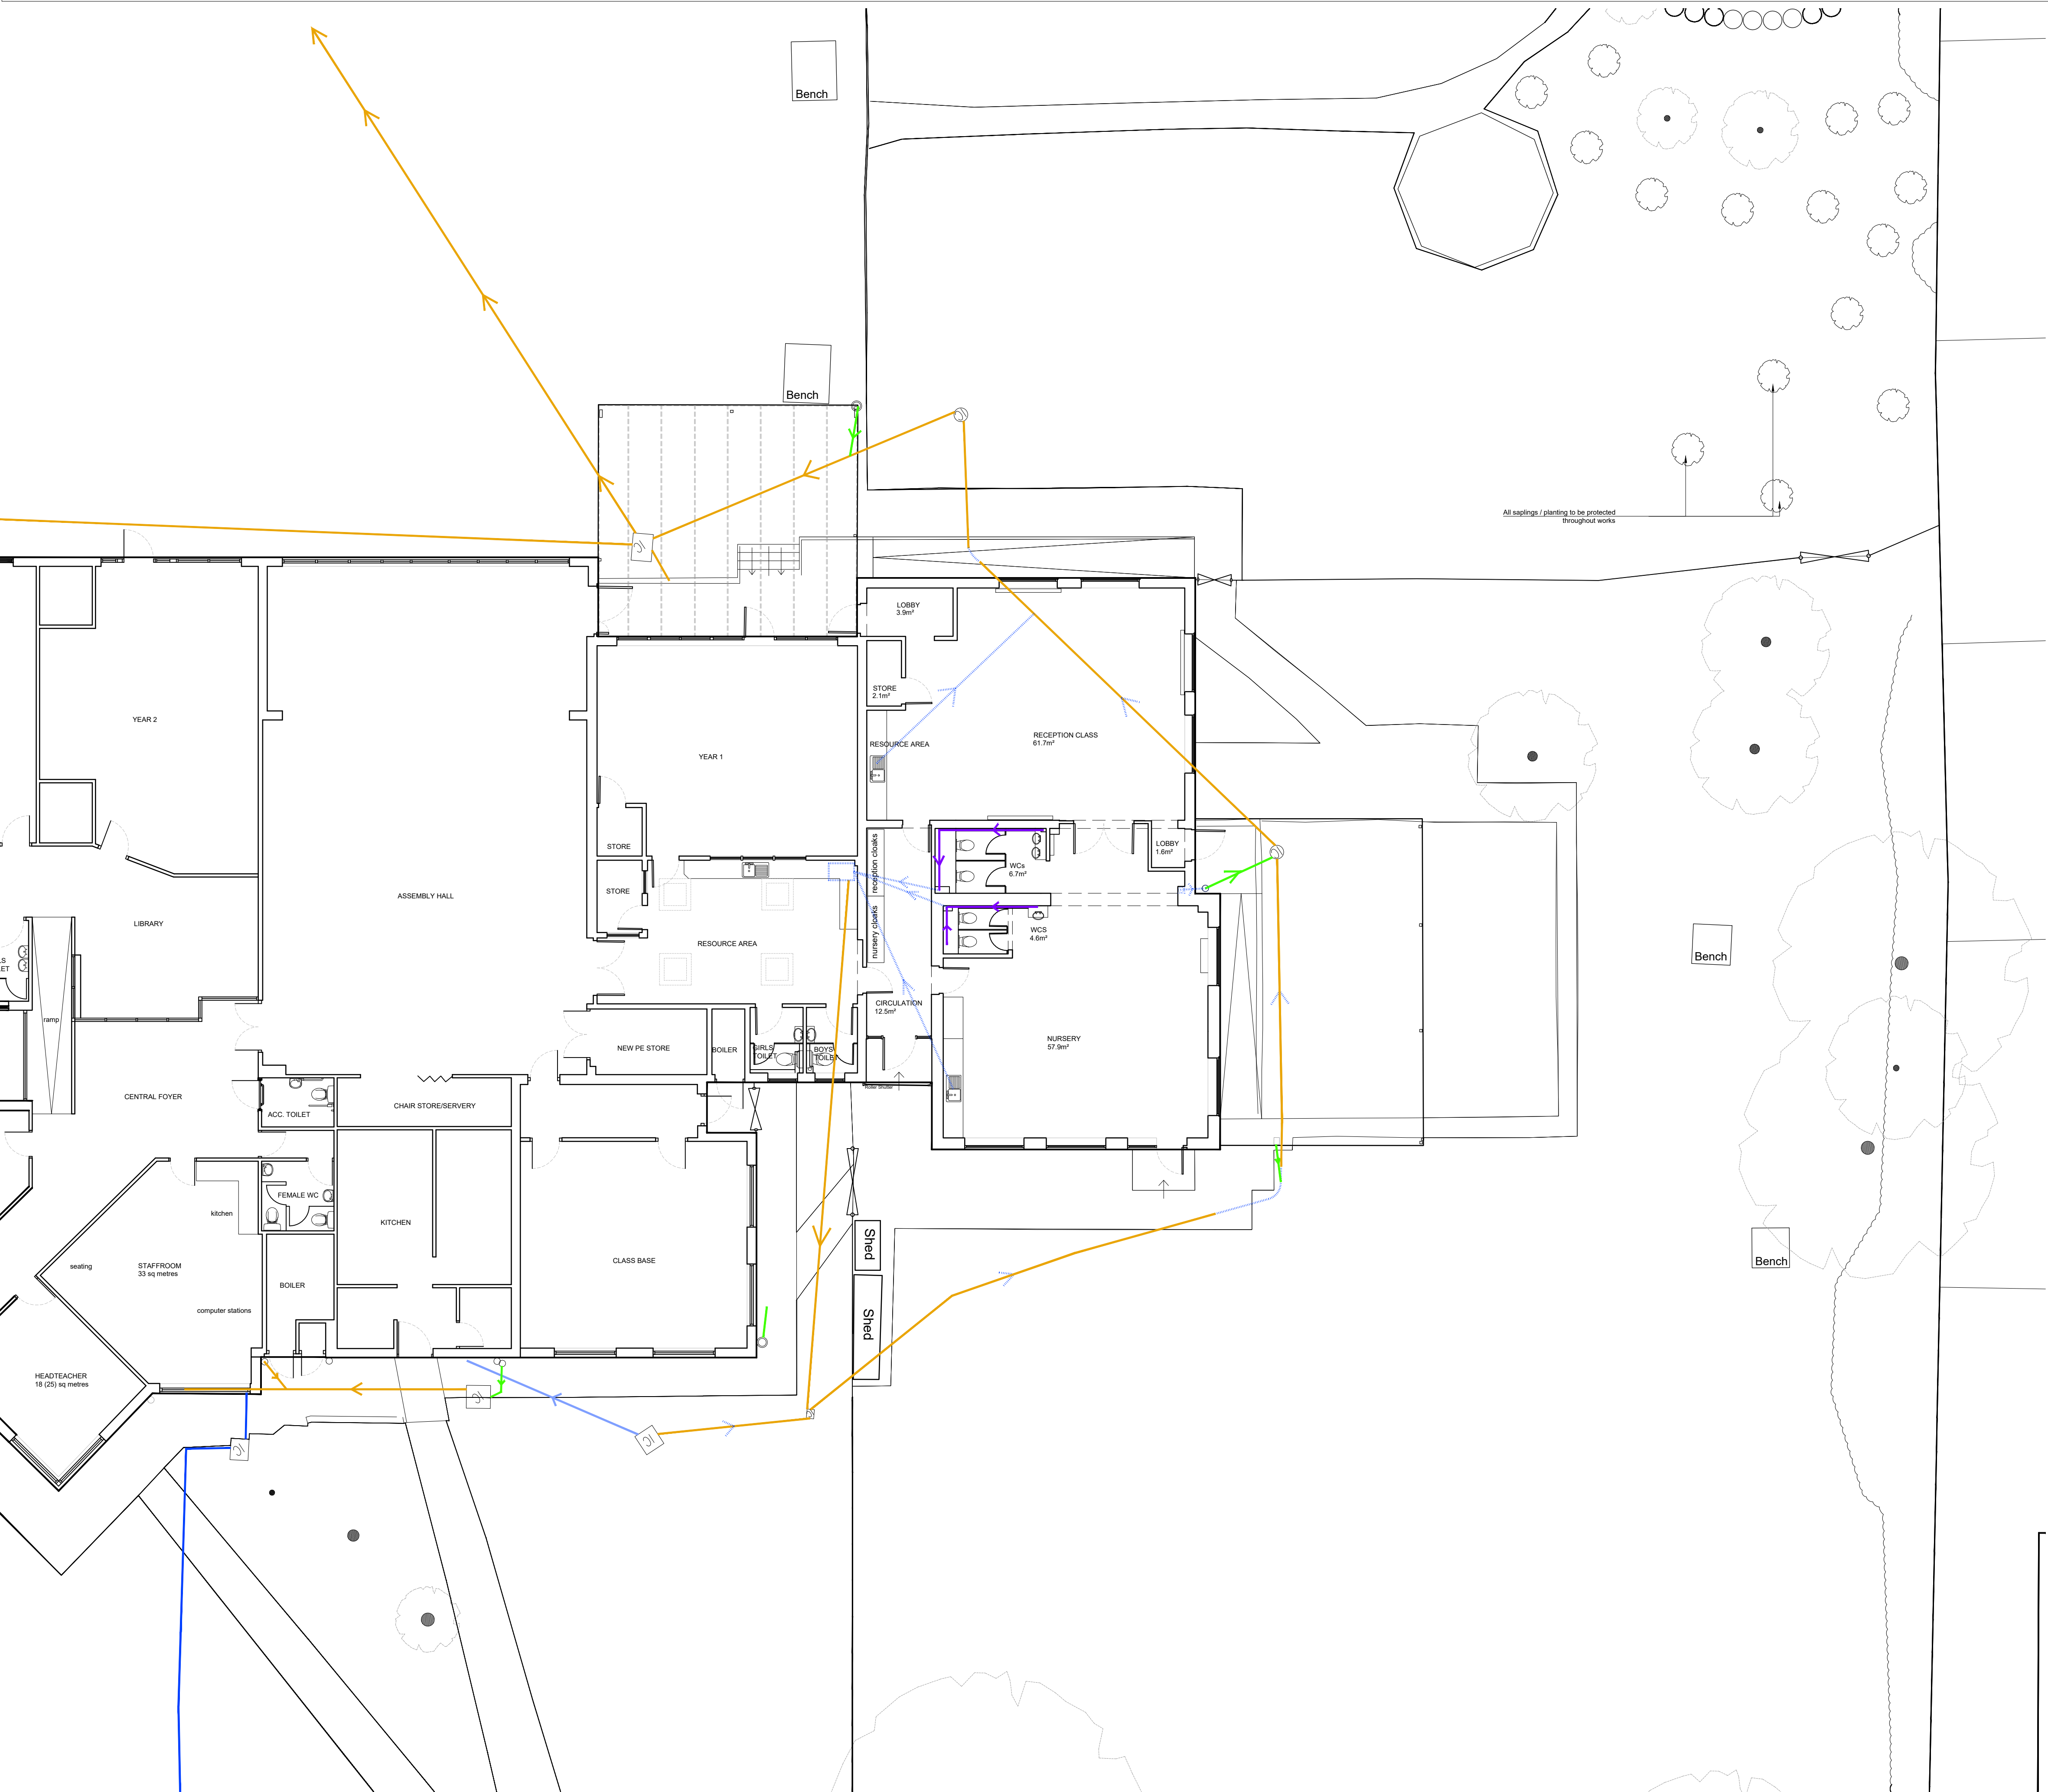

- Existing Fowl Water Drainage
- Existing Surface Water Drainage
- Existing Combined Drainage
- Existing Presumed Drainage
- Existing Vent Pipe
- Existing Water Inlet

P02	Context update for existing landscaping.	EV	MG	19.01.26
Rev	Amendments	Dwn.	Ck.	Date

PLANNING

PROPERTY & CONSTRUCTION CONSULTANTS

CUNLIFFES

Clair Court
Oriel Road
Booths
Liverpool
L20 7AD

Tel No: (0151) 944 2030
Fax No: (0151) 944 1625
E-mail: cs@cunliffes.com

RIBA

Chartered Practice

RICS

Client
Tuneside Limited
Croxteth Drive
L17 1AA

Project Title
Holy Family CPS Cronton
Nursery Extension
Hall Lane, Widnes, WA8 5DW

DWG No.
7757-HFC-CUN-XX-XX-DR-A-1110

Drawing Title
Existing Site Drainage

Drawn	Date	Checked
EV	19.11.25	MG

SCALE
1:100 @ A1

STATUS	A3	REVISION	P02
--------	----	----------	-----