


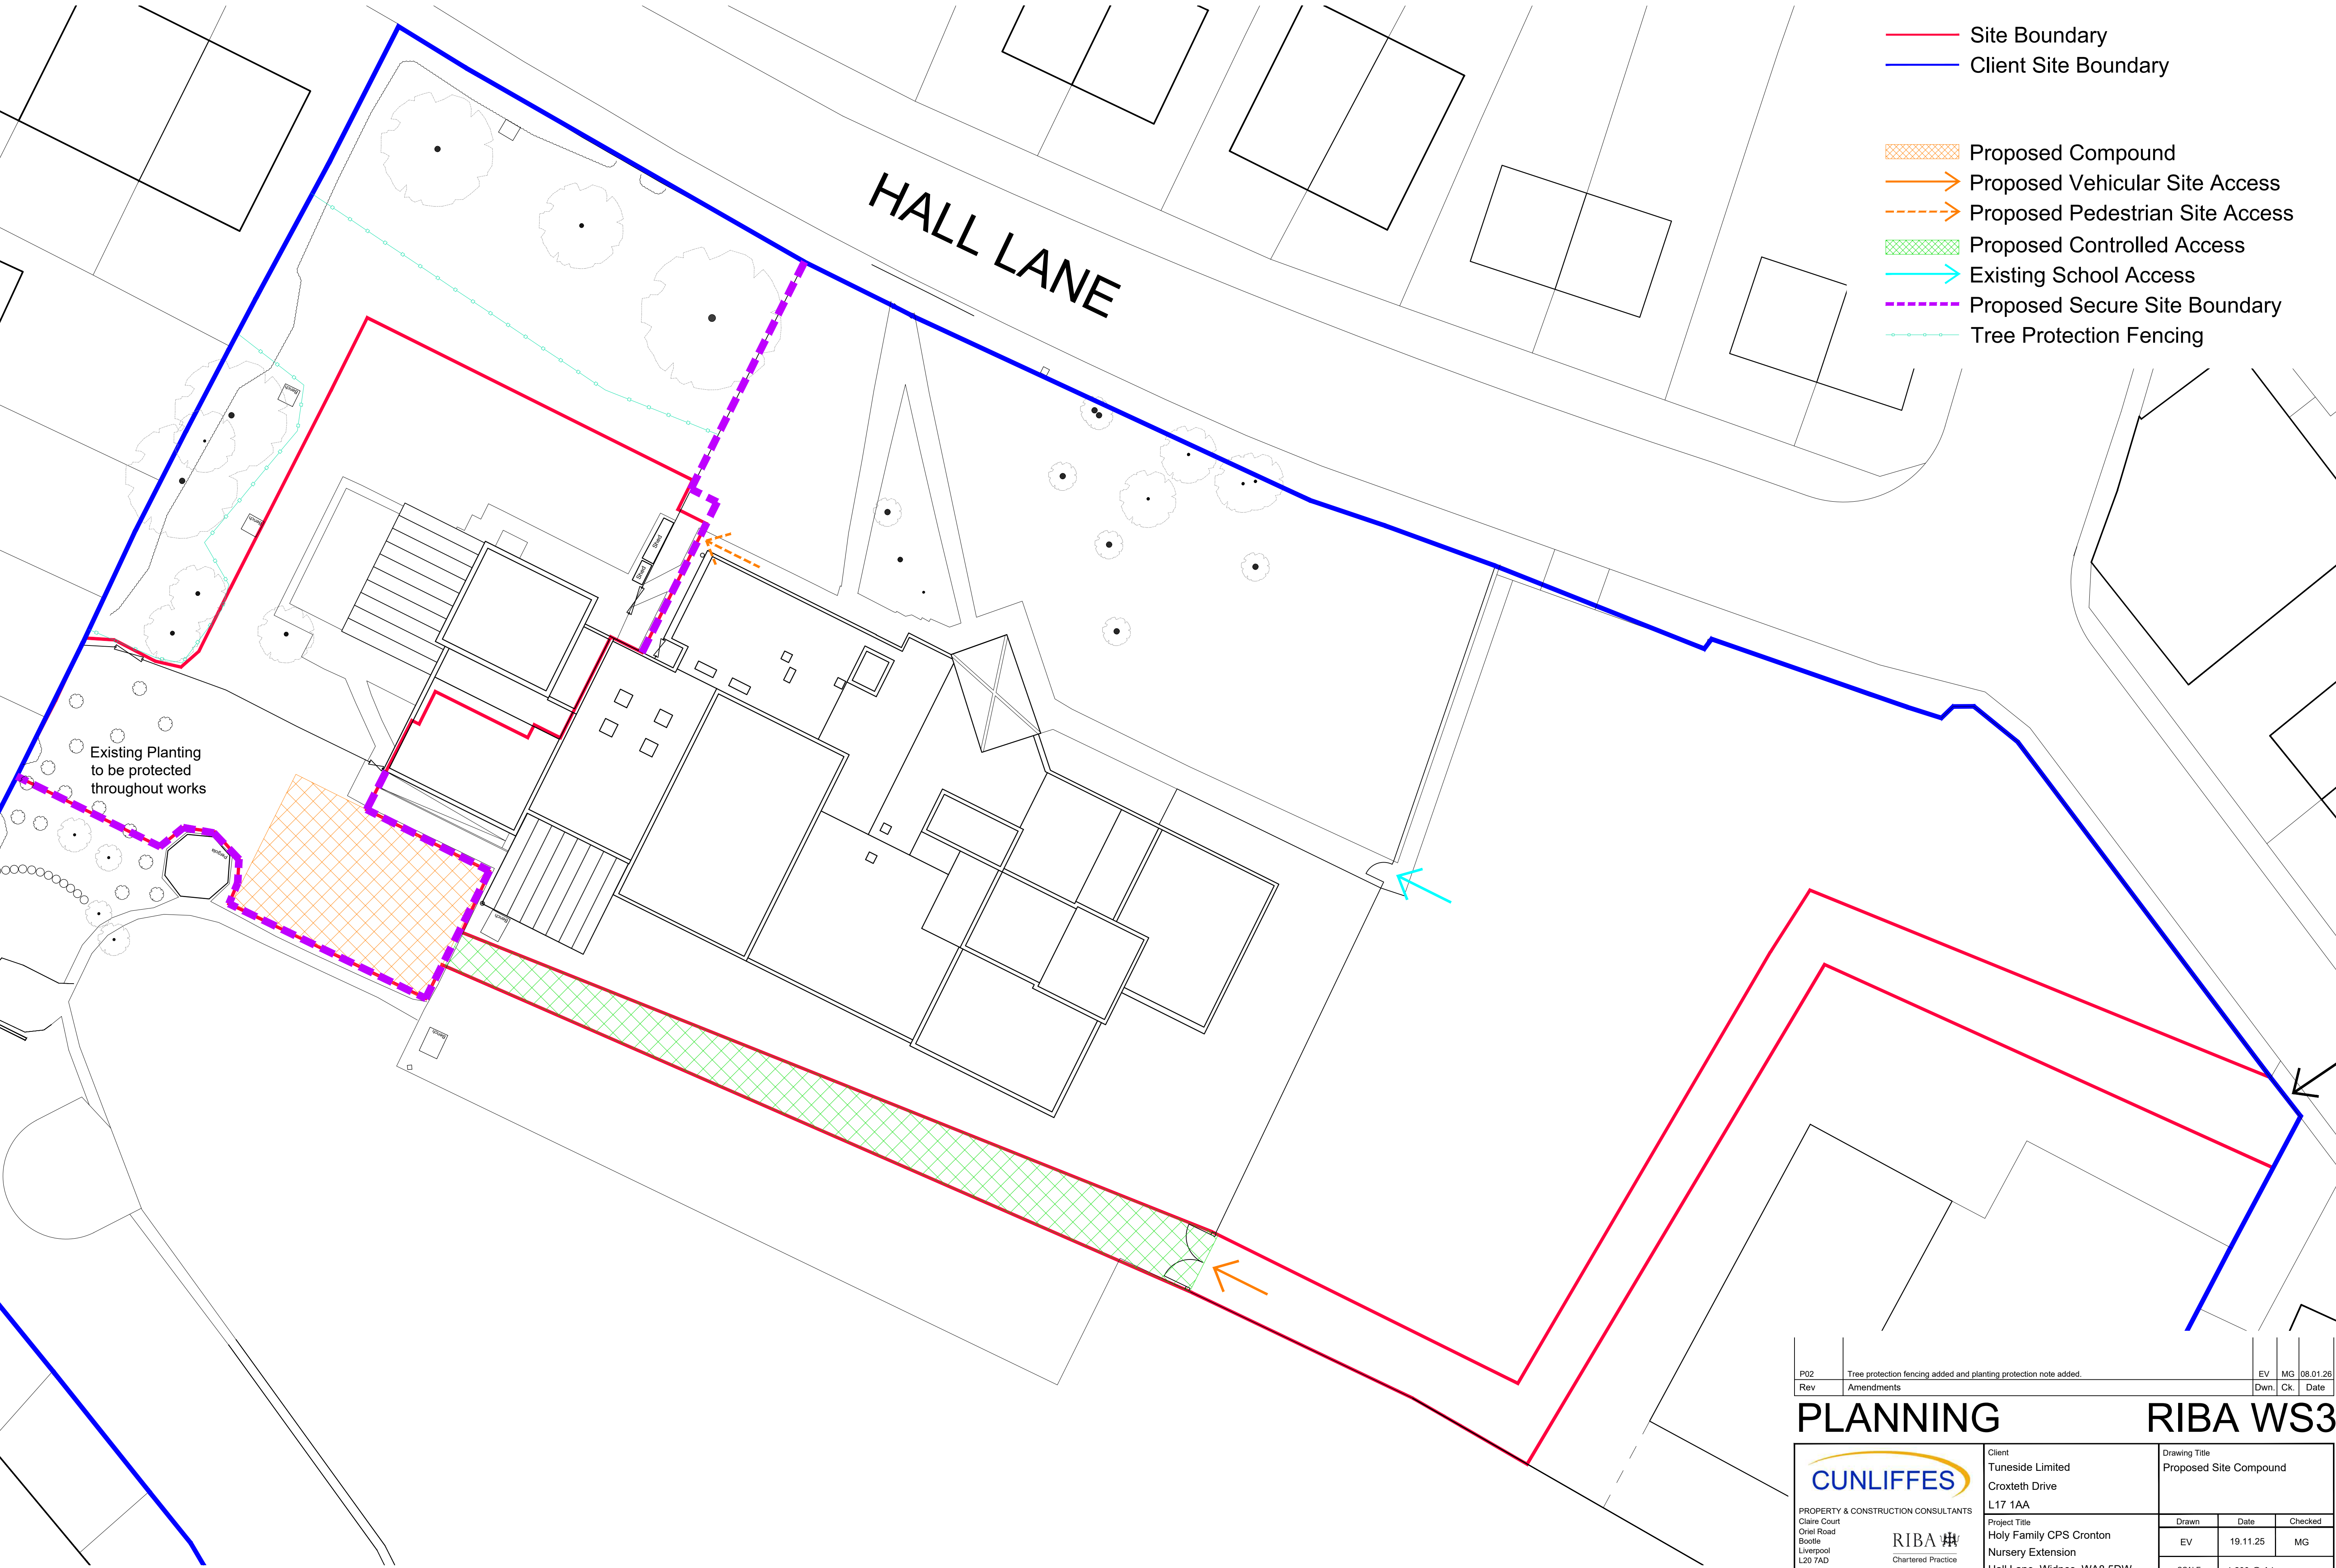

|     |                                                                   |      |     |          |
|-----|-------------------------------------------------------------------|------|-----|----------|
| P02 | Tree protection fencing added and planting protection note added. | EV   | MG  | 08.01.26 |
| Rev | Amendments                                                        | Dwn. | Ck. | Date     |

PLANNING

RIBA WS3

|   |   |   |
|---|---|---|
| <div><div><div><div><div><div></div></div></div><div><div>CUNLIFFES</div></div></div></div><div>PROPERTY &amp; CONSTRUCTION CONSULTANTS</div><div>Clare Court</div><div>Oriel Road</div><div>Scottle</div><div>Liverpool</div><div>L20 7AD</div><div>Tel No: (0151) 944 2030</div><div>Fax No: (0151) 944 1625</div><div>E-mail: cs@cunliffes.com</div><div><div><div>RIBA</div><div>Chartered Practice</div></div><div><div><div></div></div><div>RICS</div></div></div></div> | <div>Client</div> <div>Tuneside Limited</div> <div>Croxteth Drive</div> <div>L17 1AA</div> <div>Project Title</div> <div>Holy Family CPS Cronton</div> <div>Nursery Extension</div> <div>Hall Lane, Widnes, WA8 5DW</div> <div>DWG NO.</div> <div>7757-HFC-CUN-XX-XX-DR-A-1210</div> | <div>Drawing Title</div> <div>Proposed Site Compound</div> <div><div><div>Drawn</div><div>Date</div><div>Checked</div></div><div><div>EV</div><div>19.11.25</div><div>MG</div></div><div><div>SCALE</div><div>1:200 @ A1</div></div><div><div>STATUS</div><div>A3</div><div>REVISION</div><div>P02</div></div></div> |
|---|---|---|