


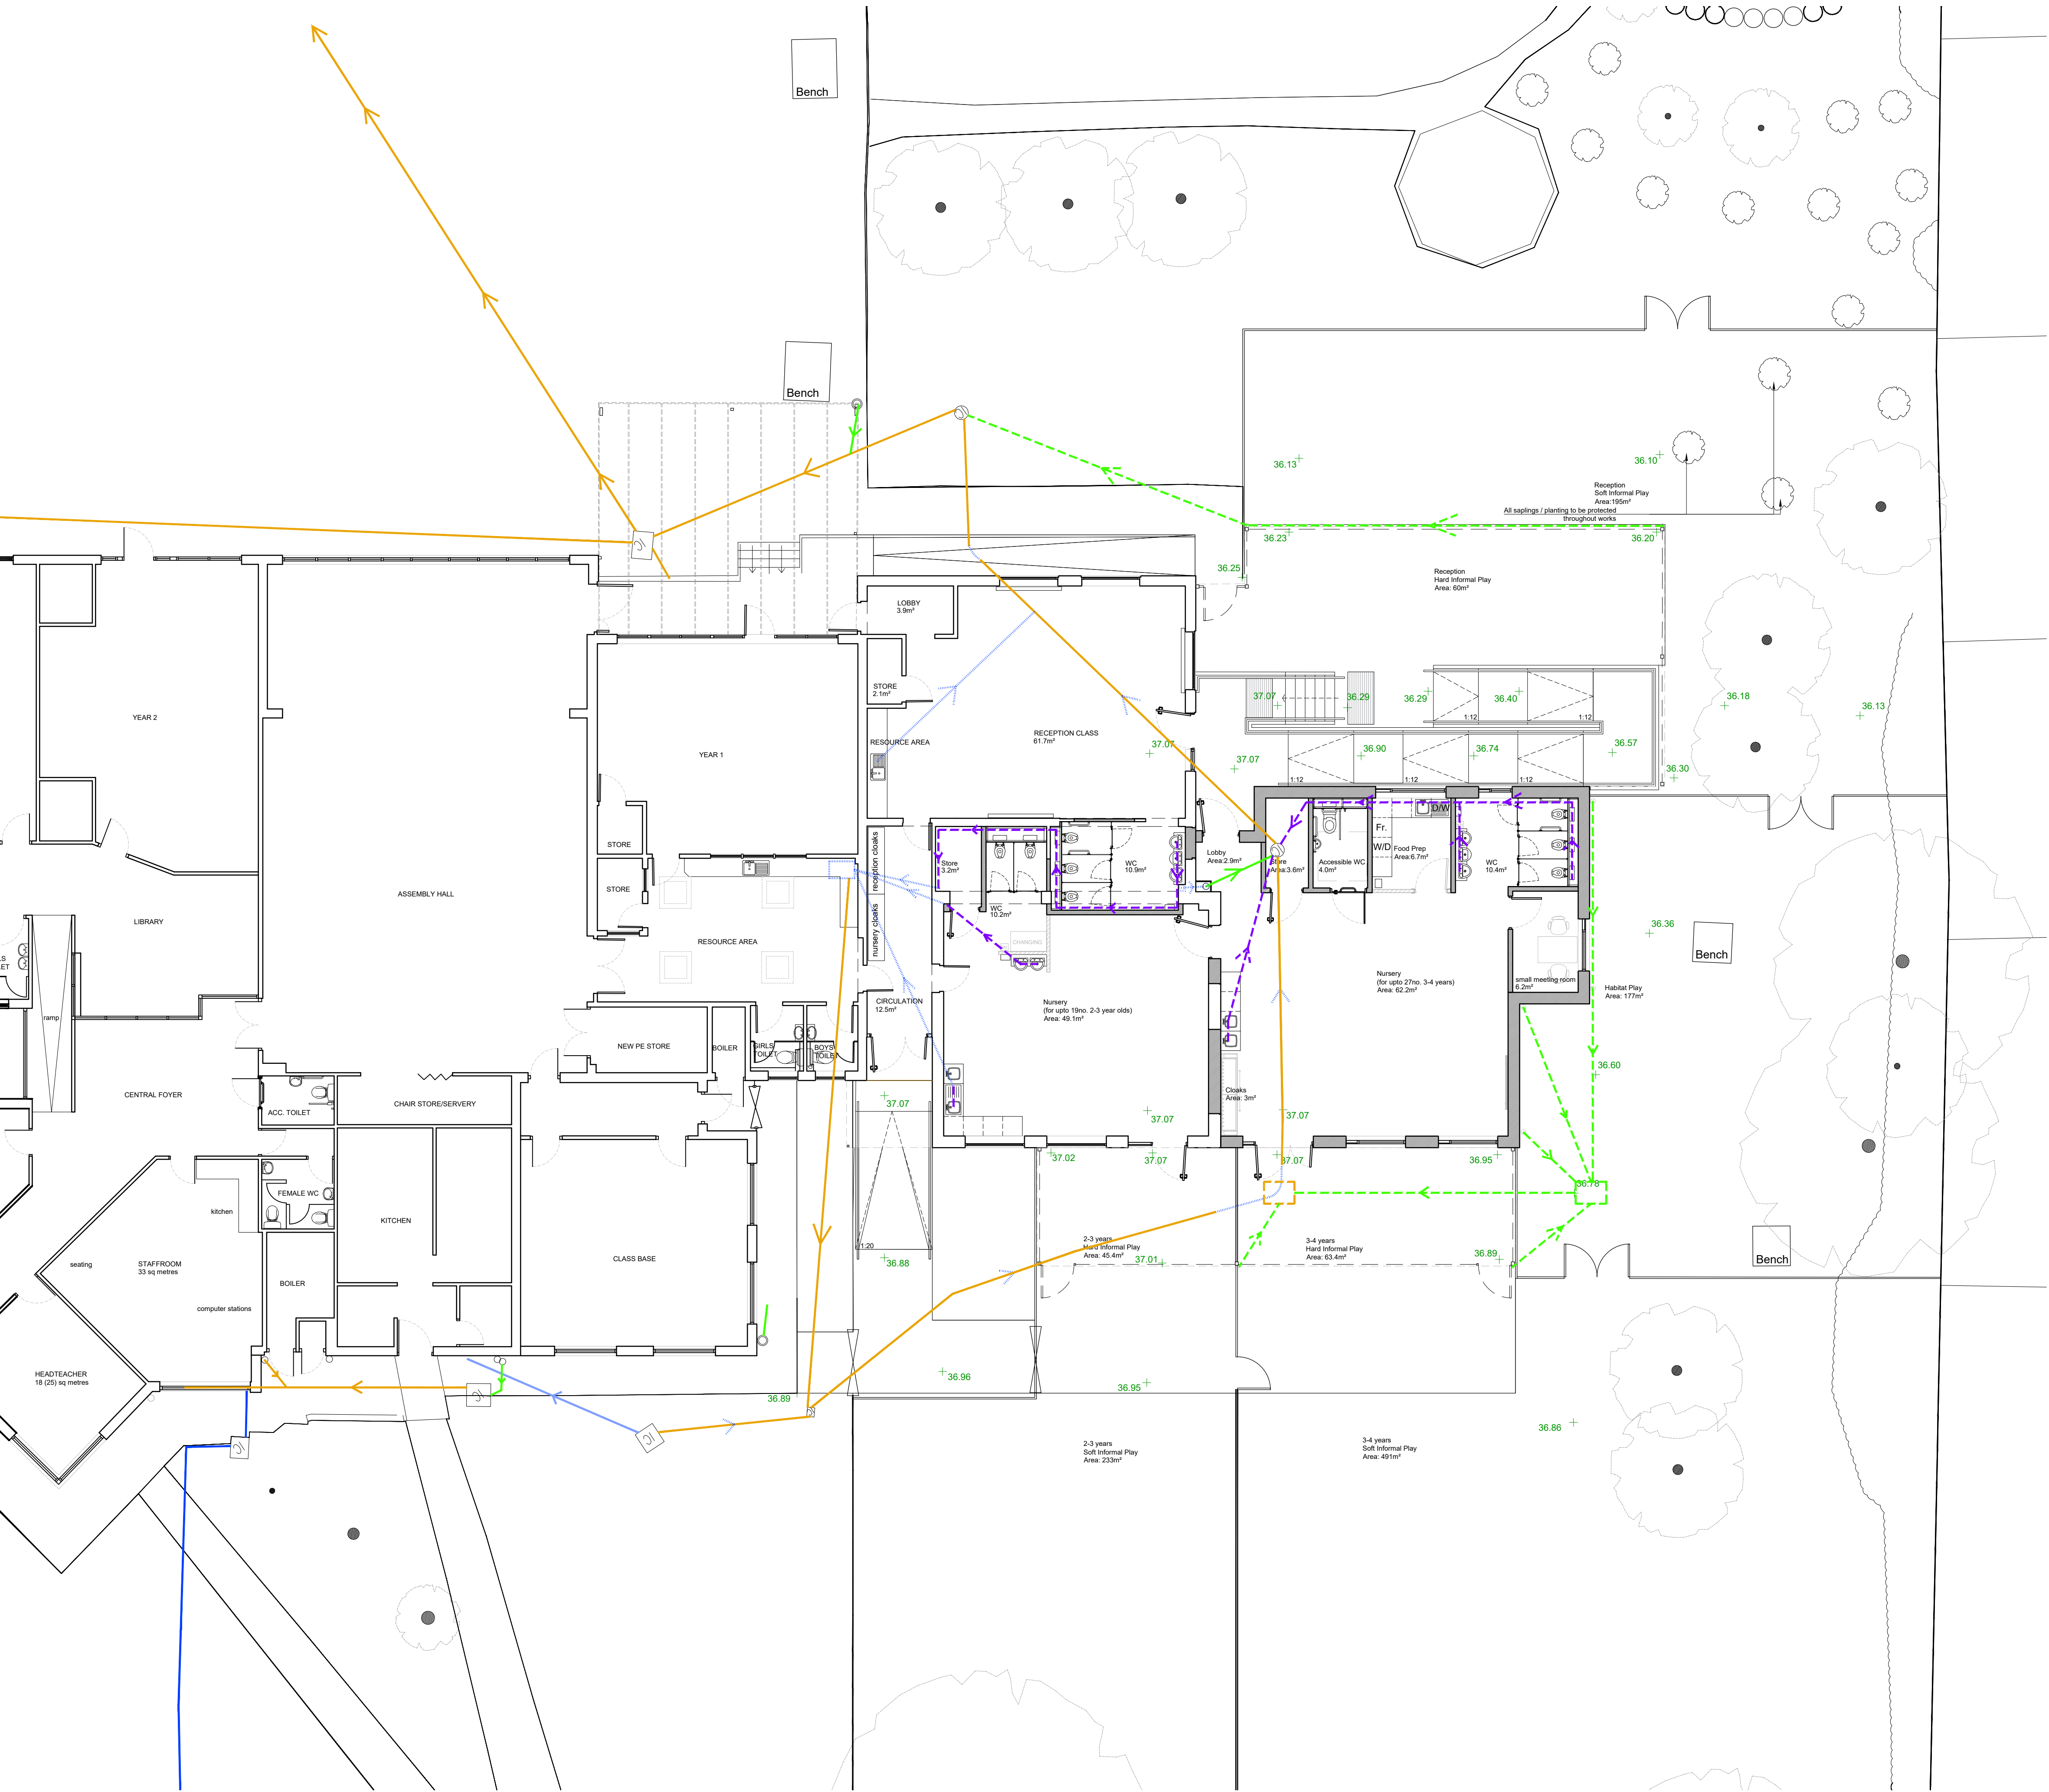

- Existing Fowl Water Drainage
- Existing Surface Water Drainage
- Existing Combined Drainage
- Existing Presumed Drainage
- Existing Vent Pipe
- Existing Water Inlet
- Proposed Fowl Water Drainage
- Proposed Surface Water Drainage
- Proposed Combined Drainage

P03	Context update for proposed landscaping.	EV	MG	09.02.26
P02	Context update for existing and proposed landscaping.	EV	MG	19.01.26
Rev	Amendments	Dwn.	Ck.	Date

PLANNING

RIBA WS3

CUNLIFFES PROPERTY & CONSTRUCTION CONSULTANTS Clare Court Oriel Road Bootle Liverpool L20 7AD Tel No: (0151) 944 2030 Fax No: (0151) 944 1625 Email: cs@cunliffes.com RIBA Chartered Practice RICS	Client Tuneside Limited Croxteth Drive L17 1AA Project Title Holy Family CPS Cronton Nursery Extension Hall Lane, Widnes, WA8 5DW DWG No. 7757-HFC-CUN-XX-XX-DR-A-1211	Drawing Title Proposed Site Drainage			
		Drawn	Date	Checked	
		EV	19.11.25	MG	
		SCALE	1:100 @ A1		
		STATUS	A3	REVISION	P03