


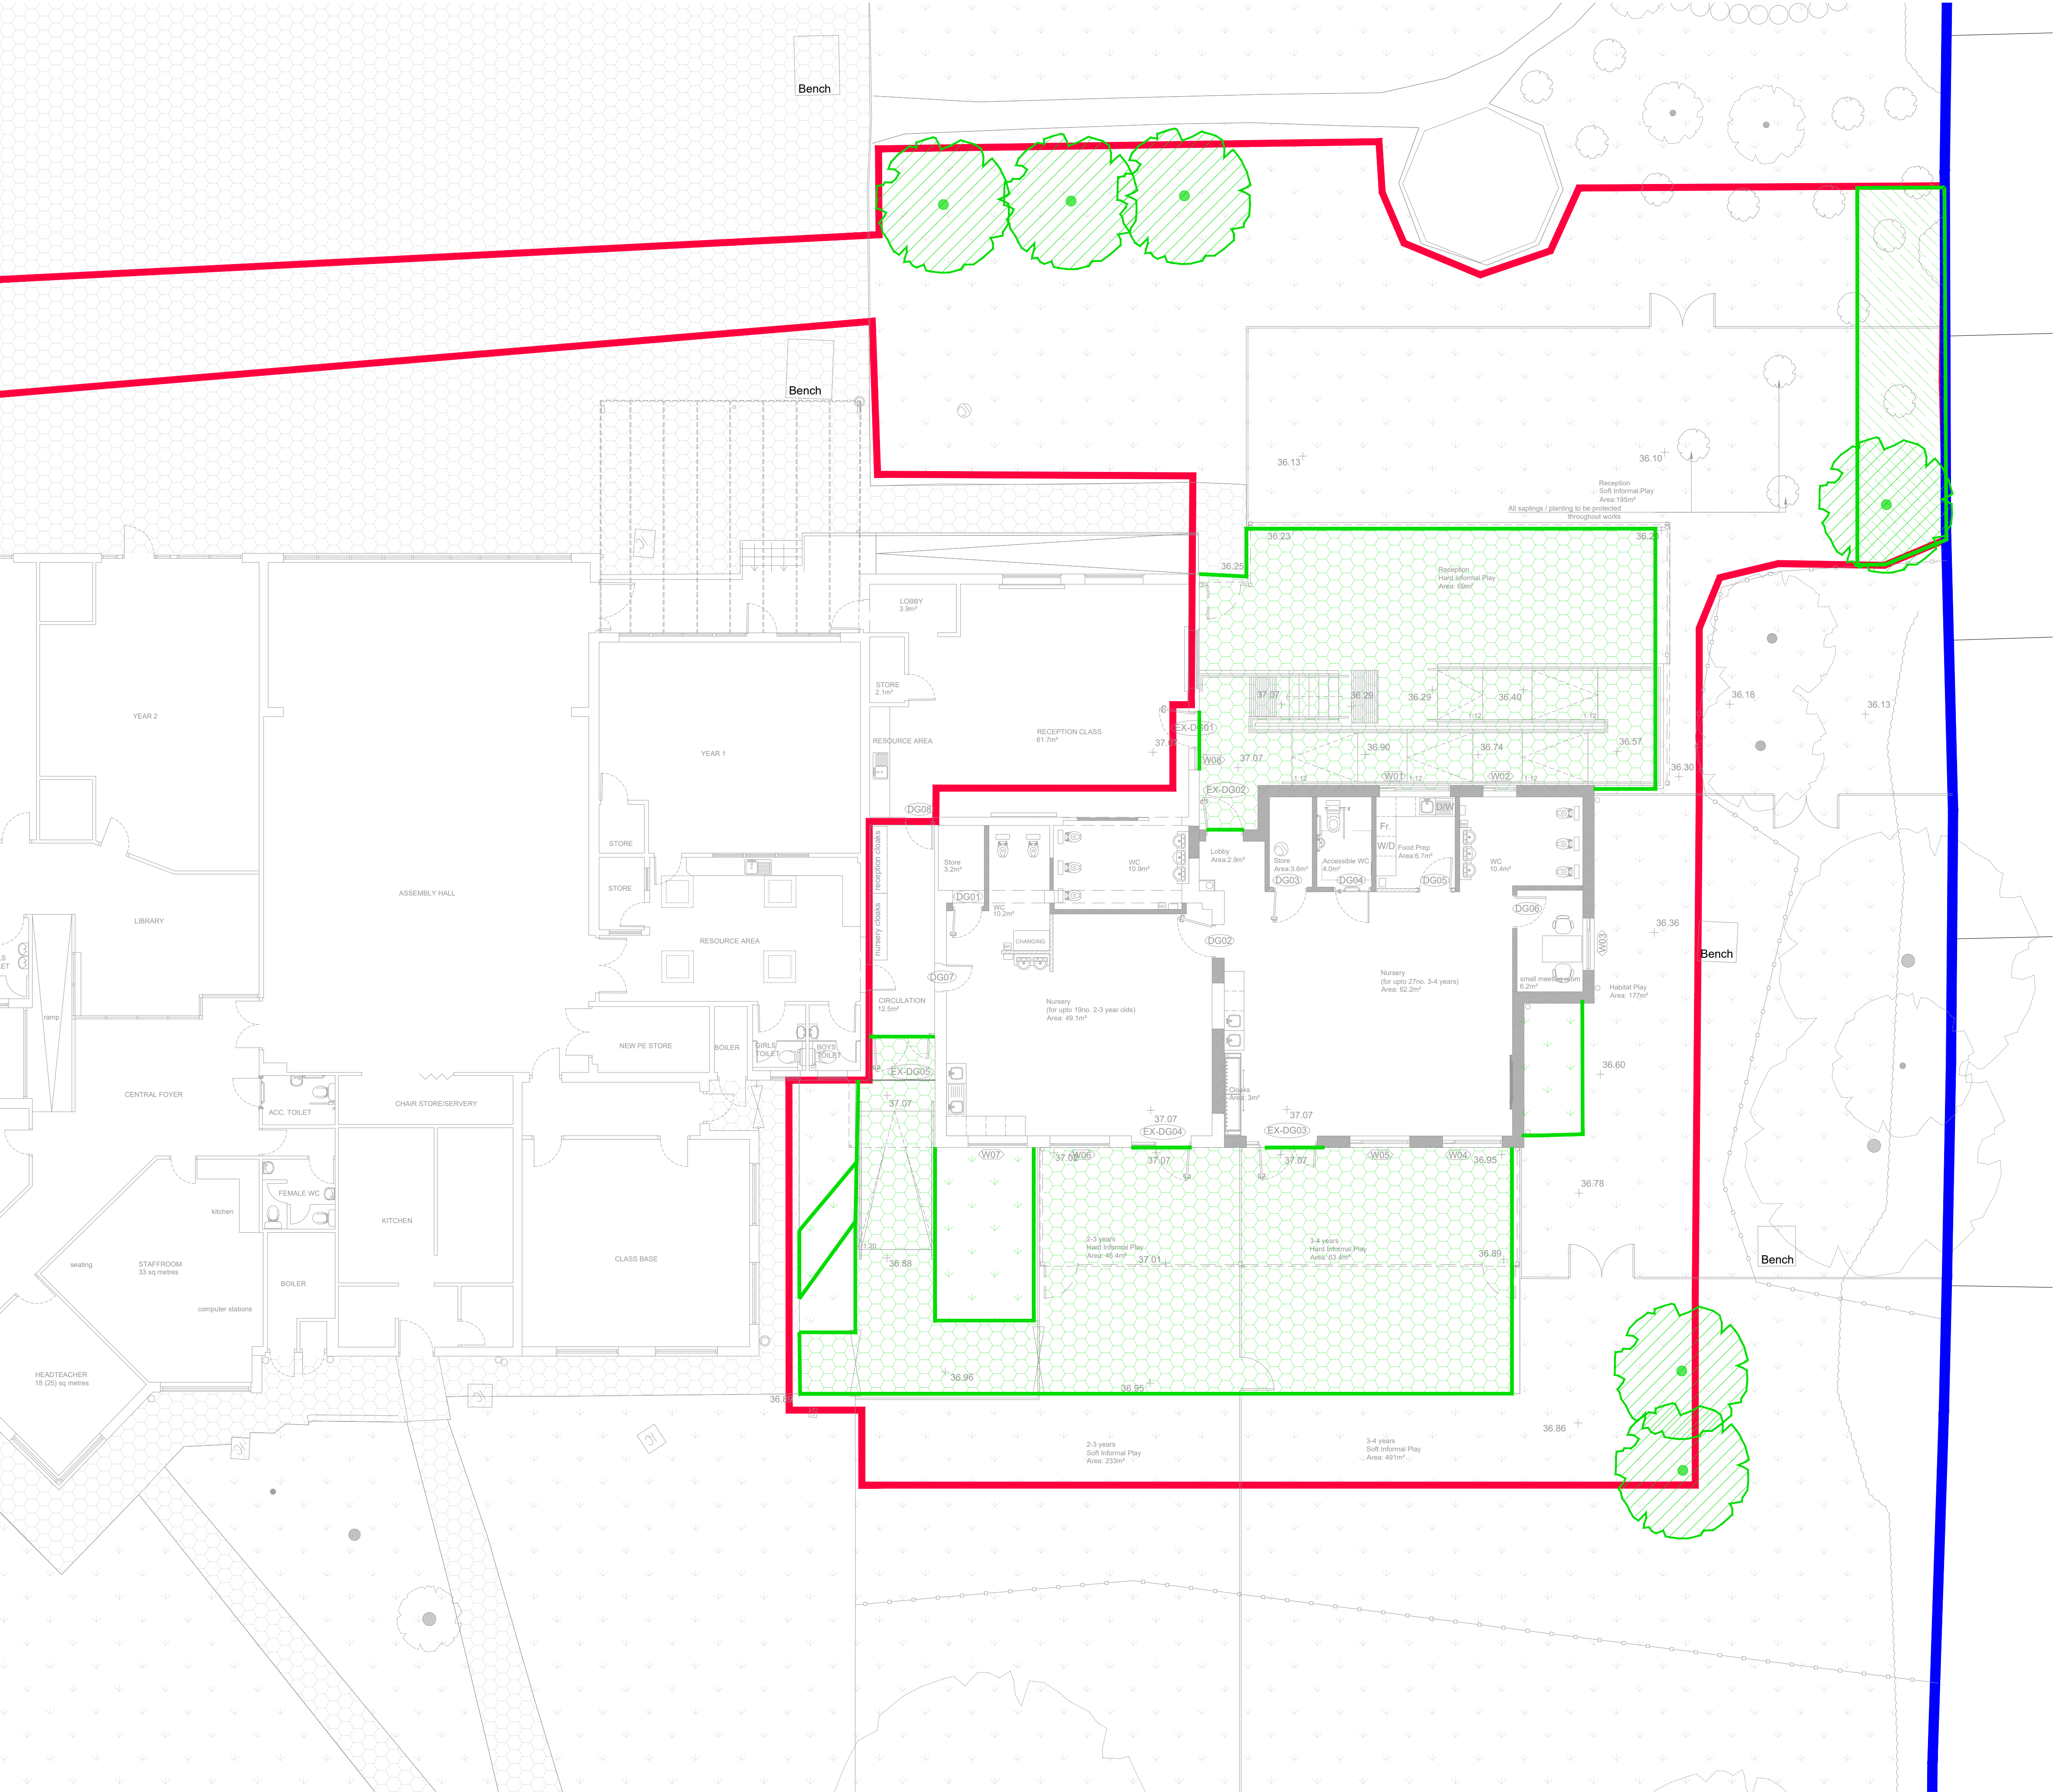

- Site Boundary
- Client Site Boundary
- Tree Protection Fencing
- Existing Lawn
- Existing Hardstanding
- Proposed Lawn:- 26m²
- Proposed Hardstanding:- 252m²
- Proposed Neutral Grassland:- 30m²
- Proposed Small Trees:- 6

P06	2no. additional trees and 30m ² of neutral grassland proposed to meet 10% net gain.	EV	MG	06.02.26
P05	Proposed tree locations updated following discussion with user.	EV	MG	16.01.26
P04	Tree protection amended, sapling locations and note added, 4 no. tree locations proposed.	EV	MG	12.01.26
P03	Drawing state amended to planning.	EV	MG	25.11.25
P02	Proposed lawn area increased for path by entrance, fencing location update and site boundary updated.	EV	MG	11.11.25
Rev	Amendments	Dwn.	Ck.	Date

PLANNING RIBA WS3

 PROPERTY & CONSTRUCTION CONSULTANTS Clair Court Oriel Road Booths Liverpool L20 7AD Tel No: (0151) 944 2030 Fax No: (0151) 944 1625 E-mail: cs@cunliffes.com	 Chartered Practice 	Client Tuneside Limited Croxteth Drive L17 1AA		Drawing Title Proposed Landscape Plan	
		Project Title Holy Family CPS Cronton Nursery Extension Hall Lane, Widnes, WA8 5DW		Drawn	Checked
		SCALE 1:100 @ A1		EV	MG
		DWG NO.	7757-HFC-CUN-ZZ-XX-DR-A-1202	STATUS	P06