


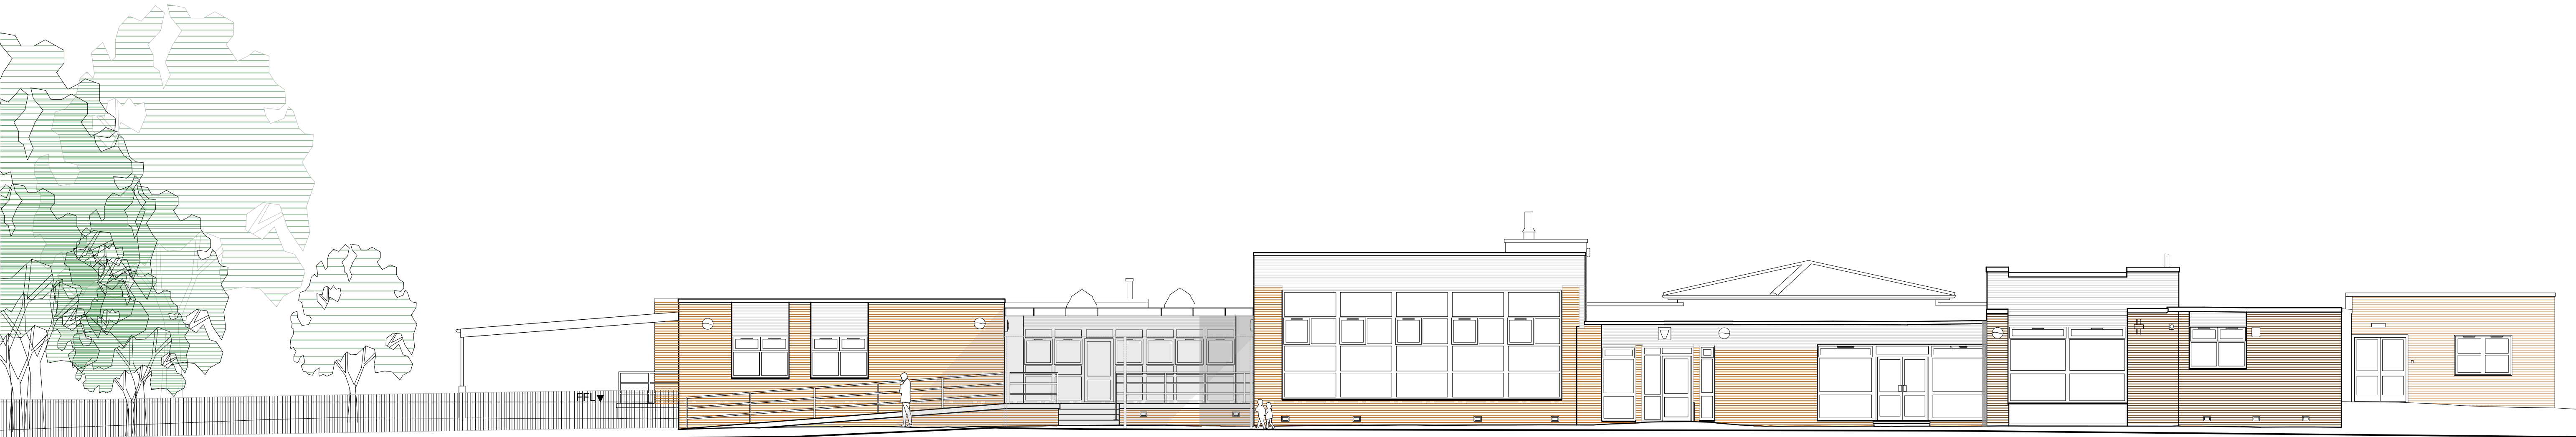



Elevation A



Elevation B



Elevation C

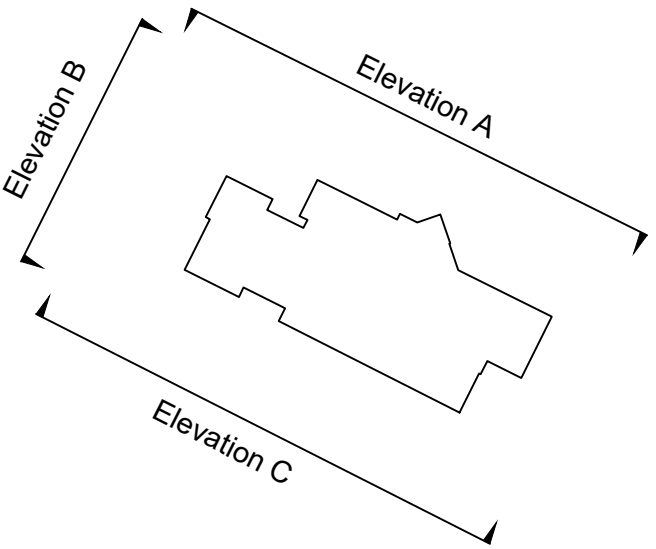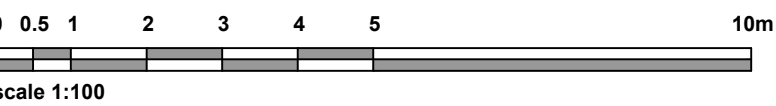

P04	Existing trees updated on elevation C.	EV	MG	09.02.26
P03	Existing trees updated on elevations A and C.	EV	MG	16.01.26
P02	Drawing state amended to planning.	EV	MG	25.11.25
Rev	Amendments	Dwn.	Ck.	Date

PLANNING

PROPERTY & CONSTRUCTION CONSULTANTS
Clare Court
Oriel Road
Booths
Liverpool
L20 7AD
Tel No: (0151) 944 2020
Fax No: (0151) 944 1625
E-mail: cs@cunliffes.com

Chartered Practice

Client
Tuneside Limited
Croxteth Drive
L17 1AA

Project Title
Holy Family CPS Cronton
Nursery Extension
Hall Lane, Widnes, WA8 5DW

DWG No. 7757-HFC-CUN-ZZ-XX-DR-A-2100

Drawing Title
Existing Elevations

Drawn	Date	Checked
EV	05.11.25	MG
SCALE	1:100 @ A1	
STATUS	A3	REVISION
		P04

RIBA WS3