





Elevation A

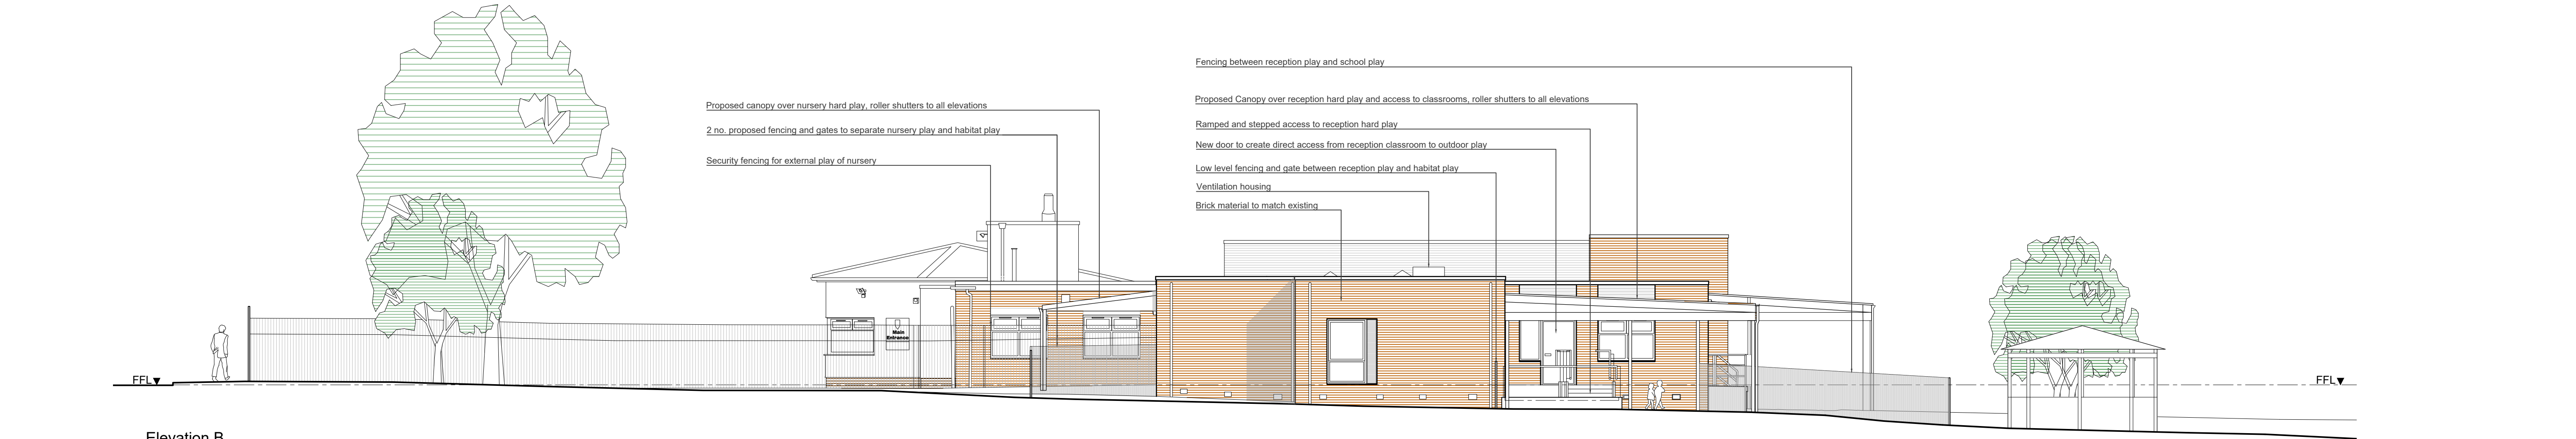

Elevation B

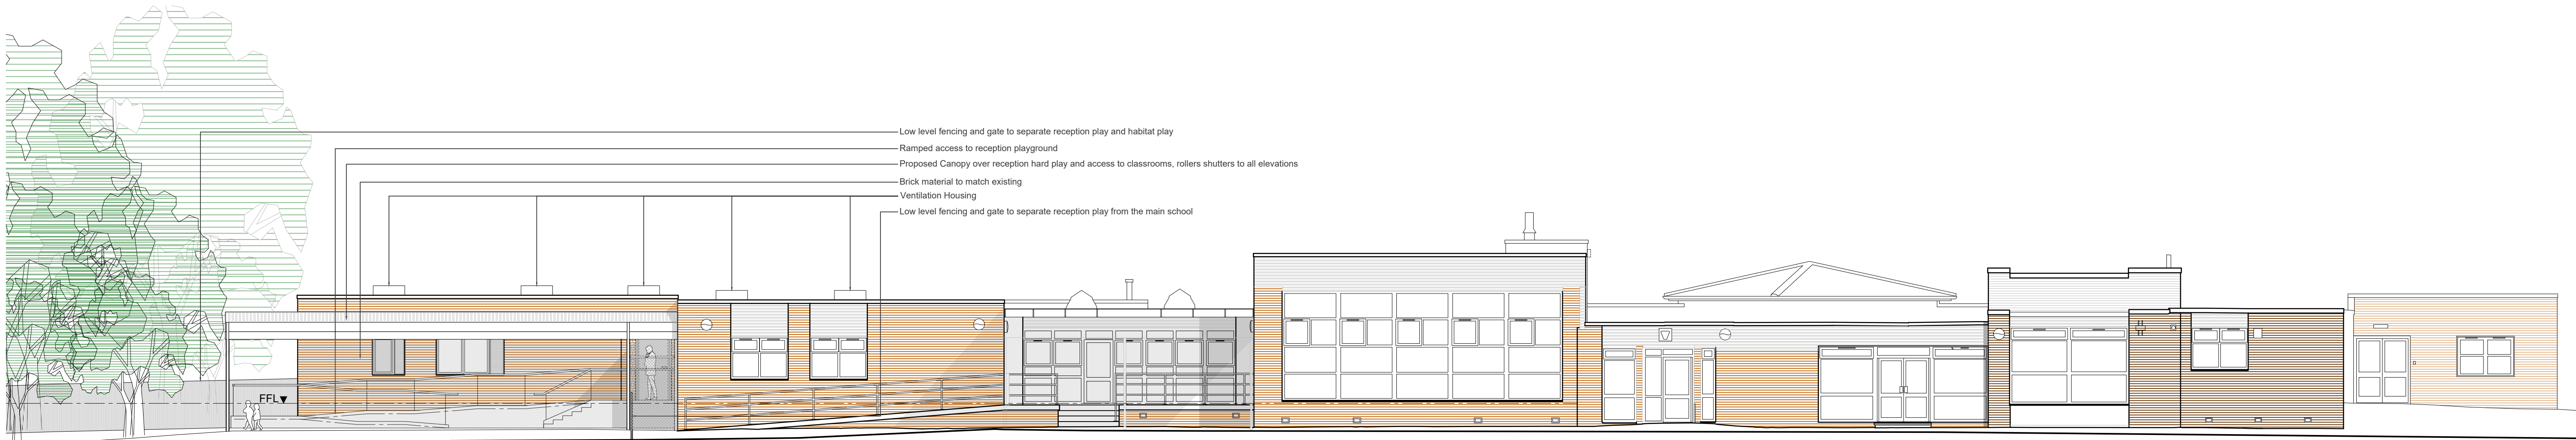

Elevation C

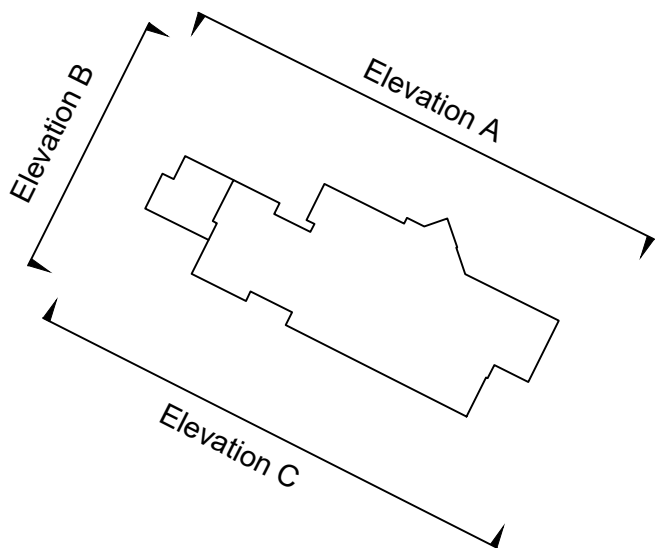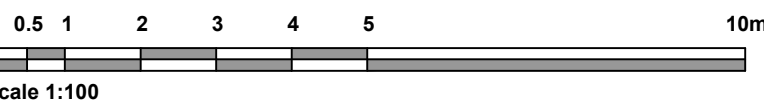

P05	Additional proposed trees added to elevations A and C.	EV	MG	09.02.26
P04	Proposed tree added to elevations.	EV	MG	19.01.26
P03	Drawing state amended to planning. Roof height raised. Rain water pipe locations indicated.	EV	MG	25.11.25
P02	Annotation updated.	EV	MG	18.11.25
Rev	Amendments	Dwn.	Ck.	Date

PLANNING

RIBA WS3

CUNLIFFES PROPERTY & CONSTRUCTION CONSULTANTS Claine Court Oriel Road Boothle Liverpool L20 7AD Tel No: (0151) 944 2020 Fax No: (0151) 944 1625 E-mail: cs@cunliffes.com RIBA Chartered Practice RICS	Client Tuneside Limited Croxteth Drive L17 1AA		Drawing Title Proposed Elevations	
	Project Title Holy Family CPS Cronton Nursery Extension Hall Lane, Widnes, WA8 5DW	Drawn EV	Date 11.11.25	Checked MG
	DWG NO. 7757-HFC-CUN-ZZ-XX-DR-A-2120	SCALE 1:100 @ A1	STATUS A3	REVISION P05