


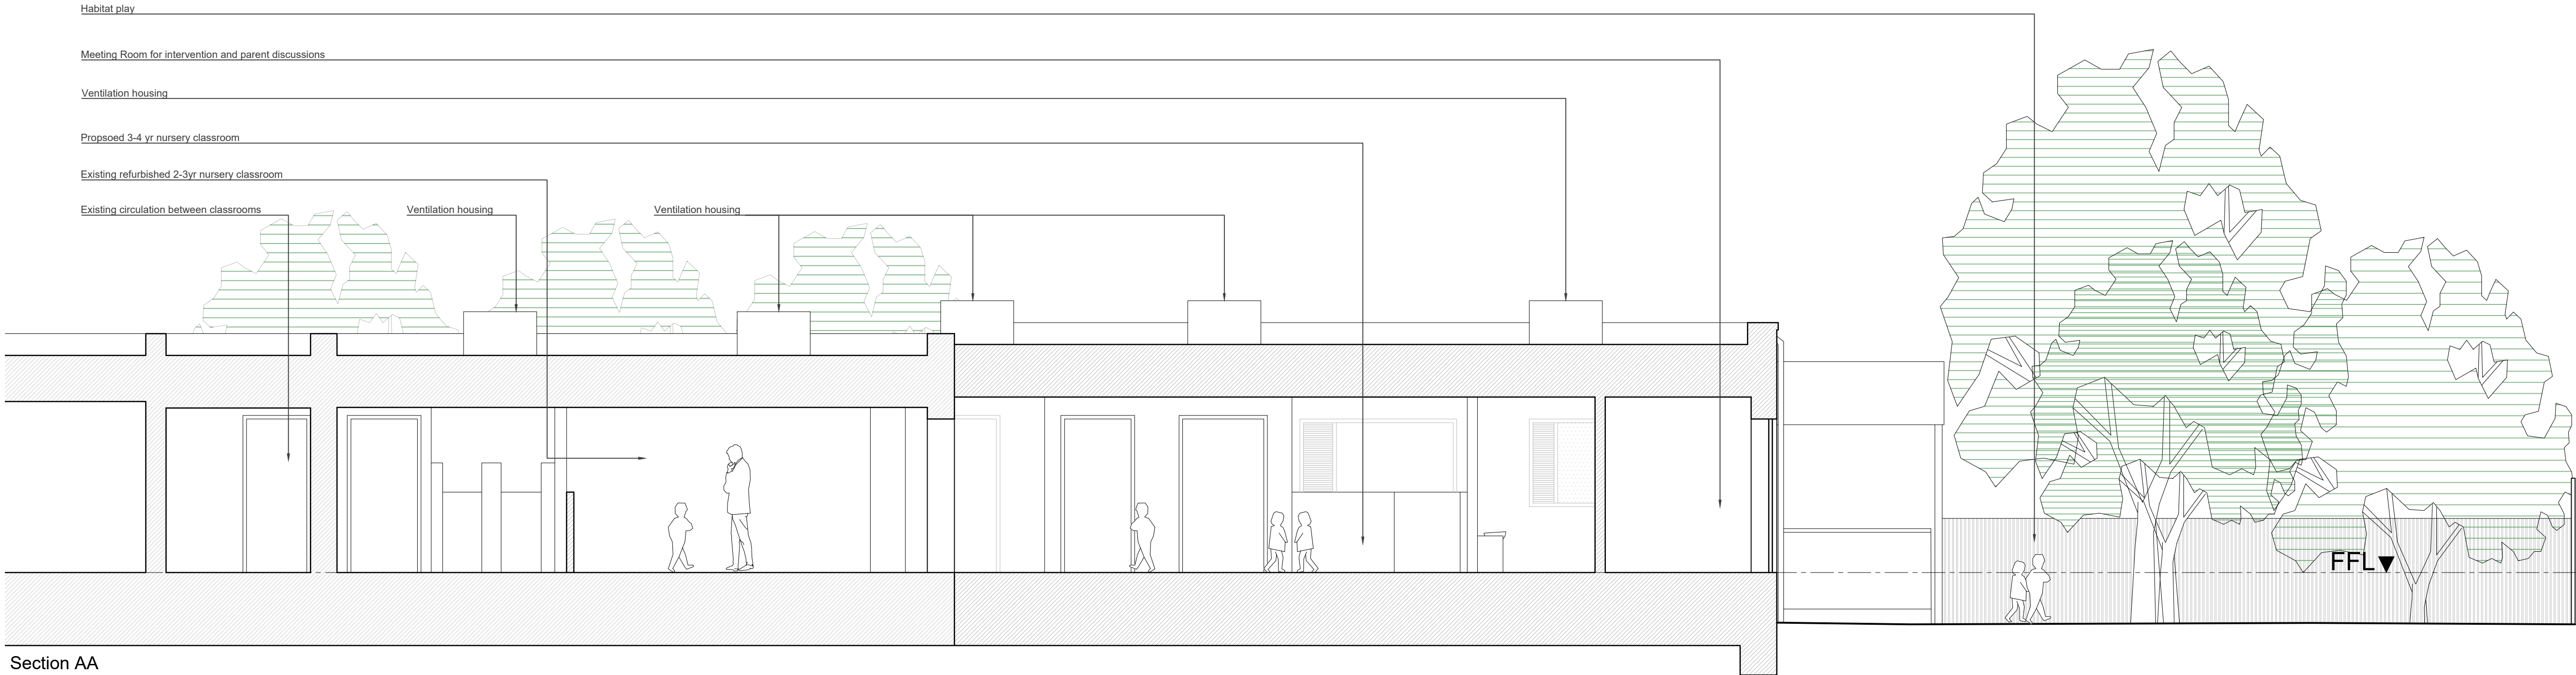


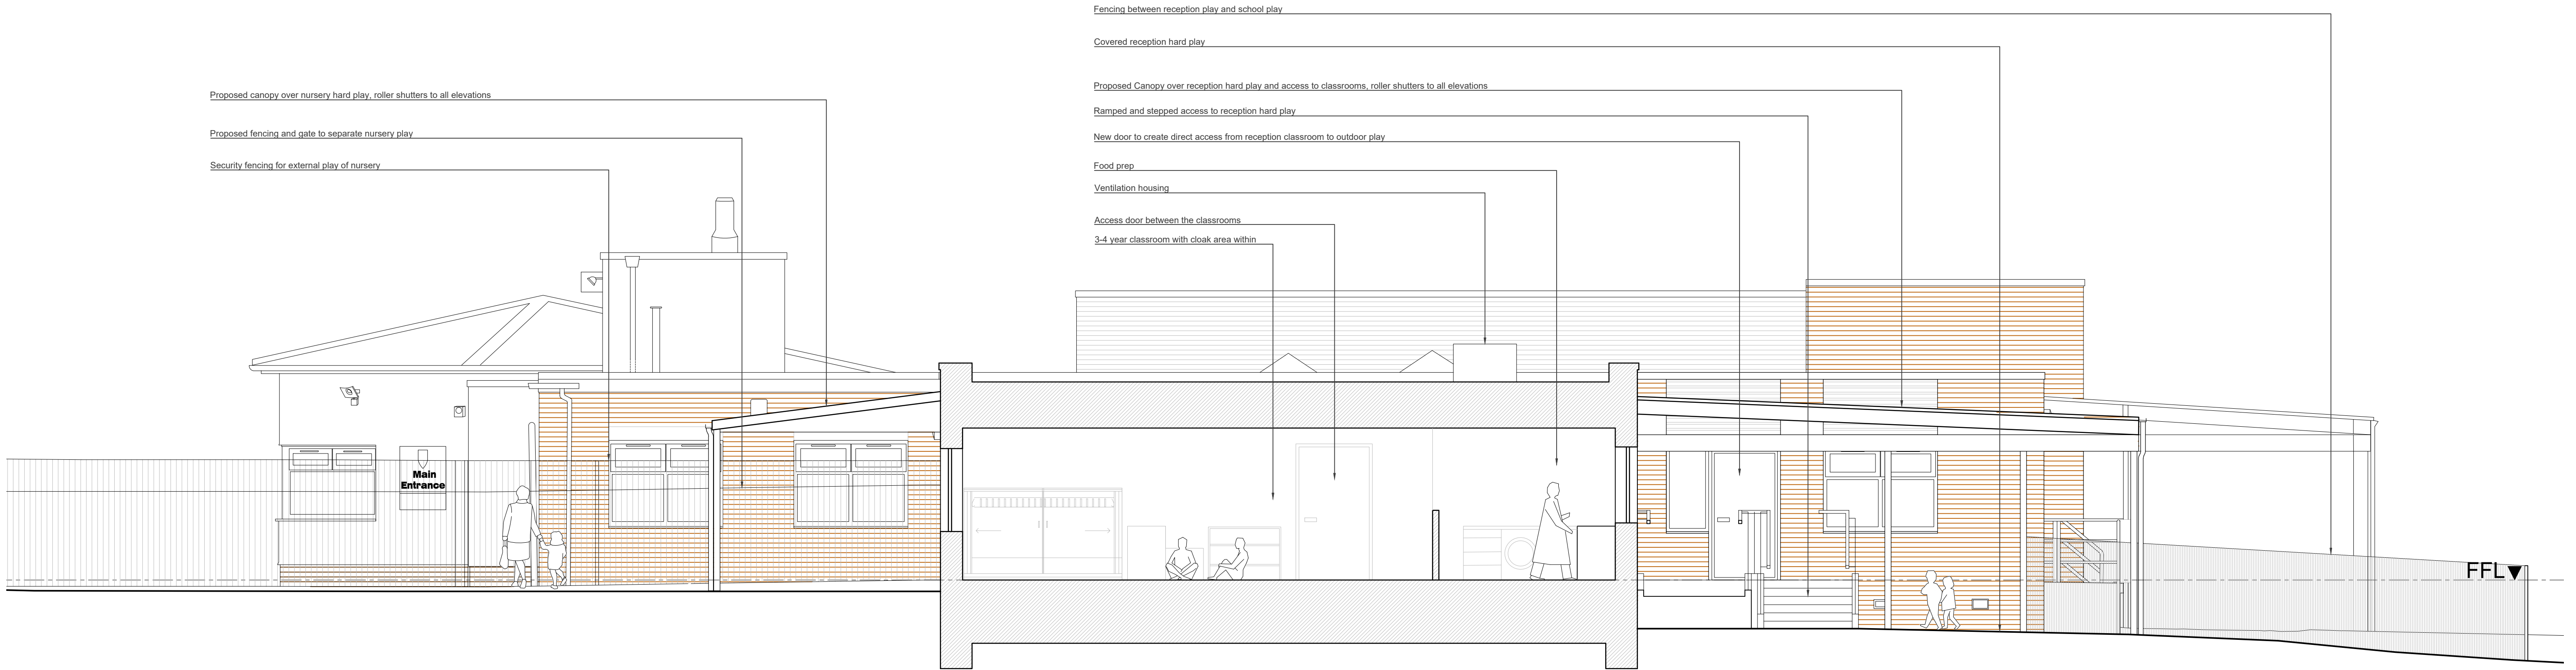

Section AA

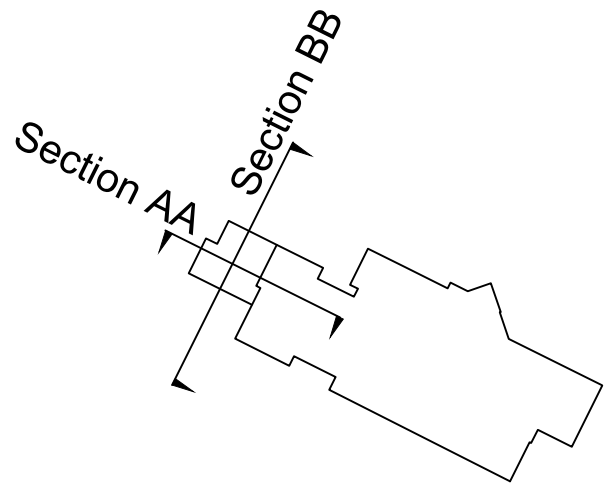

Section BB

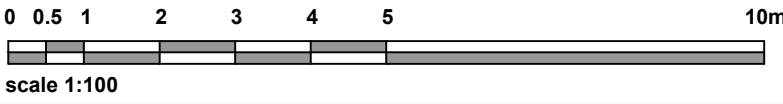

P02	Proposed trees locations added.	EV	MG	19.01.26
Rev	Amendments	Dwn.	Ck.	Date

PLANNING

RIBA WS3

 PROPERTY & CONSTRUCTION CONSULTANTS Clair Court Oriel Road Booths Liverpool L20 7AD Tel No: (0151) 944 2030 Fax No: (0151) 944 1625 Email: cs@cunliffes.com  Chartered Practice 	Client Tuneside Limited Croxteth Drive L17 1AA		Drawing Title Proposed Sections			
	Project Title Holy Family CPS Cronton Nursery Extension Hall Lane, Widnes, WA8 5DW		Drawn	Date	Checked	
	DWG NO. 7757-HFC-CUN-ZZ-XX-DR-A-2200		EV	11.11.25	MG	
	STATUS		SCALE	1:50 @ A1		
			A3	REVISION	P02	