




Elevation A

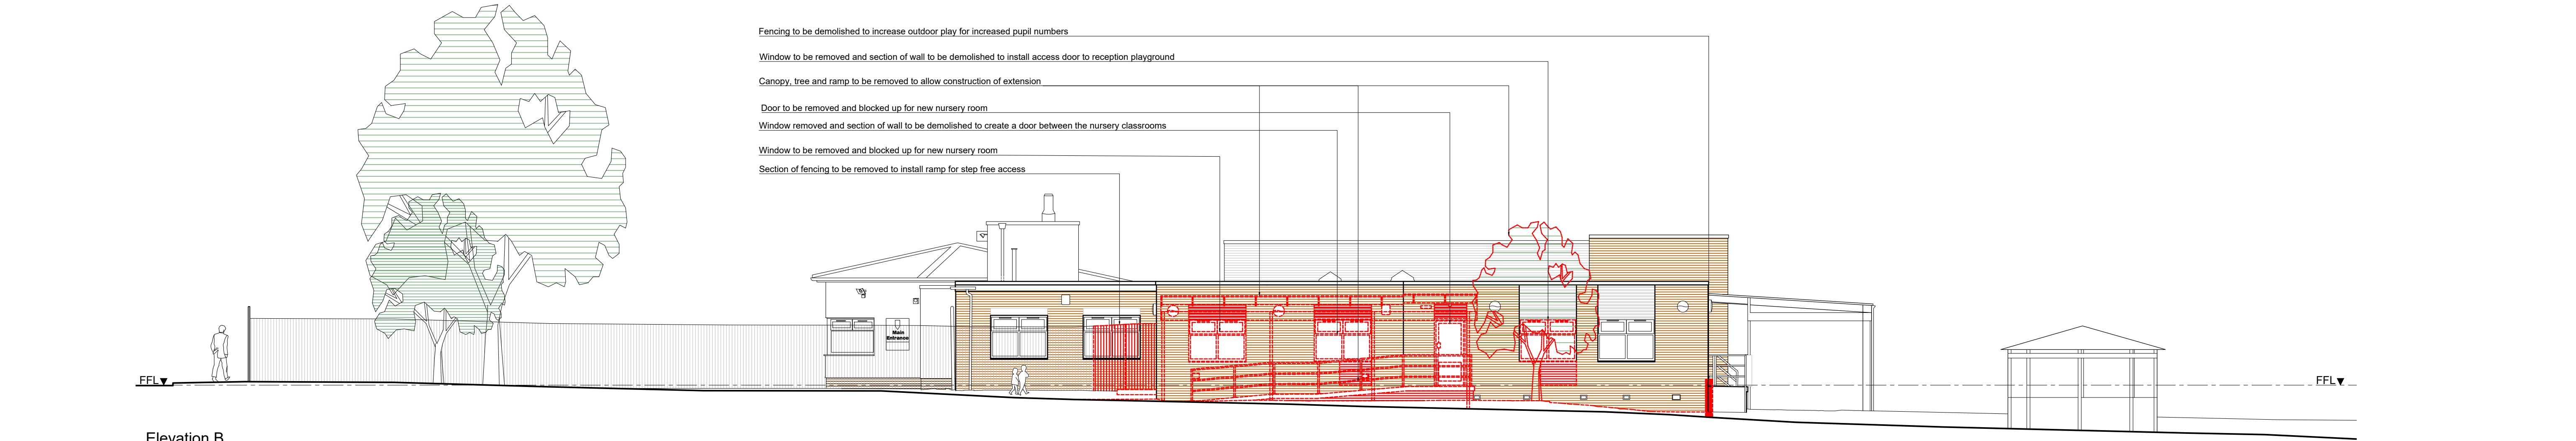


Elevation B

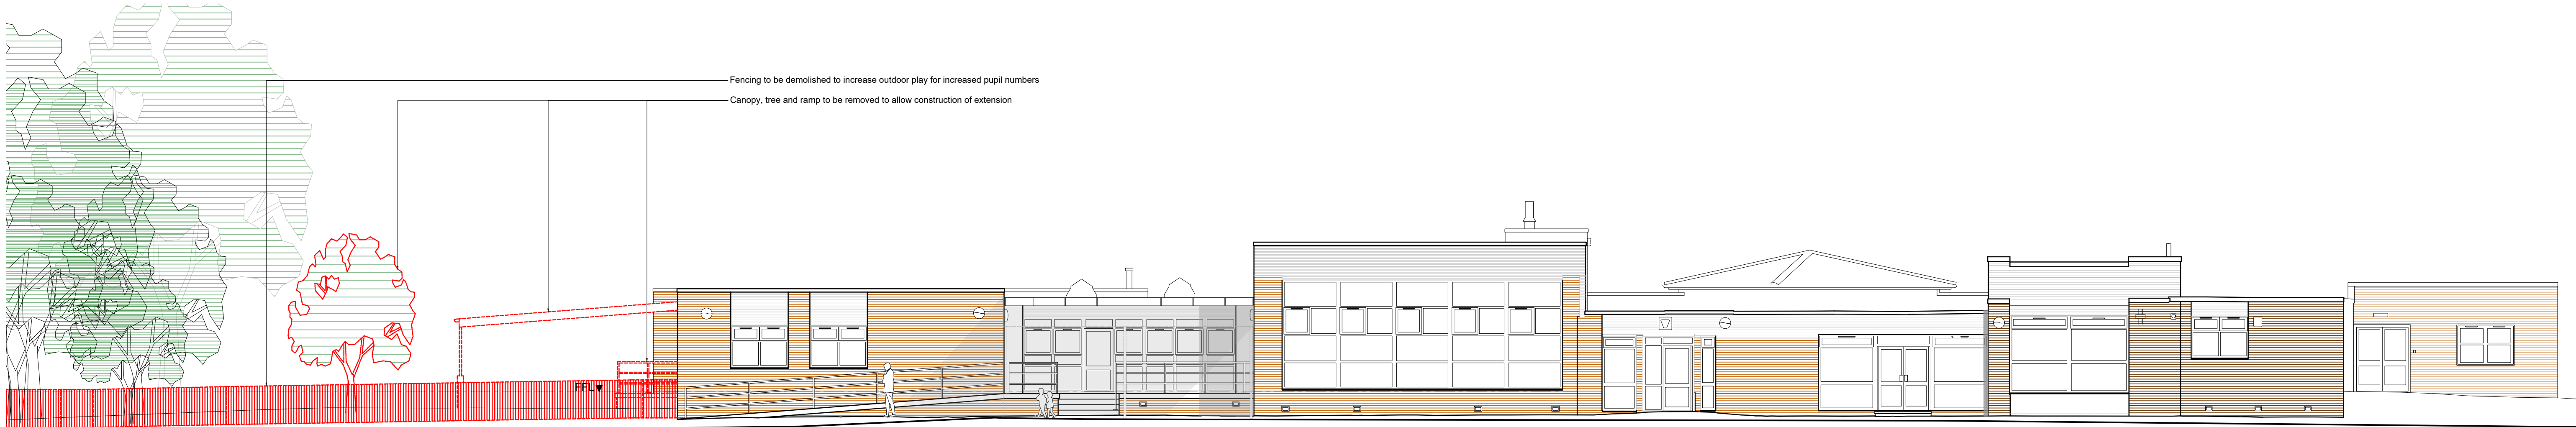

Elevation C

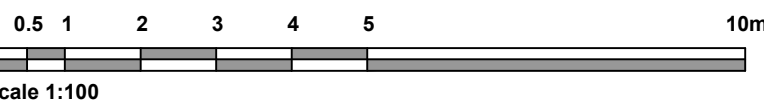

Demolition - - - - -

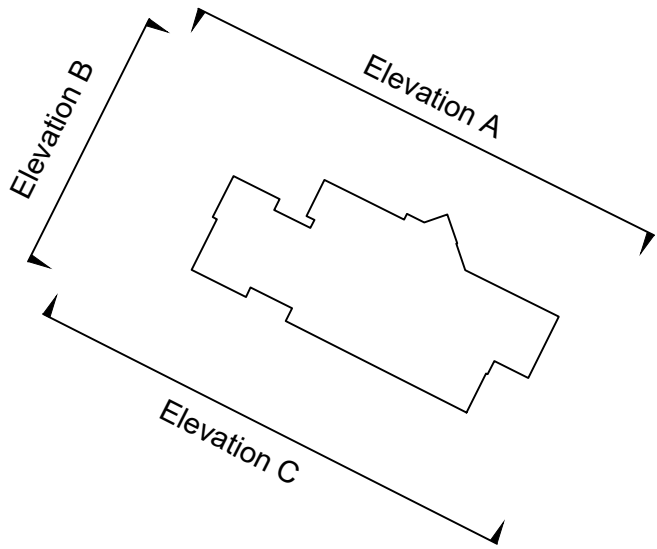

P04	Existing trees updated on elevation C.	EV	MG	09.02.26
P03	Existing trees updated on elevations A and C.	EV	MG	16.01.26
P02	Drawing state amended to planning.	EV	MG	25.11.25
Rev	Amendments	Dwn.	Ck.	Date

PLANNING RIBA WS3

CUNLIFFES PROPERTY & CONSTRUCTION CONSULTANTS Clare Court Oriel Road Boothle Liverpool L20 7AD Tel No: (0151) 944 2030 Fax No: (0151) 944 1625 Email: cs@cunliffes.com RIBA Chartered Practice  RICS	Client Tuneside Limited Croxteth Drive L17 1AA		Drawing Title Proposed Demolition Elevations	
	Project Title Holy Family CPS Cronton Nursery Extension Hall Lane, Widnes, WA8 5DW	Drawn	Date	Checked
		EV	11.11.25	MG
		SCALE	1:100 @ A1	
	DWG No. 7757-HFC-CUN-ZZ-XX-DR-A-3200	STATUS	A3	REVISION