


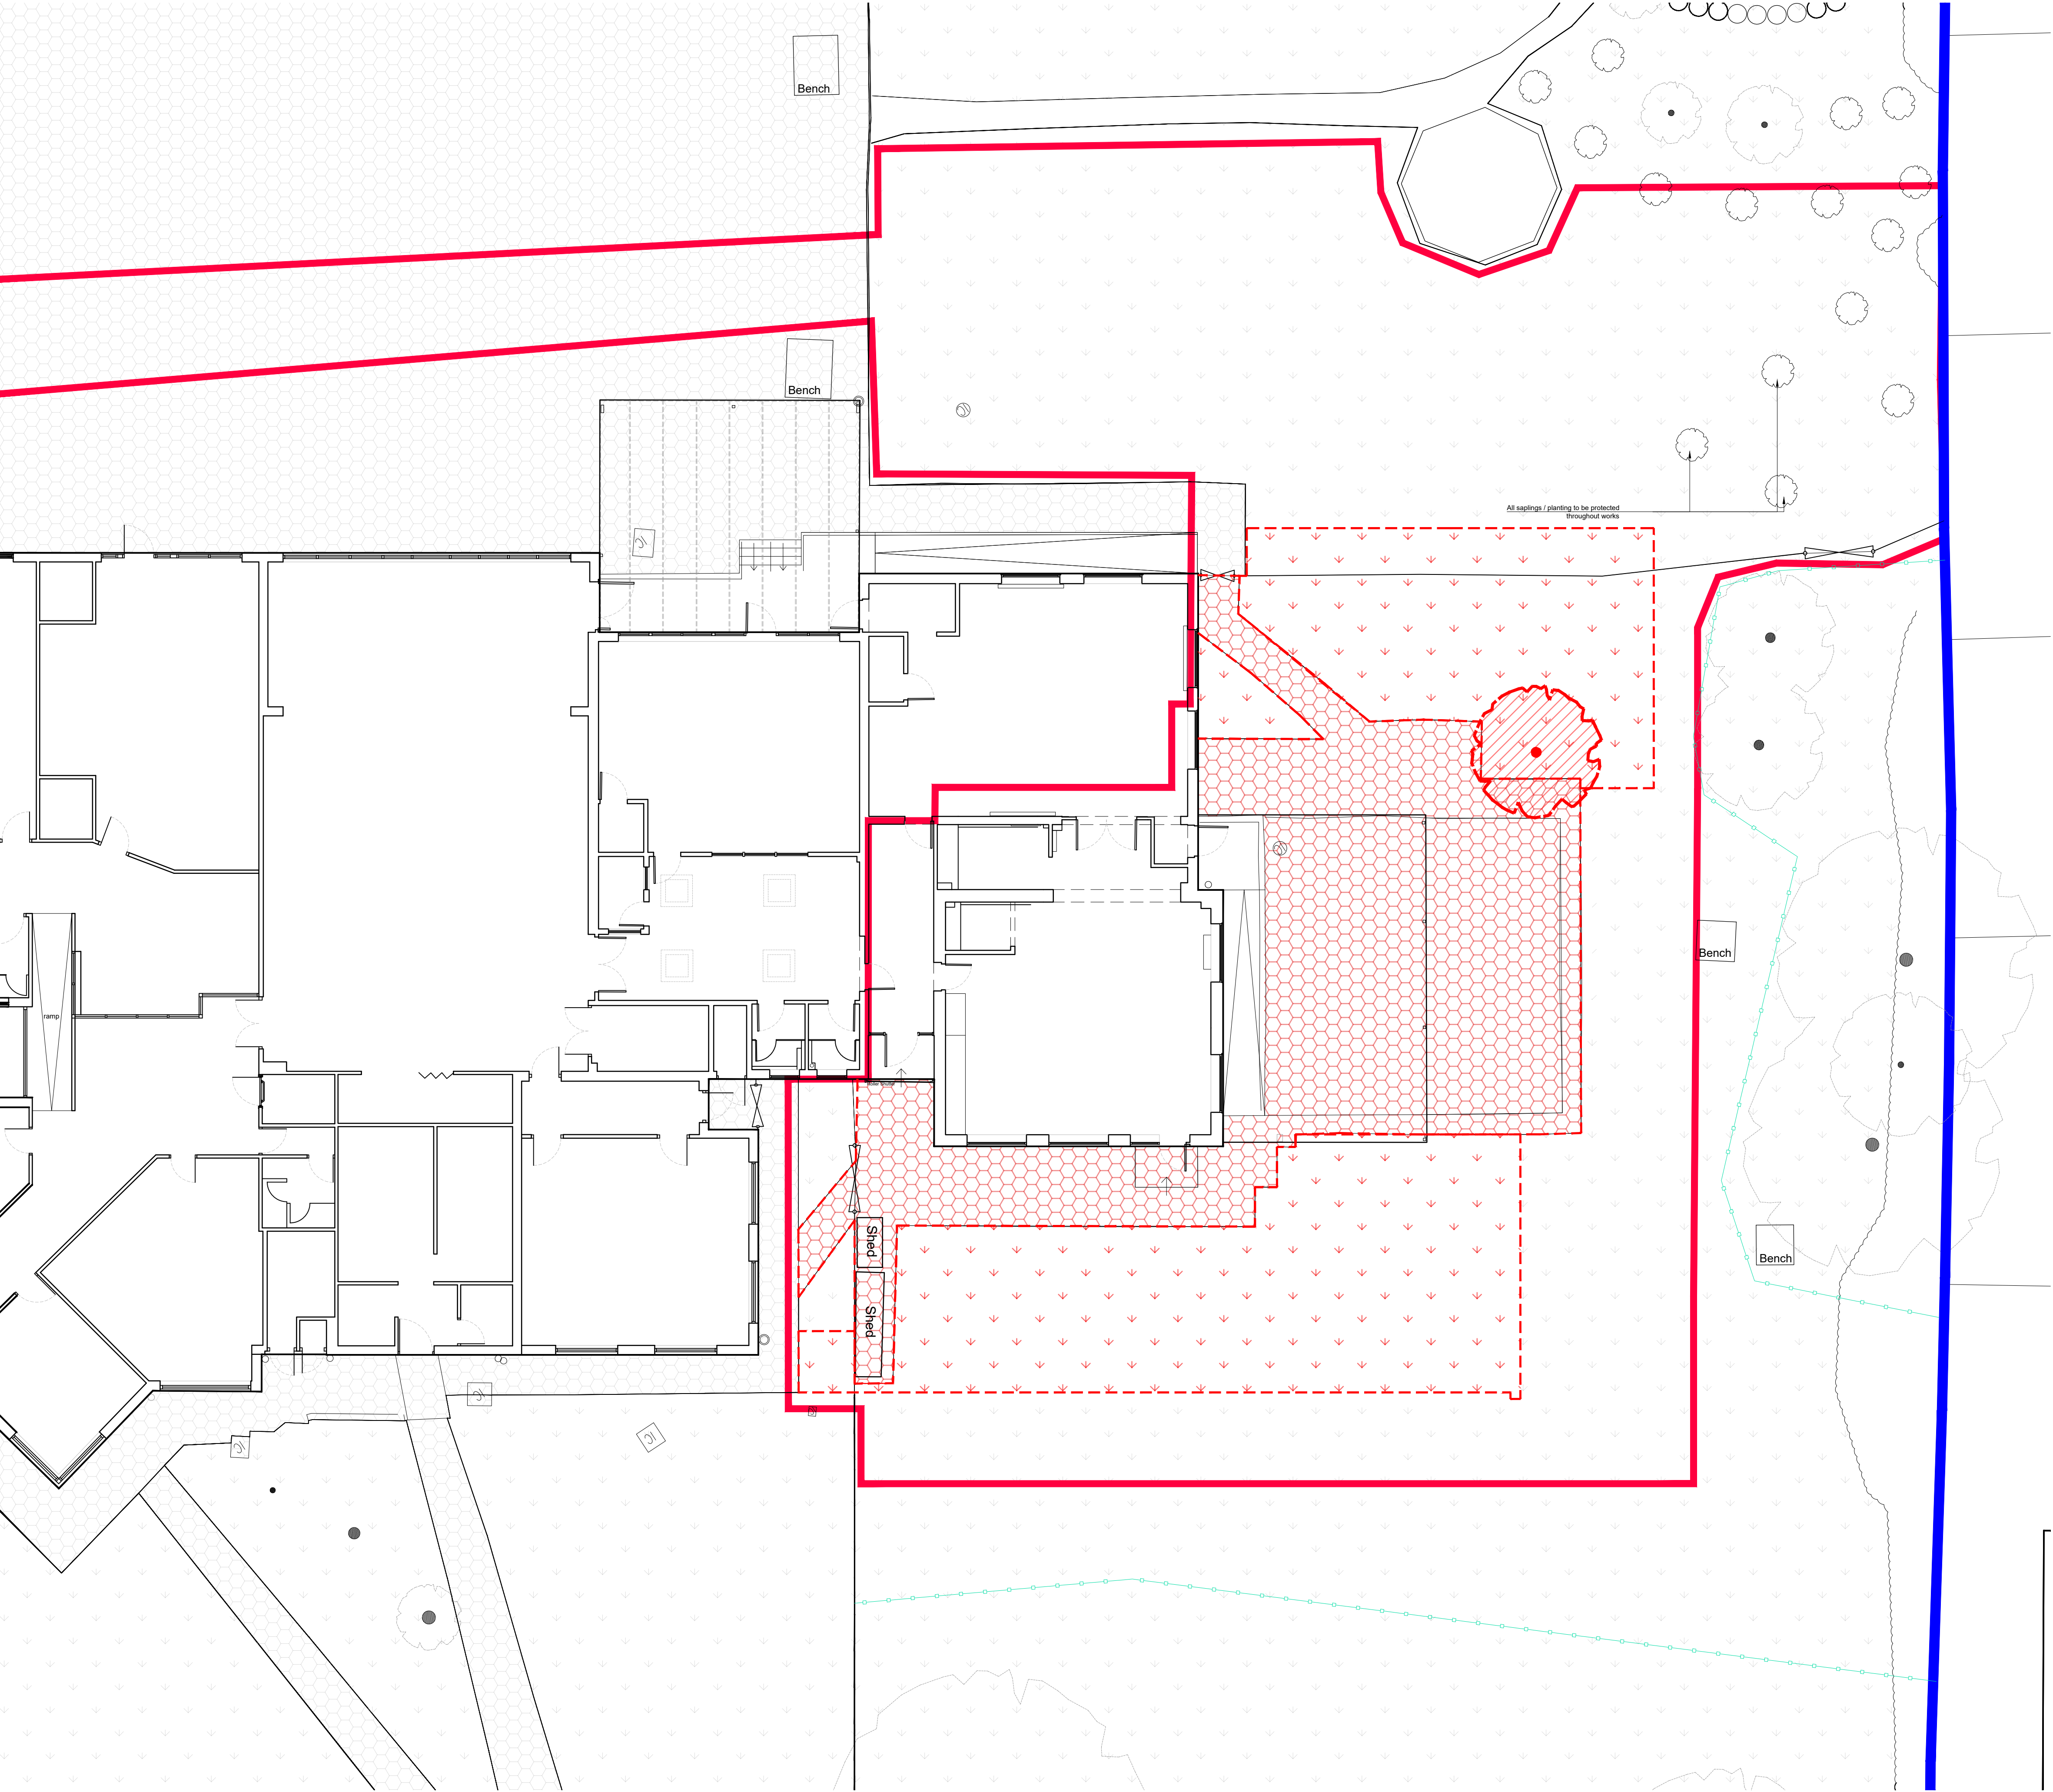

- Site Boundary
- Client Site Boundary
- Tree Protection Fencing
- Existing Lawn
- Existing Hardstanding
- Trees to be removed:- 1
- Existing Lawn to be removed:- 204m²
- Existing Hardstanding to be removed:- 173m²

P04	Tree protection updated, sapling protection notes included.	EV	MG	12.01.26
P03	Drawing state amended to planning.	EV	MG	25.11.25
P02	Site area amended for access and compound.	EV	MG	11.11.25
Rev	Amendments	Dwn.	Ck.	Date

PLANNING

PROPERTY & CONSTRUCTION CONSULTANTS
Claire Court
Oriel Road
Booths
Liverpool
L20 7AD
Tel No: (0151) 944 2030
Fax No: (0151) 944 1625
E-mail: cs@cunliffes.com

Chartered Practice

Client

Tuneside Limited
Croxteth Drive
L17 1AA

Project Title

Holy Family CPS Cronton
Nursery Extension
Hall Lane, Widnes, WA8 5DW

DWG no.

7757-HFC-CUN-ZZ-XX-DR-A-3400

Drawing Title

Demolition Landscape Plan

Drawn	Date	Checked	
EV	03.11.25	MG	
SCALE	1:100 @ A1		
STATUS	A3	REVISION	P04

RIBA WS3