


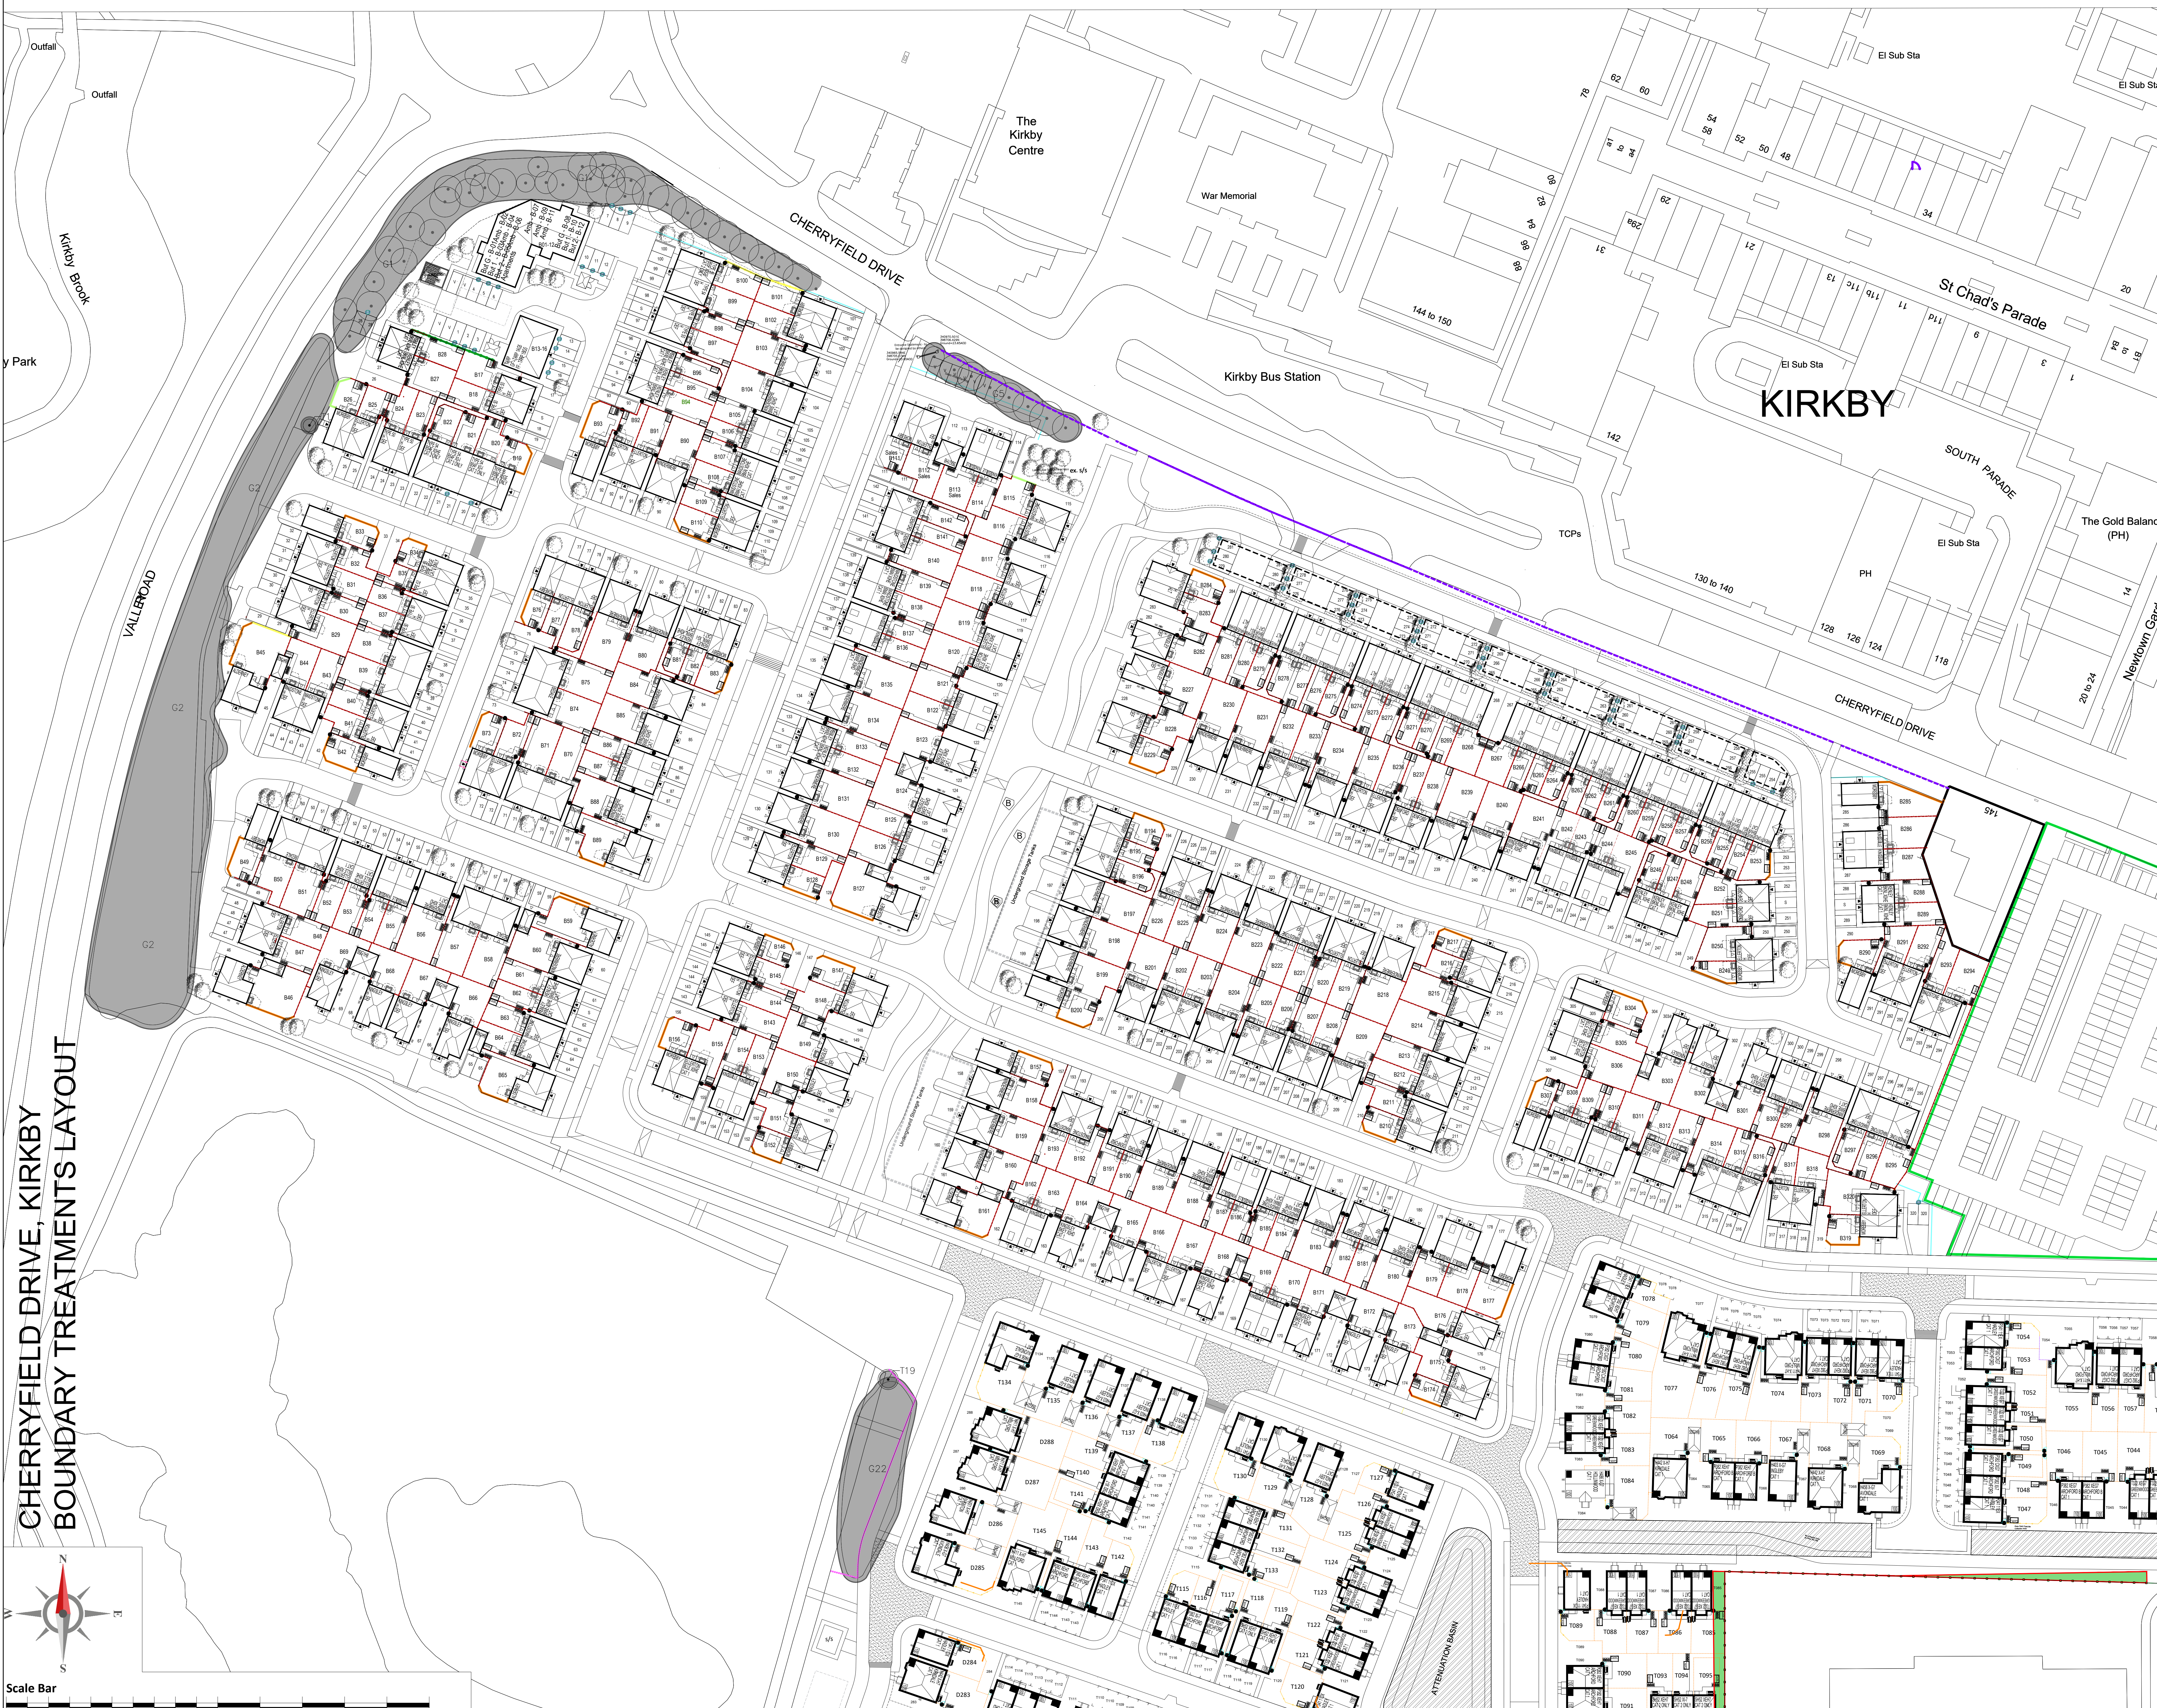

Warning to House Purchasers
Buyers are warned that this is a working drawing and the contents of this drawing may be subject to change during the build process. The layout, form, content and dimensions specified are included for general guidance only. Fixtures or features shown may differ in respect of individual properties. Buyers are made every effort to ensure the drawings are as up to date as they may from time to time be an unavoidable delay in updating these due to changes in regulations and/or requirements. Purchasers are advised to check with Sales Advisor whether any alterations have been made to this drawing. The contents of the drawing is not constitute a contract, and if any contract or agreement is made, the drawings are not to be relied upon for the purposes of entering into a contract to purchase any property.

Key:

- 1800mm close boarded fences
- 1800mm Brick Solid Screen Wall
- 2000mm close boarded fences
- 2000mm Brick Solid Screen Wall
- 2200mm Brick Solid Screen Wall
- 1200mm Hoop topped Rail
- 4m high acoustic fence
- 1200mm High wall with railings 600mm wall
- 1800mm High Timber Gate

Revision	Description	Date	Design By
01	Updated layout to latest revision	27.07.26	CL
02	Updated layout to latest revision	21.04.26	CL
03	Updated layout to latest revision	25.02.26	CL
04	Updated layout to latest revision	24.11.25	SW
05	Updated layout to latest revision	13.08.25	CL
06	Updated layout to latest revision	26.11.24	CL
07	Updated layout to latest revision	10.10.24	CL
08	Updated layout to latest revision	13.03.24	JSM

Project: Cherryfield Drive, Kirkby
Description: Boundary Treatments Layout
Sheet 2 of 3 (Barratt)

Drawn By: GUD Date: 09.10.23 Scale at A0: 1:500 @ A0 Plot No: 08
Project: Kirkby Origin: Residential Status: Final Status: Final
Drawing: B44 - XX - XX - DR - UD - 20220

Do not scale from this drawing. Work to given dimensions only. Any discrepancies are to be reported to Originator.
© Barratt Homes Ltd.