


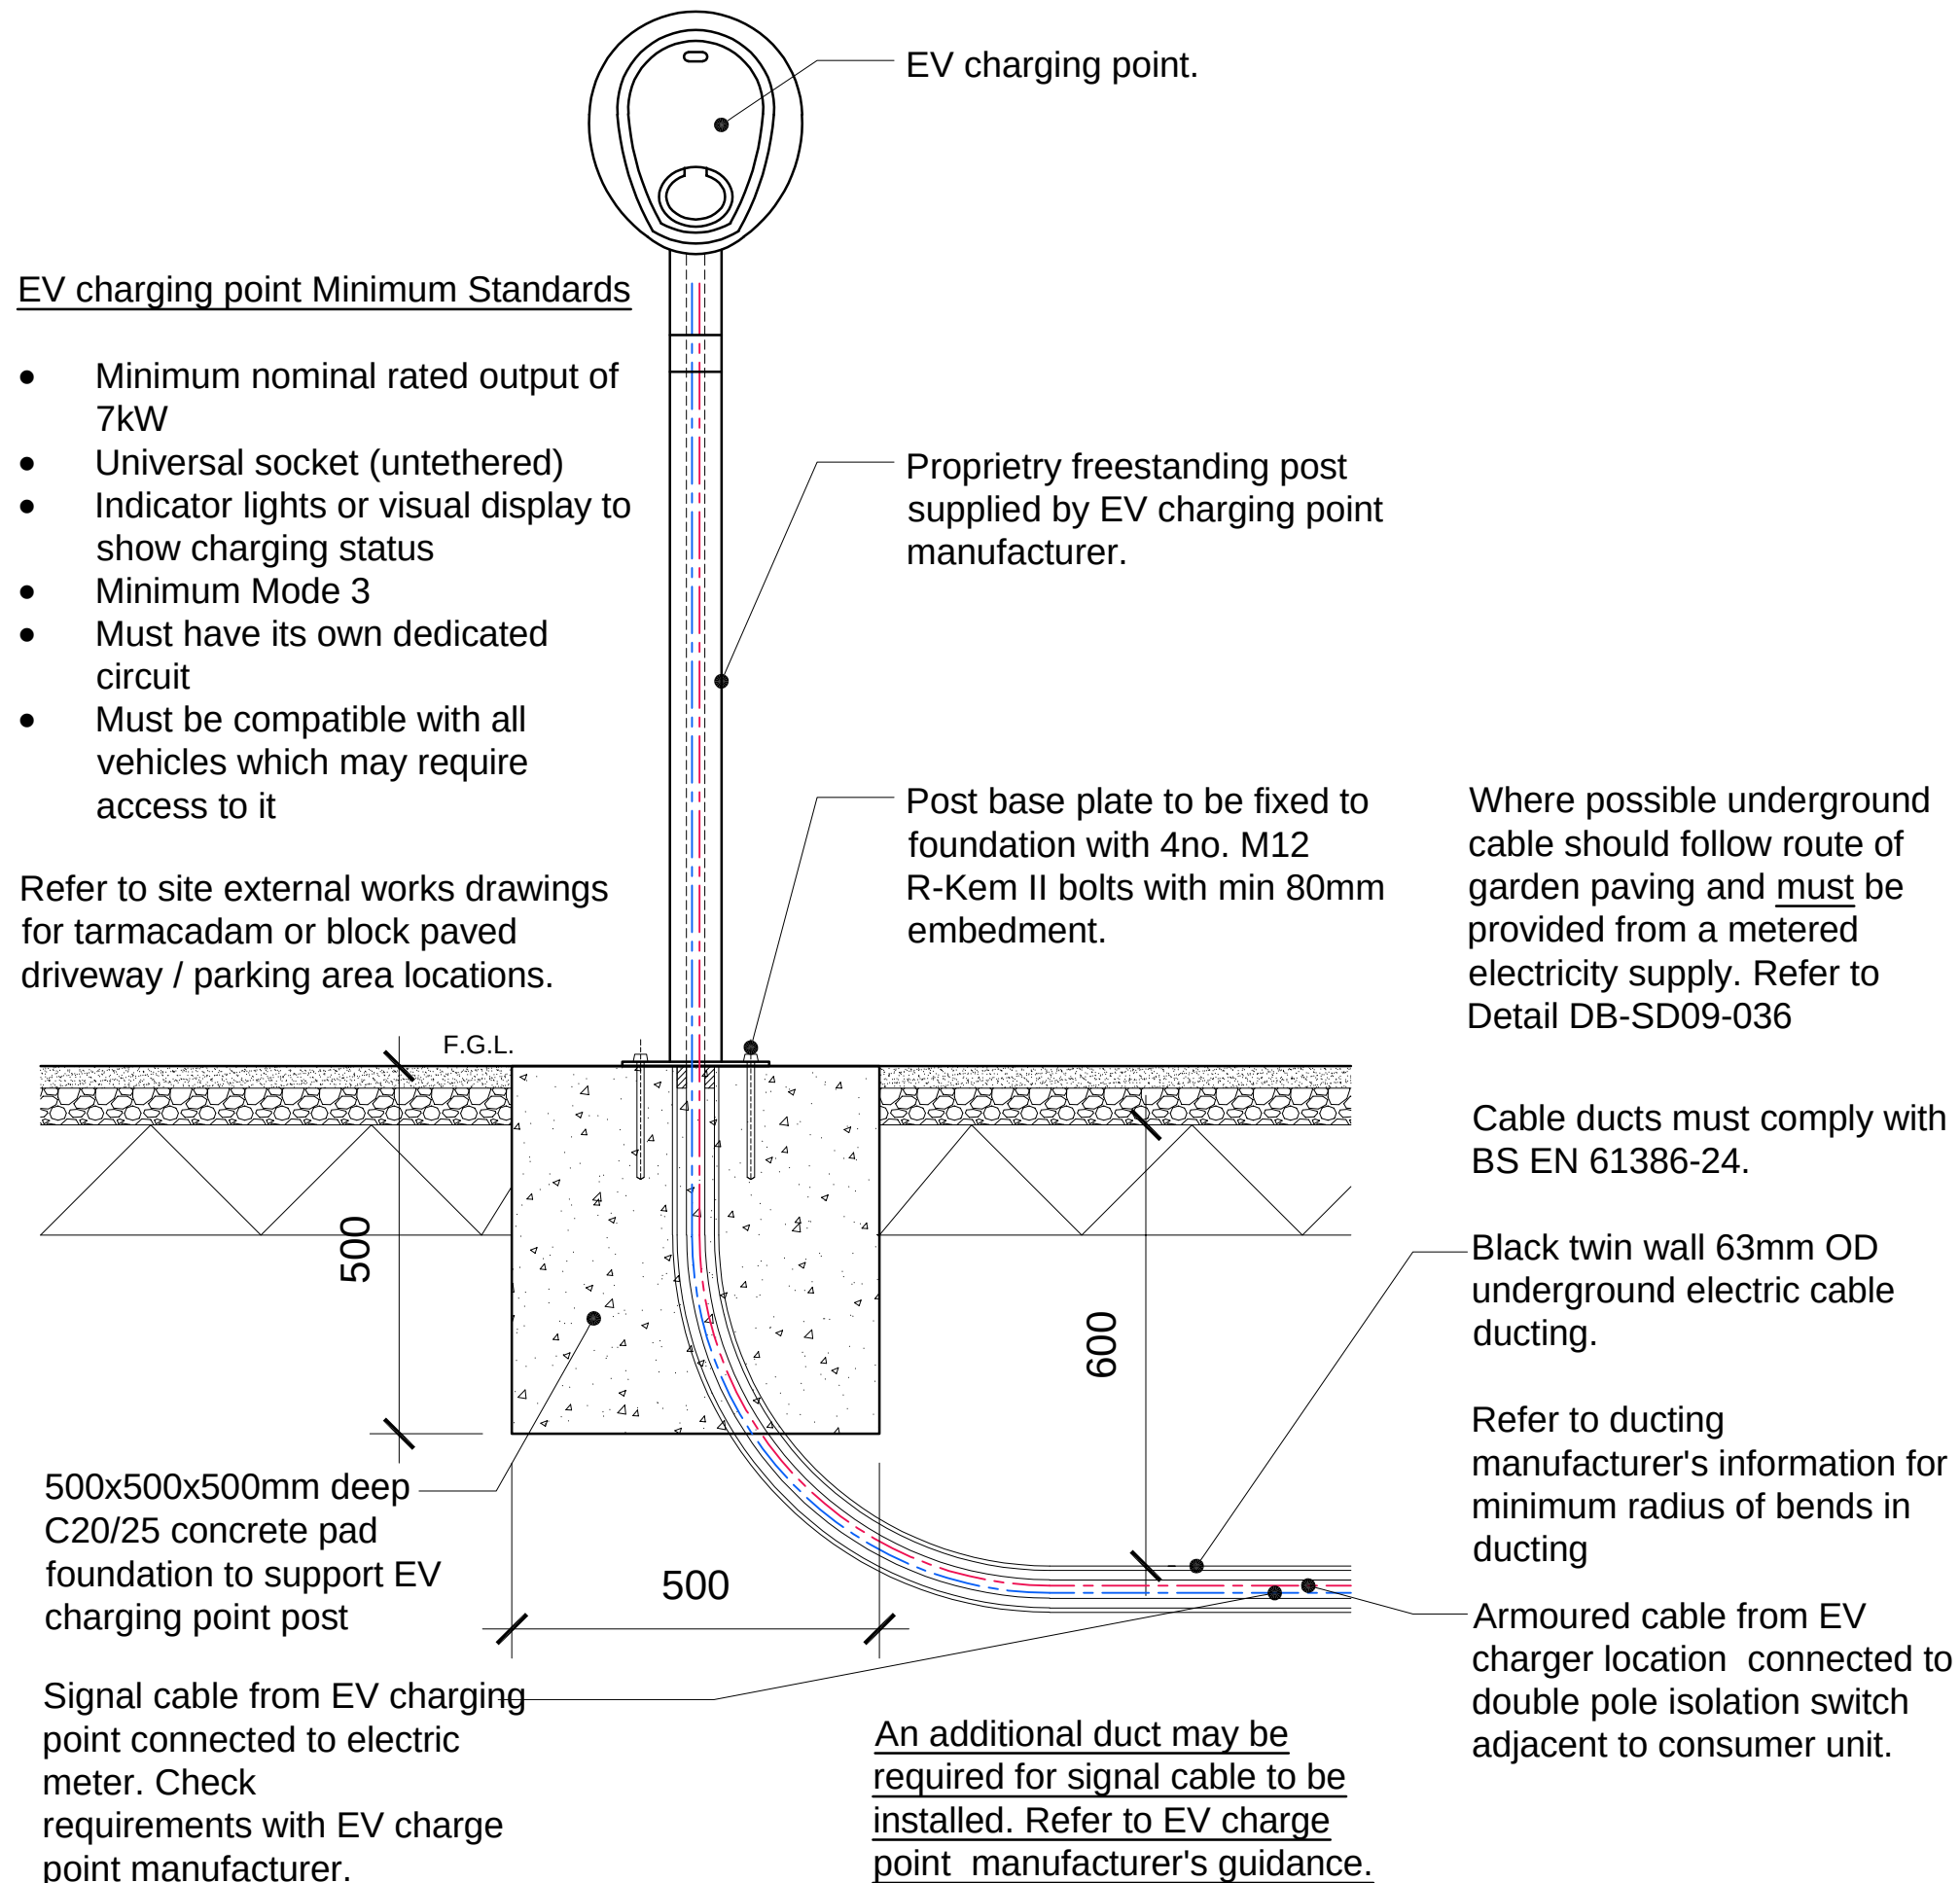

EXTERNAL REFERENCE :

Brand: **BARRATT / DAVID WILSON HOMES**
 Range: **Part L House Types**
 Title: **EVCP Freestanding Post Mount**
 Detail No: **DB-SD09- 034**
 Drawn: **GDT** Checked: **GDT** Scale: **1:10** Date: **Oct 23**

Date:

Description:

Rev:

Rev:

Rev:

Rev:

Rev:

Rev:

Rev:



**DAVID
WILSON
HOMES**



**BARRATT
DEVELOPMENTS PLC**