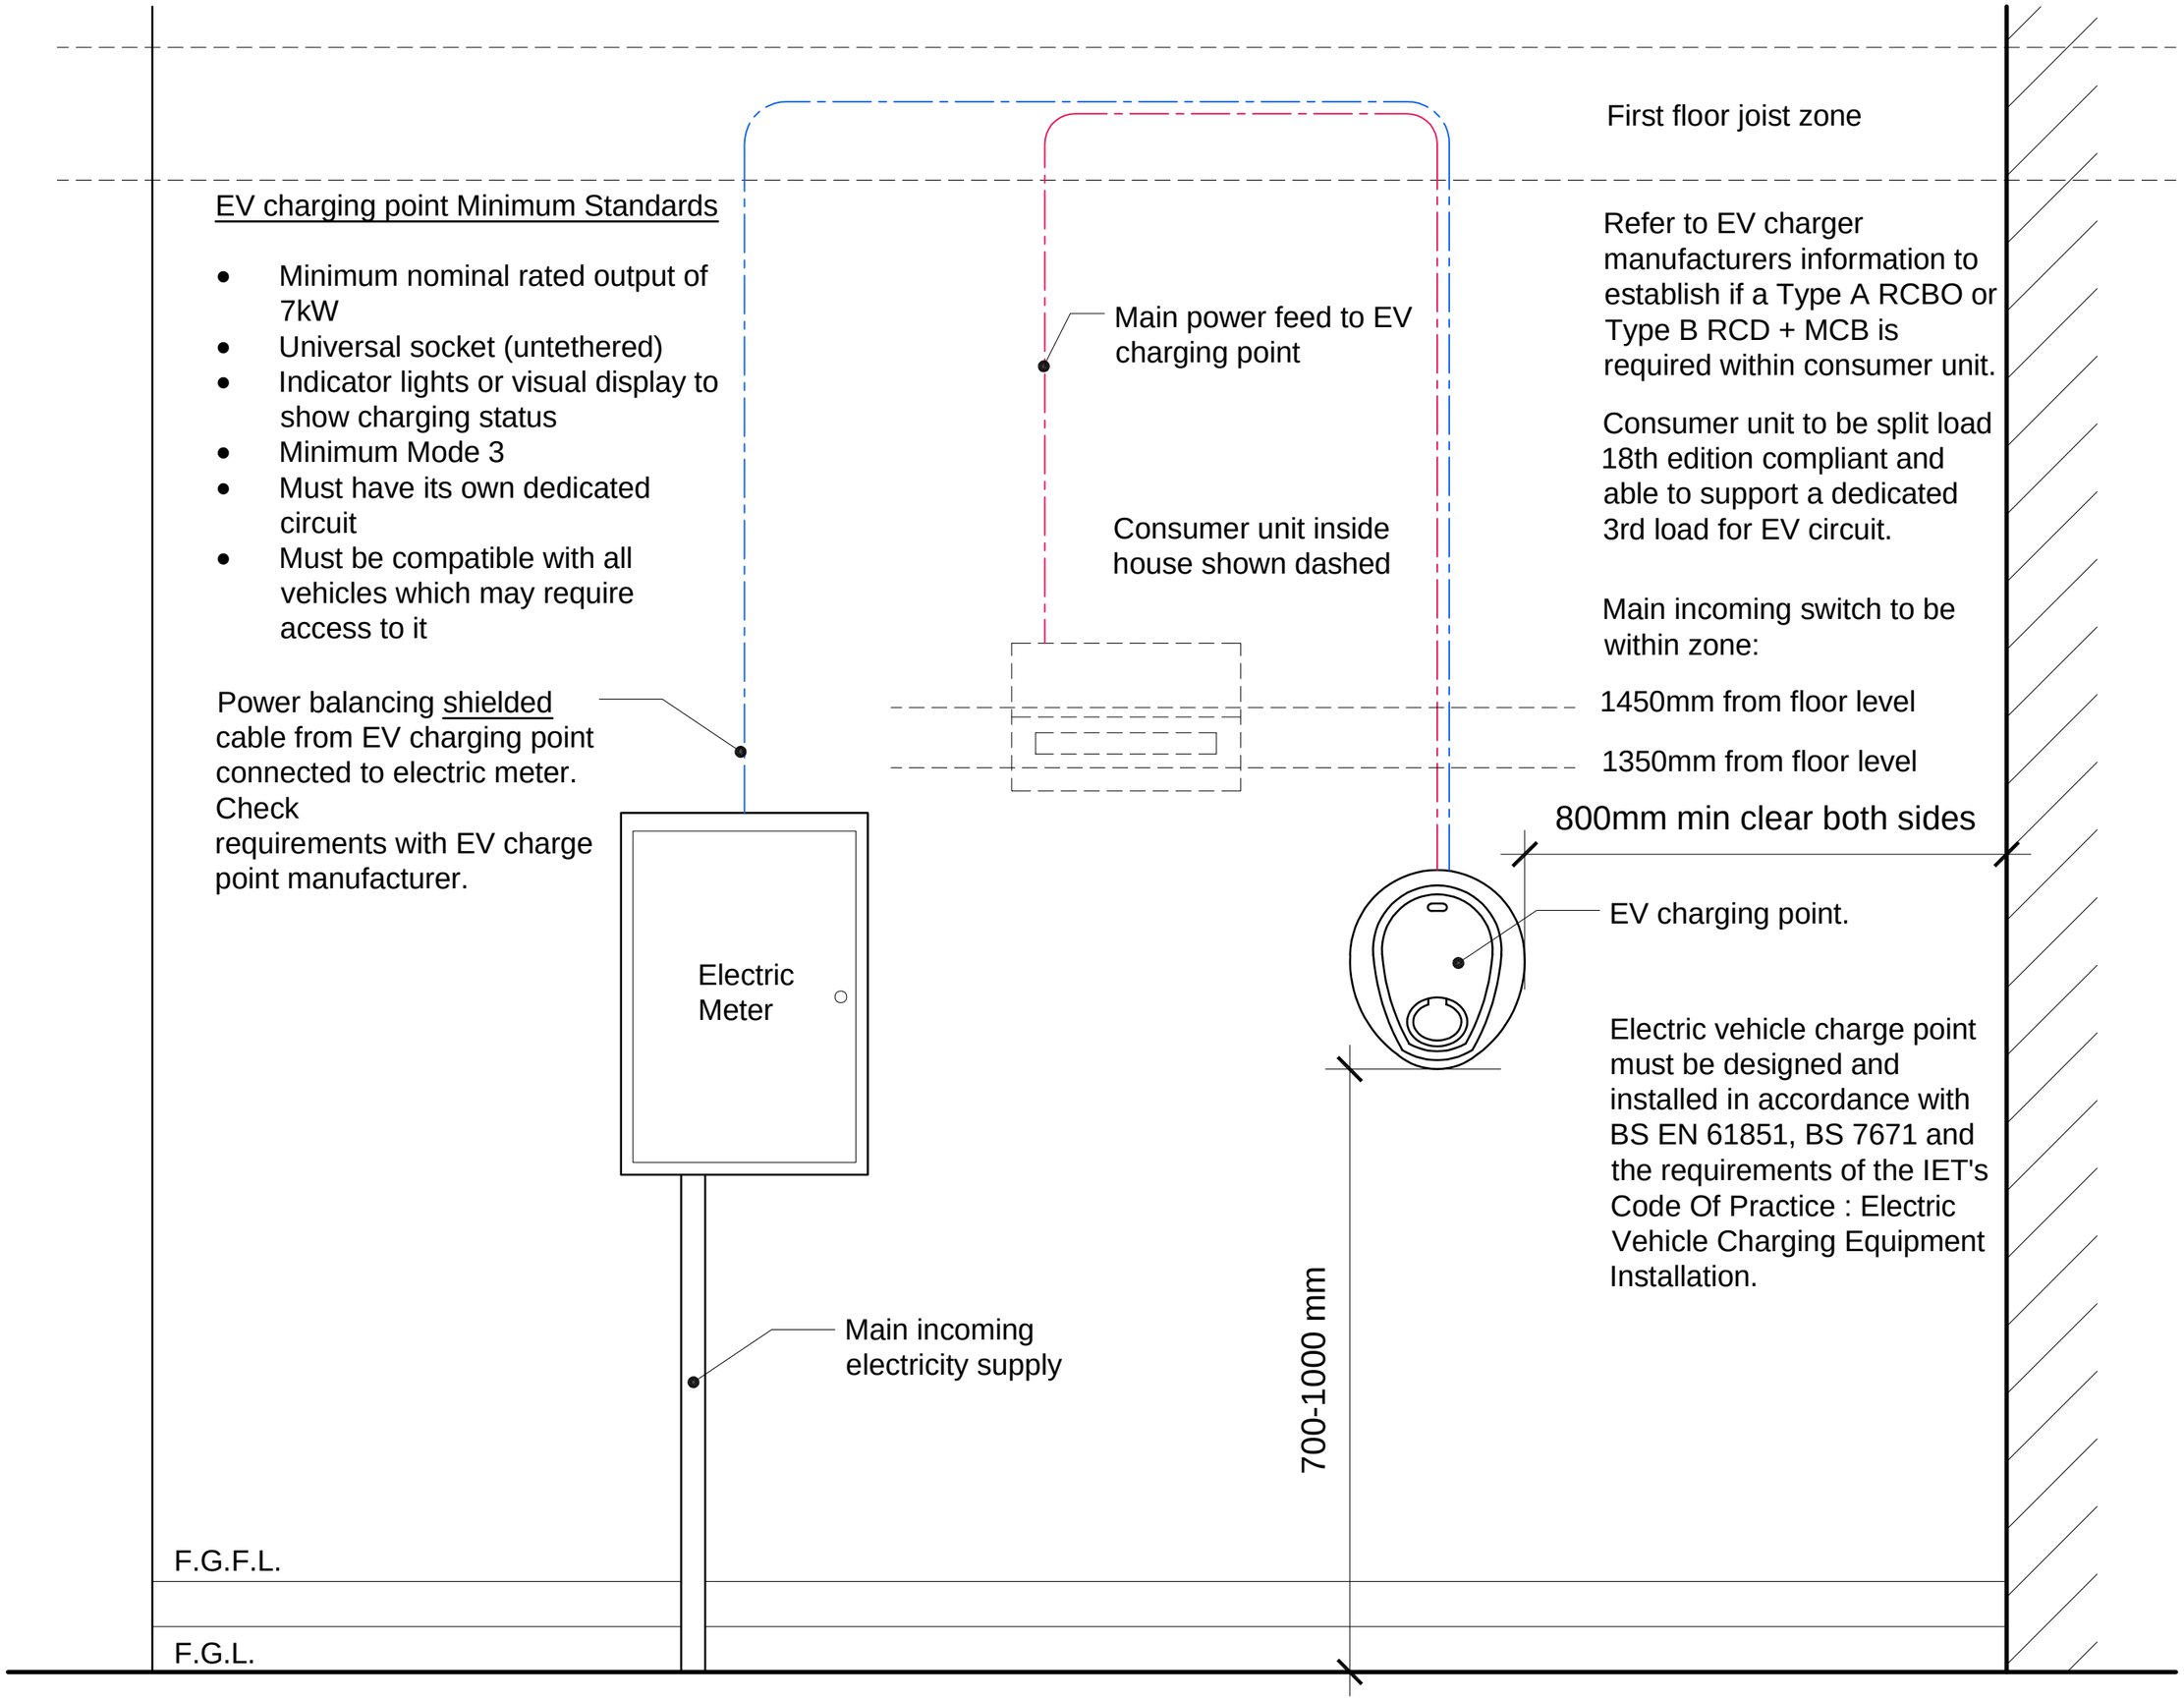


EXTERNAL REFERENCE :

DAVID WILSON HOMES
BARRATT DEVELOPMENTS PLC

Date:	Description:	Rev:

Brand: **BARRATT / DAVID WILSON HOMES**
Range: **Part L House Types**
Title: **EVCP Wall Mounted**
Detail No: **DB-SD09- 035**
Drawn: **GDT** Checked: **GDT** Scale: **1:10** Date: **Oct 23**