
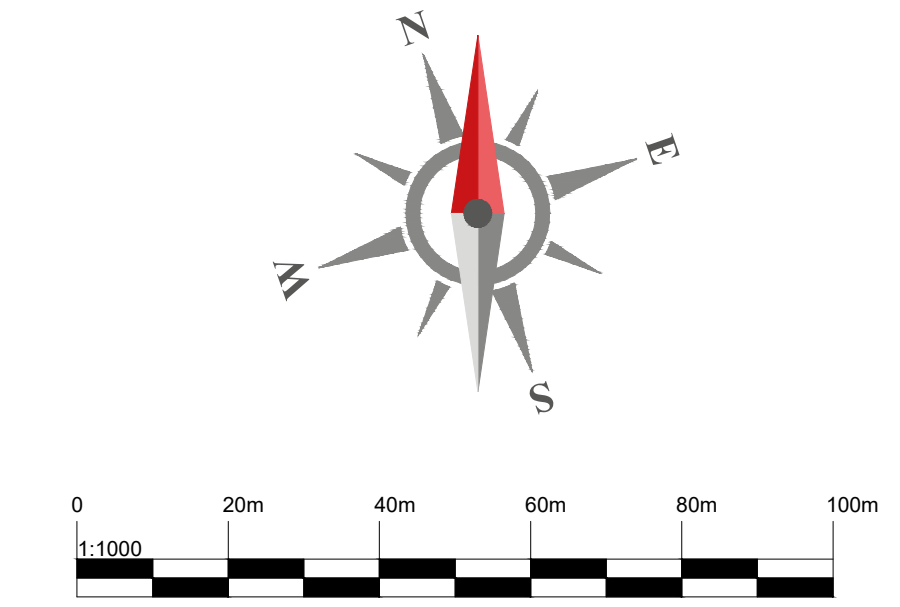


Cherryfield Drive, Kirby Air Source Heat Pump Plan

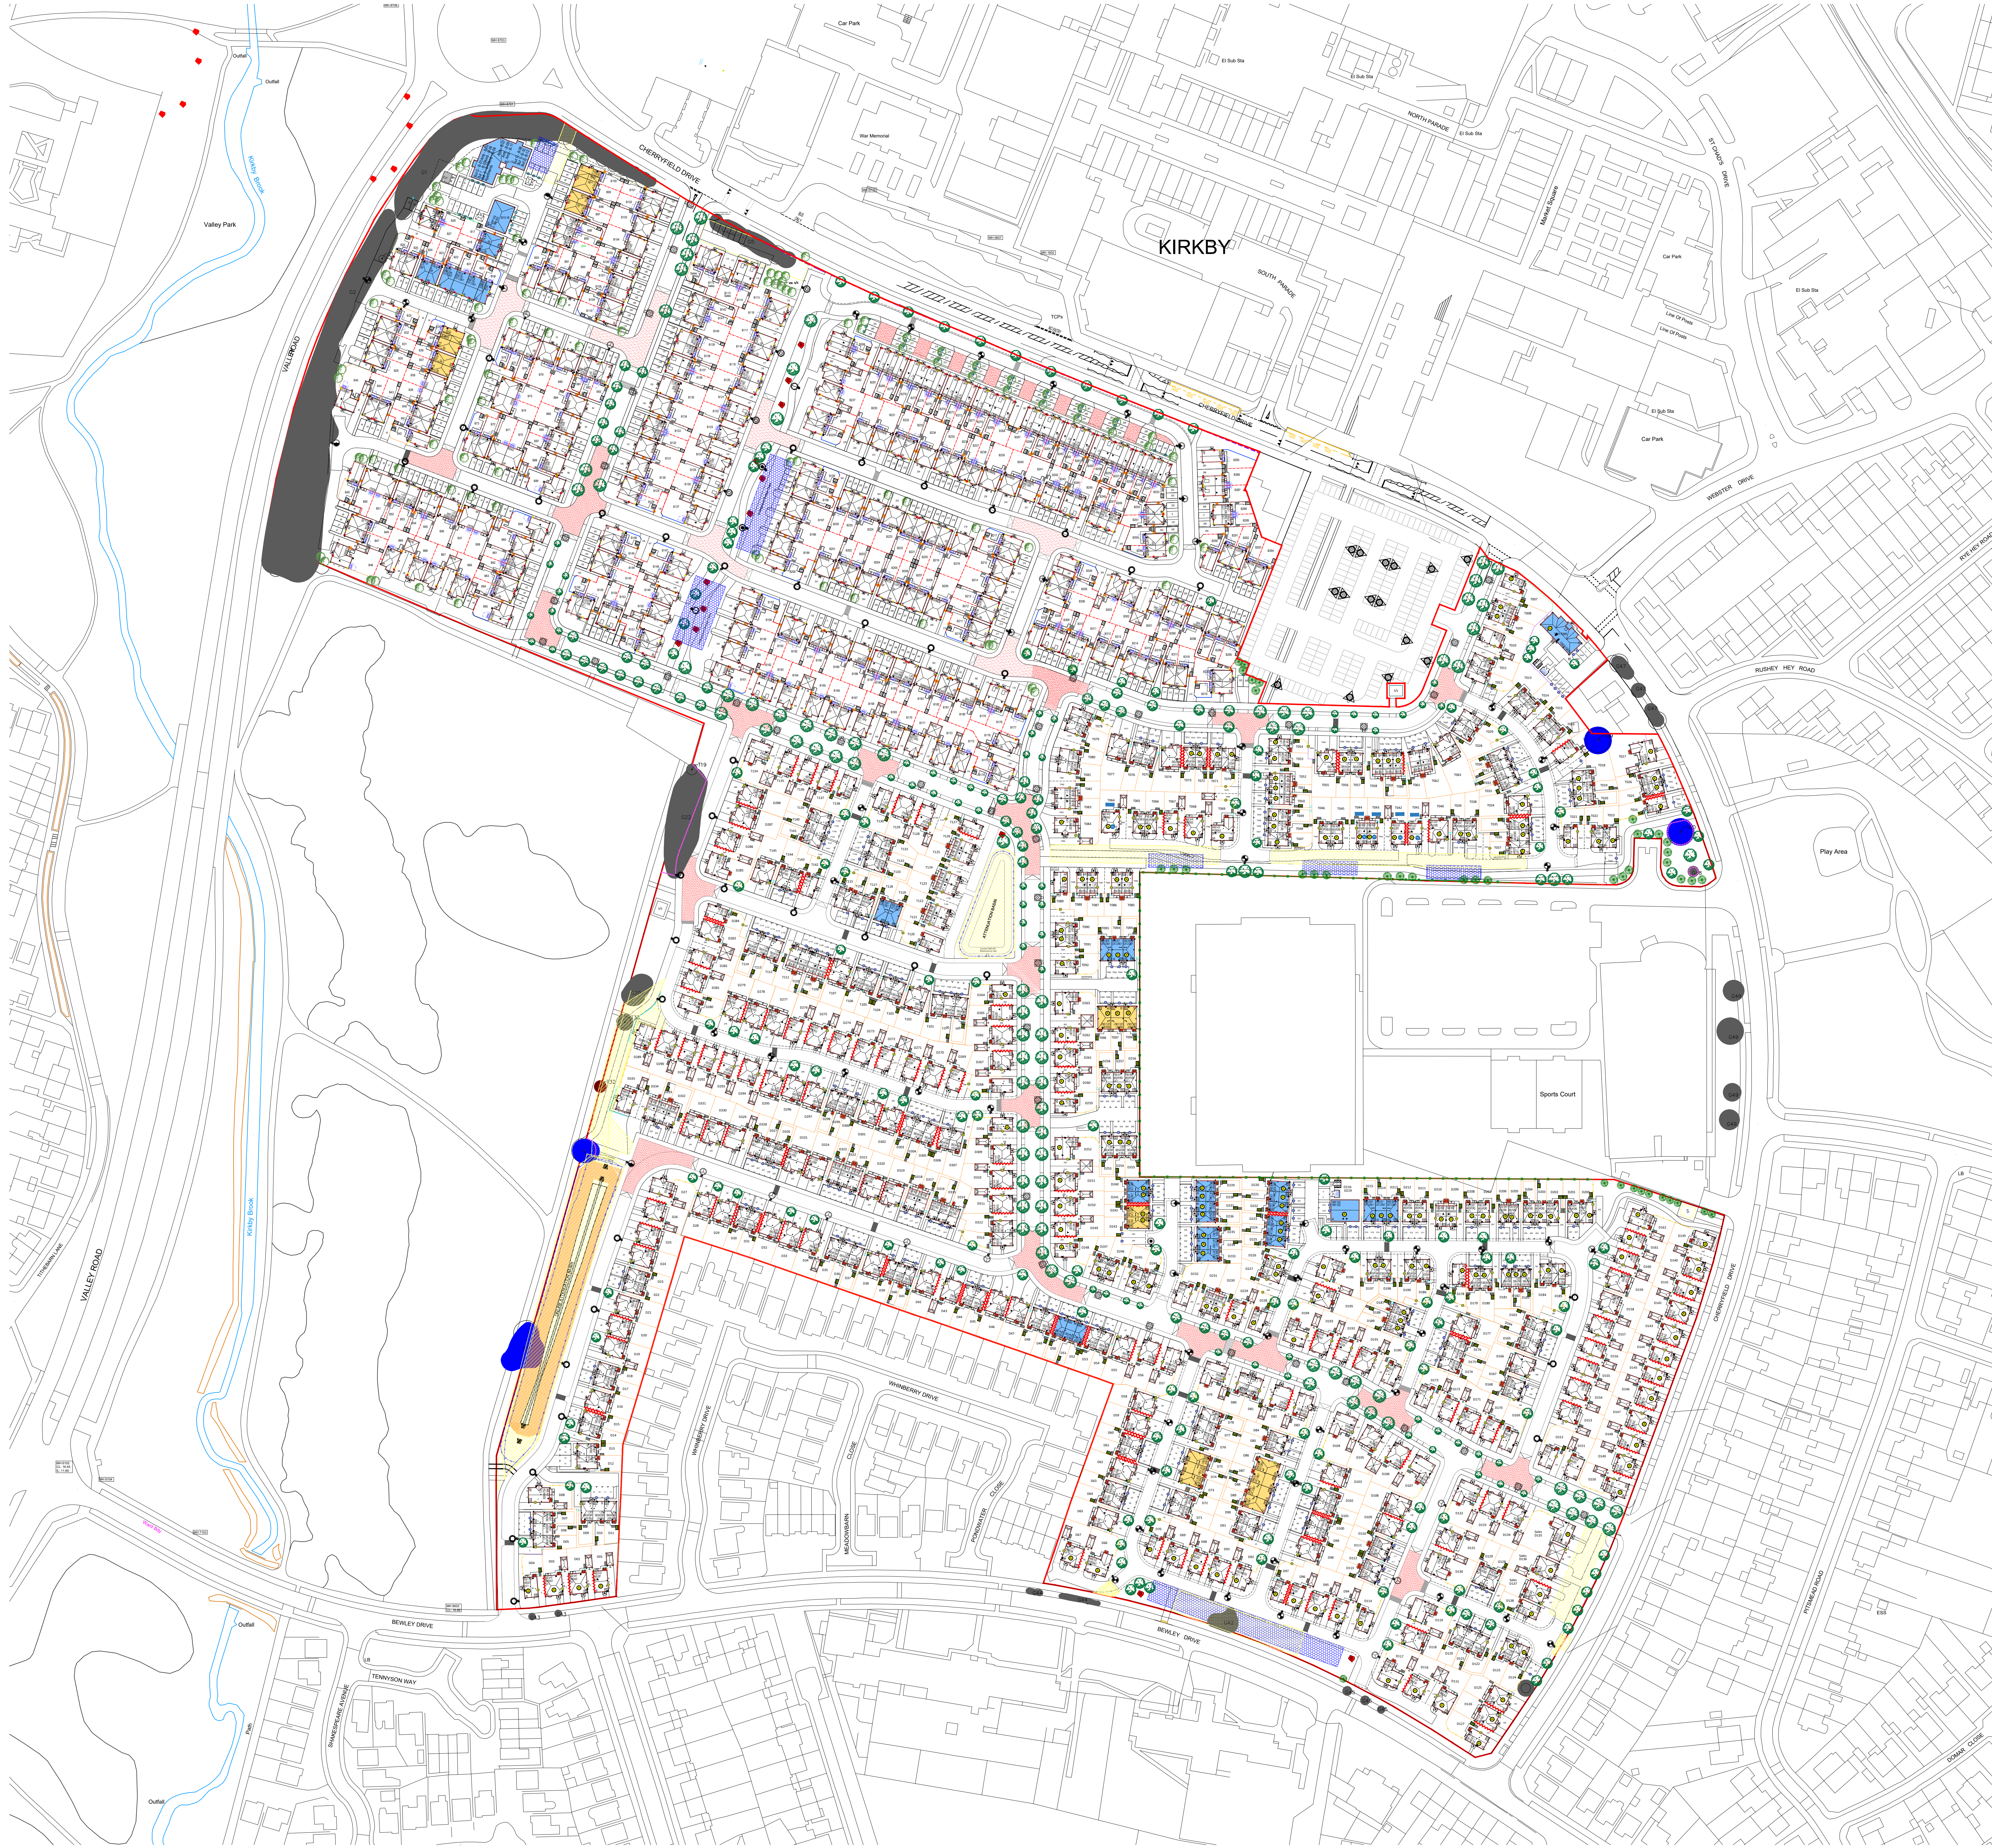

Key:

- Site Boundary
- Air Source Heat Pump

Revision	Description	Date	Design By
Cherryfield Drive, Kirby			
Air Source Heat Pump Plan			
DWH & Barratt			
Design By: JC	Date: 15.07.26	Scale of A3: 1:1000	Revised: P01
HA010 - DWH - XX - XX - DR - UD - 01ASHP			DAVID WILSON HOMES 2nd Floor, 200 St. Lawrence Place, Birmingham, B3 7DQ Telephone 0121 622 04000
Do not scale from this drawing. Work to given dimensions only. Any discrepancies are to be reported to Originator.			DAVID WILSON HOMES BARRATT