
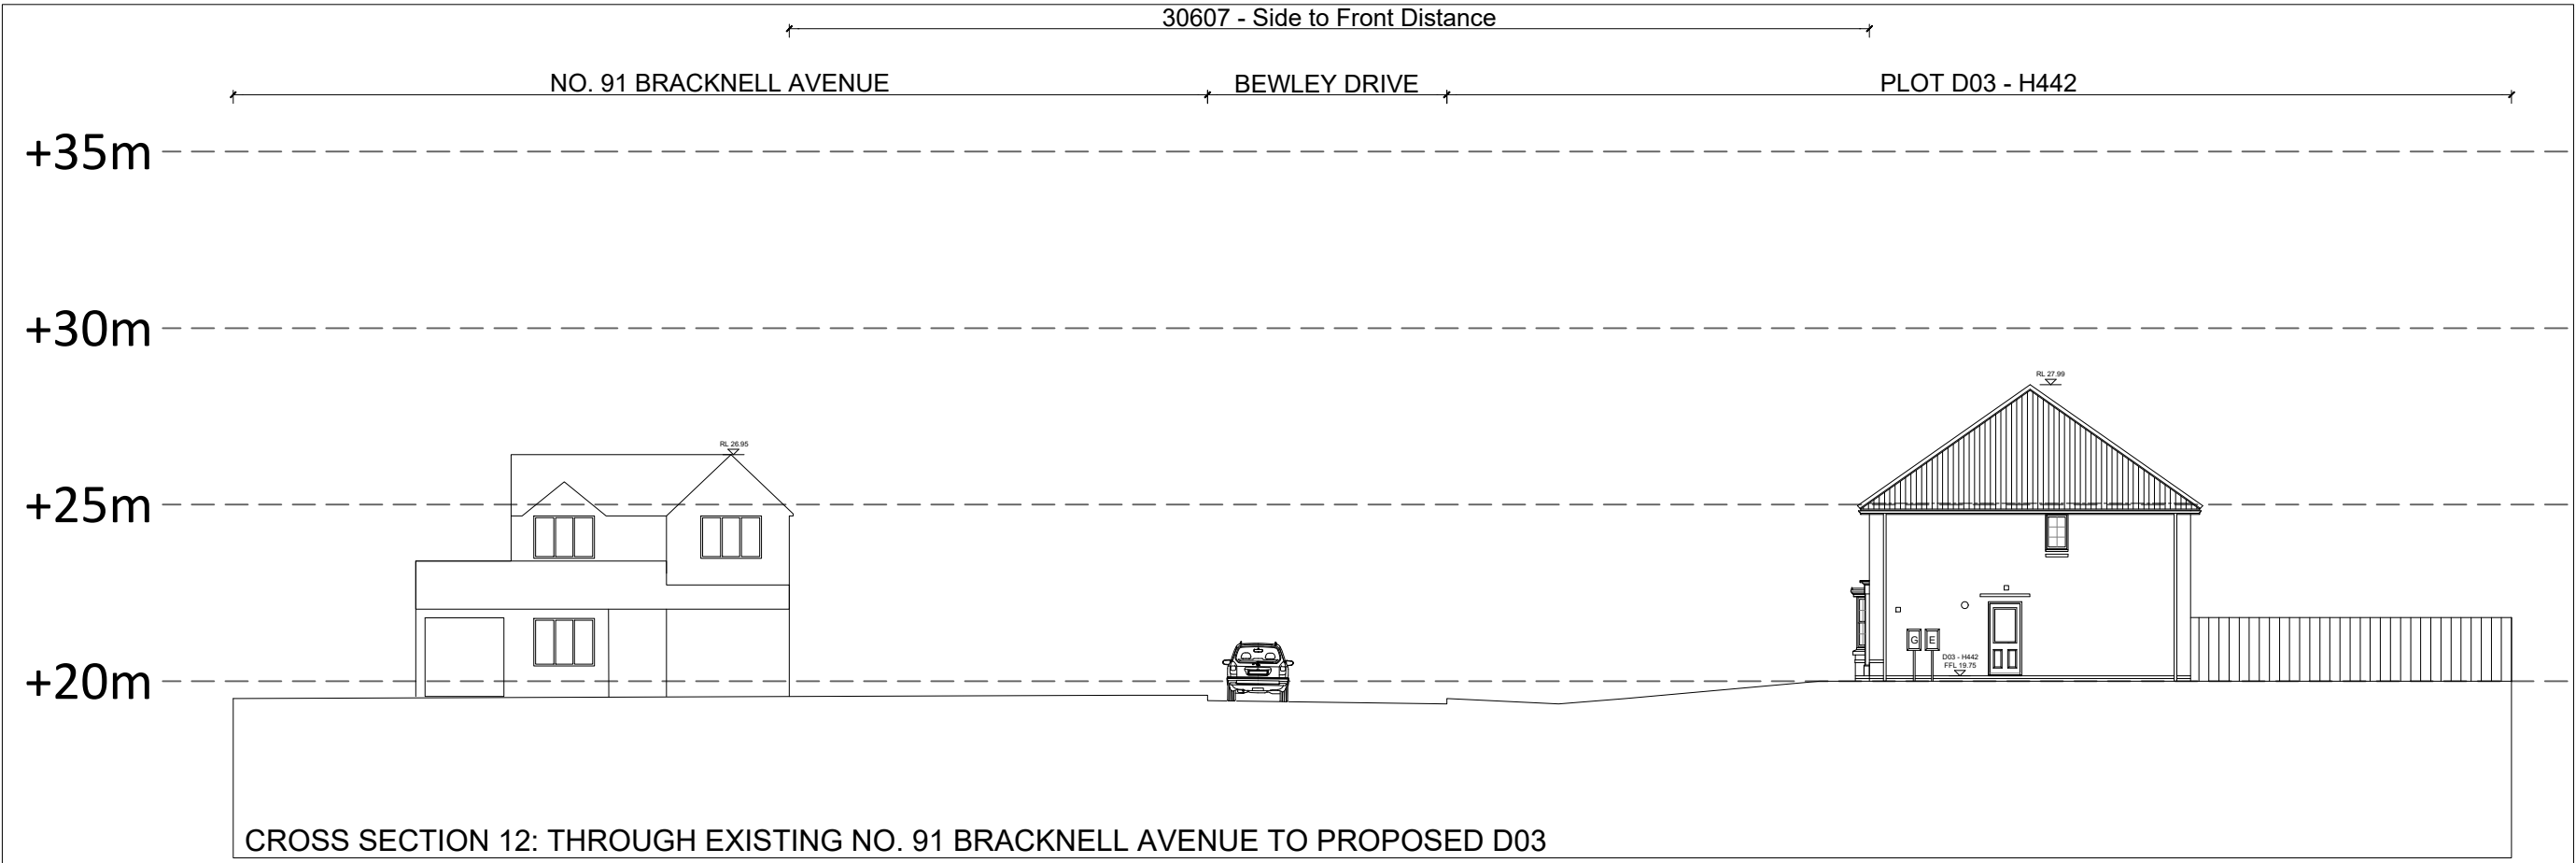
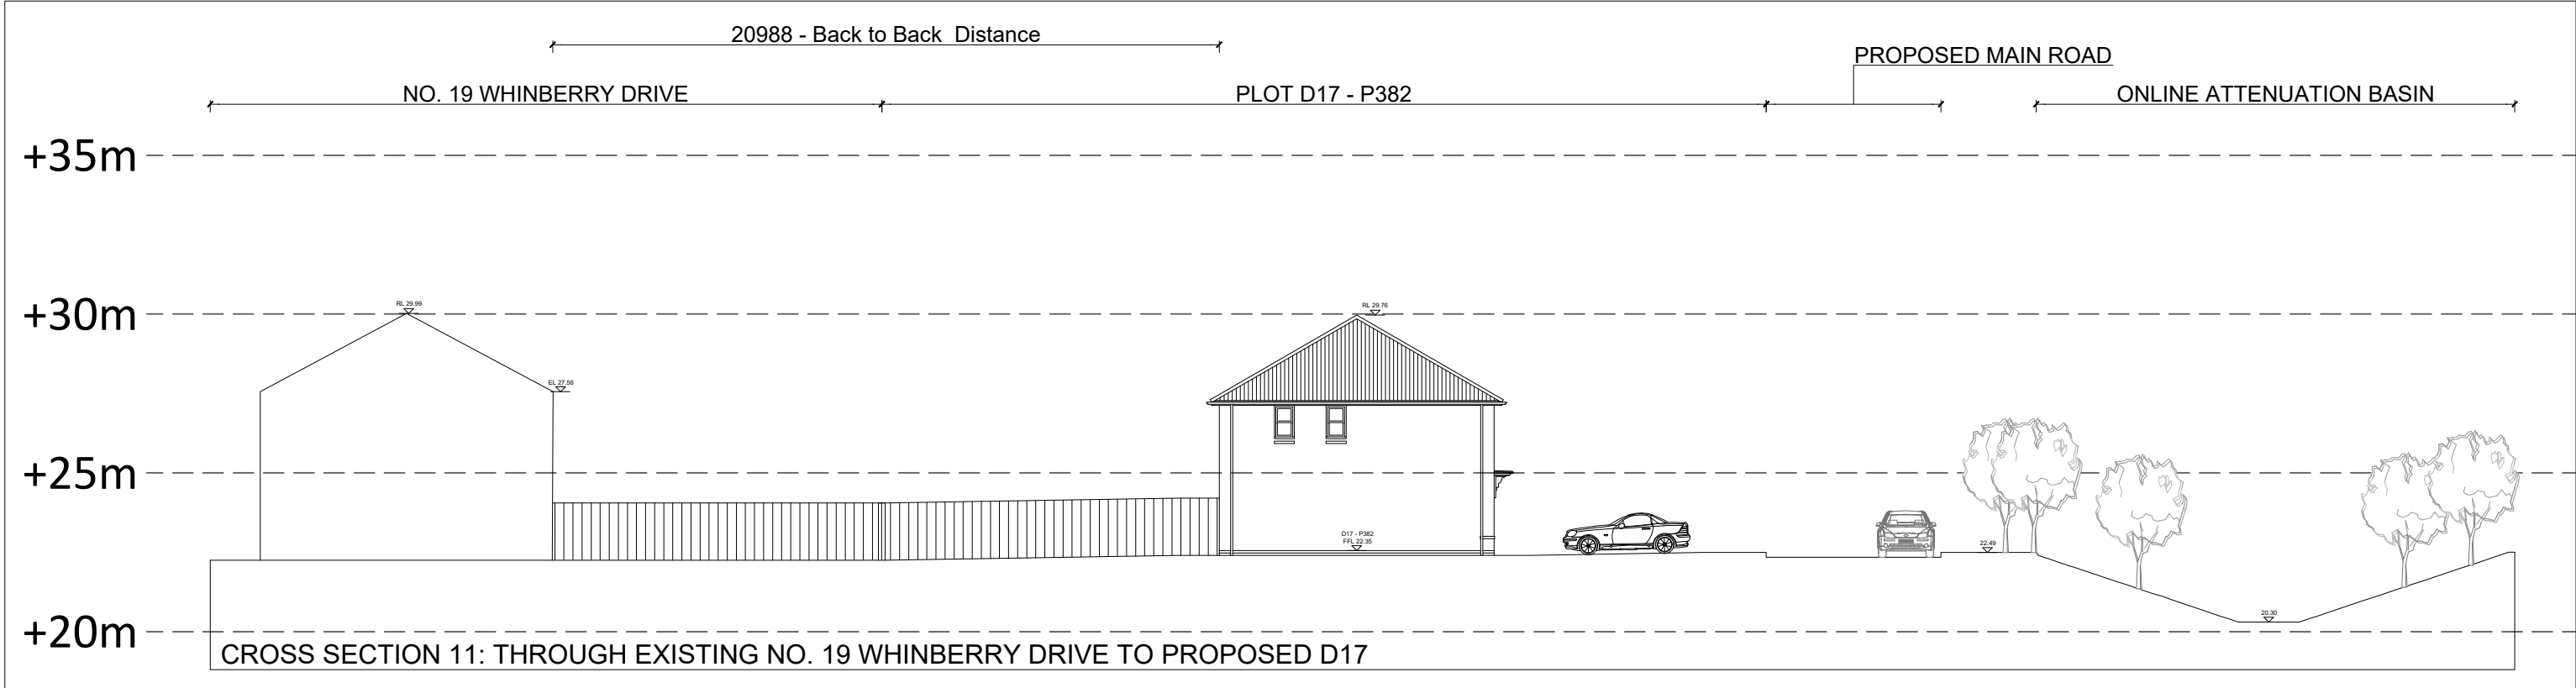
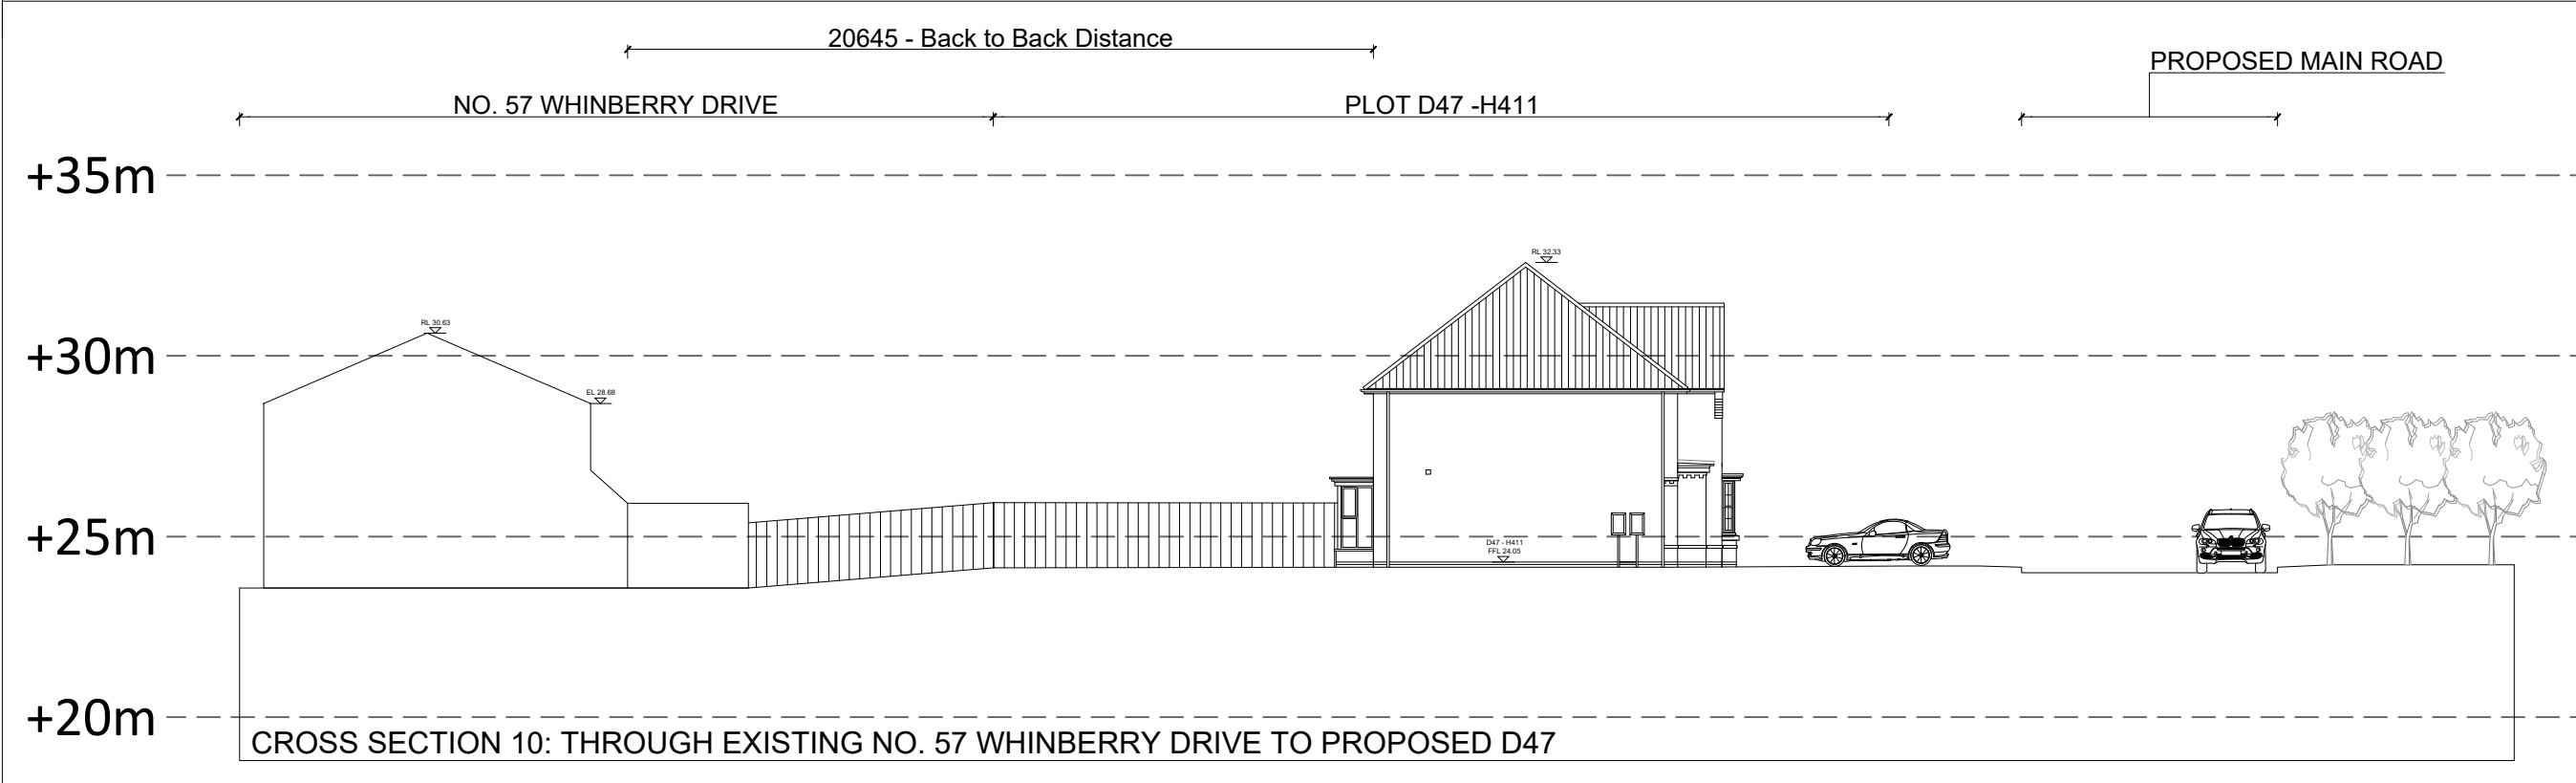
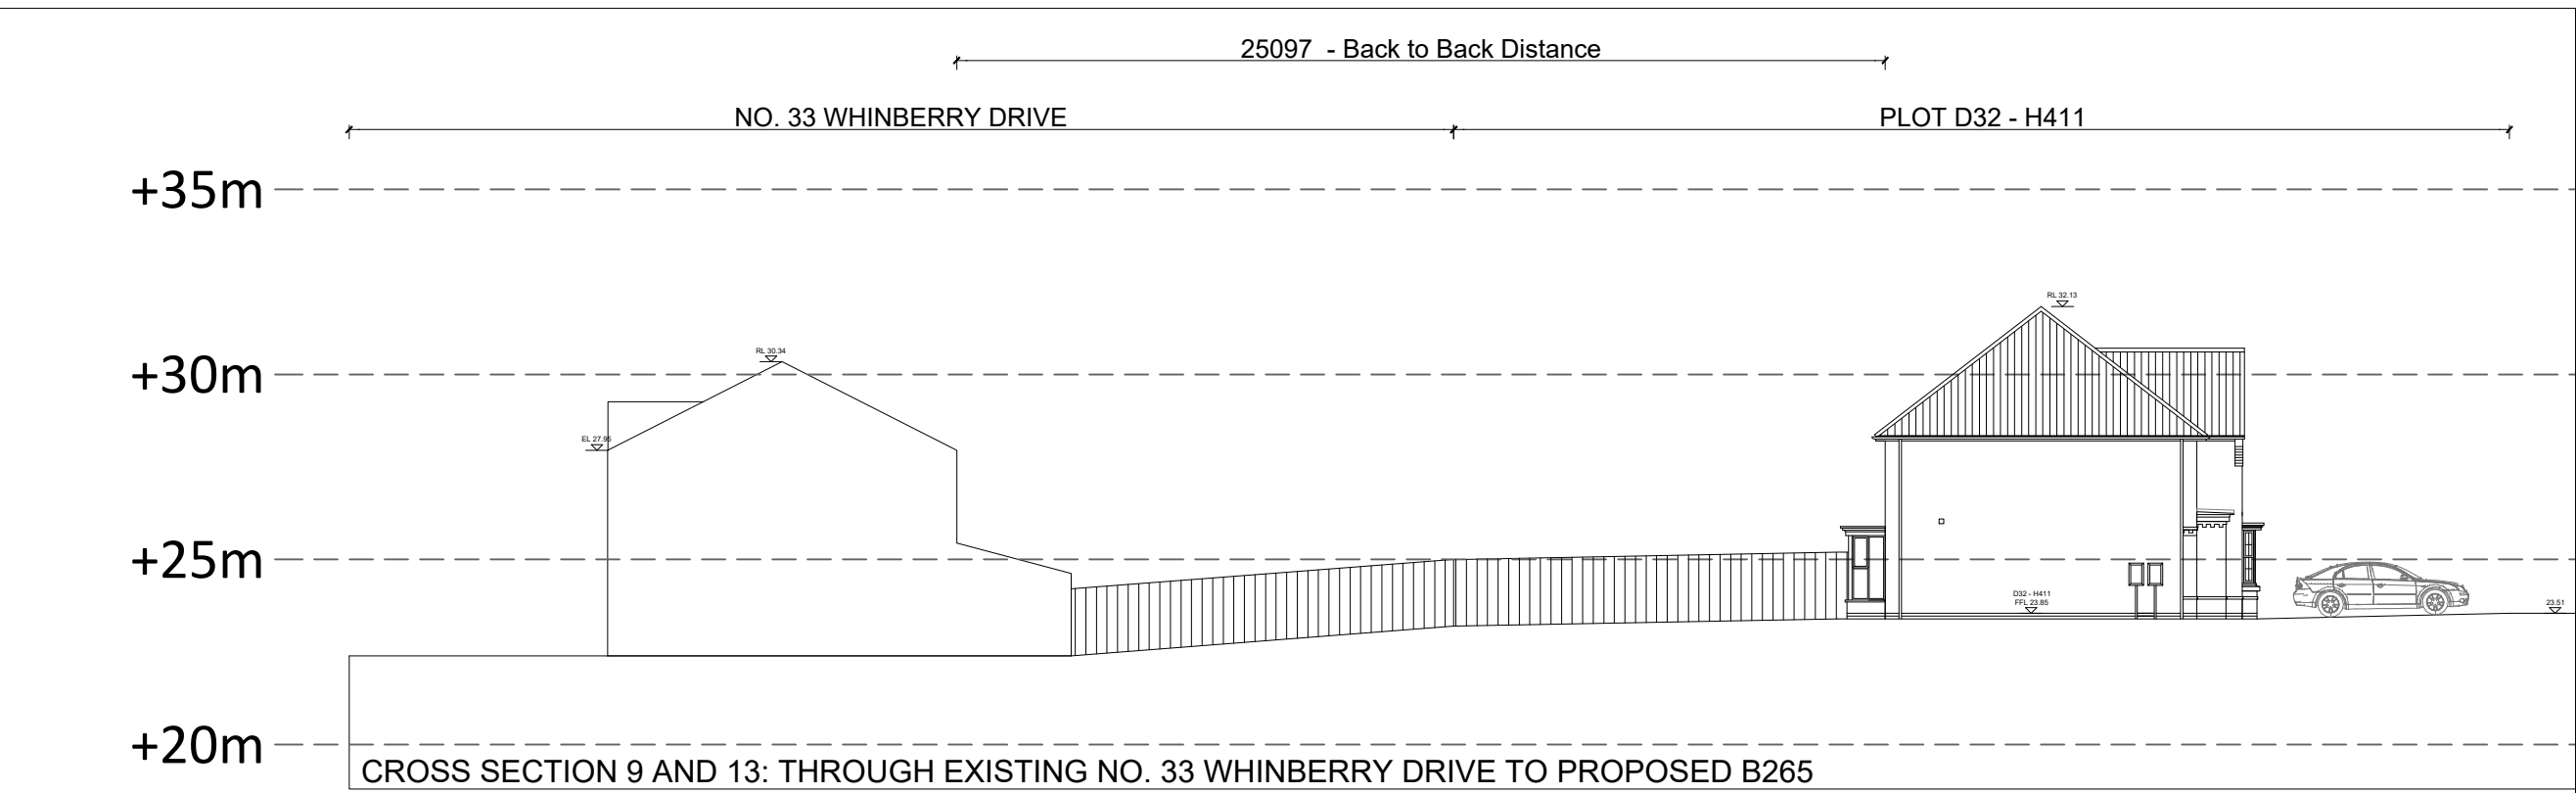
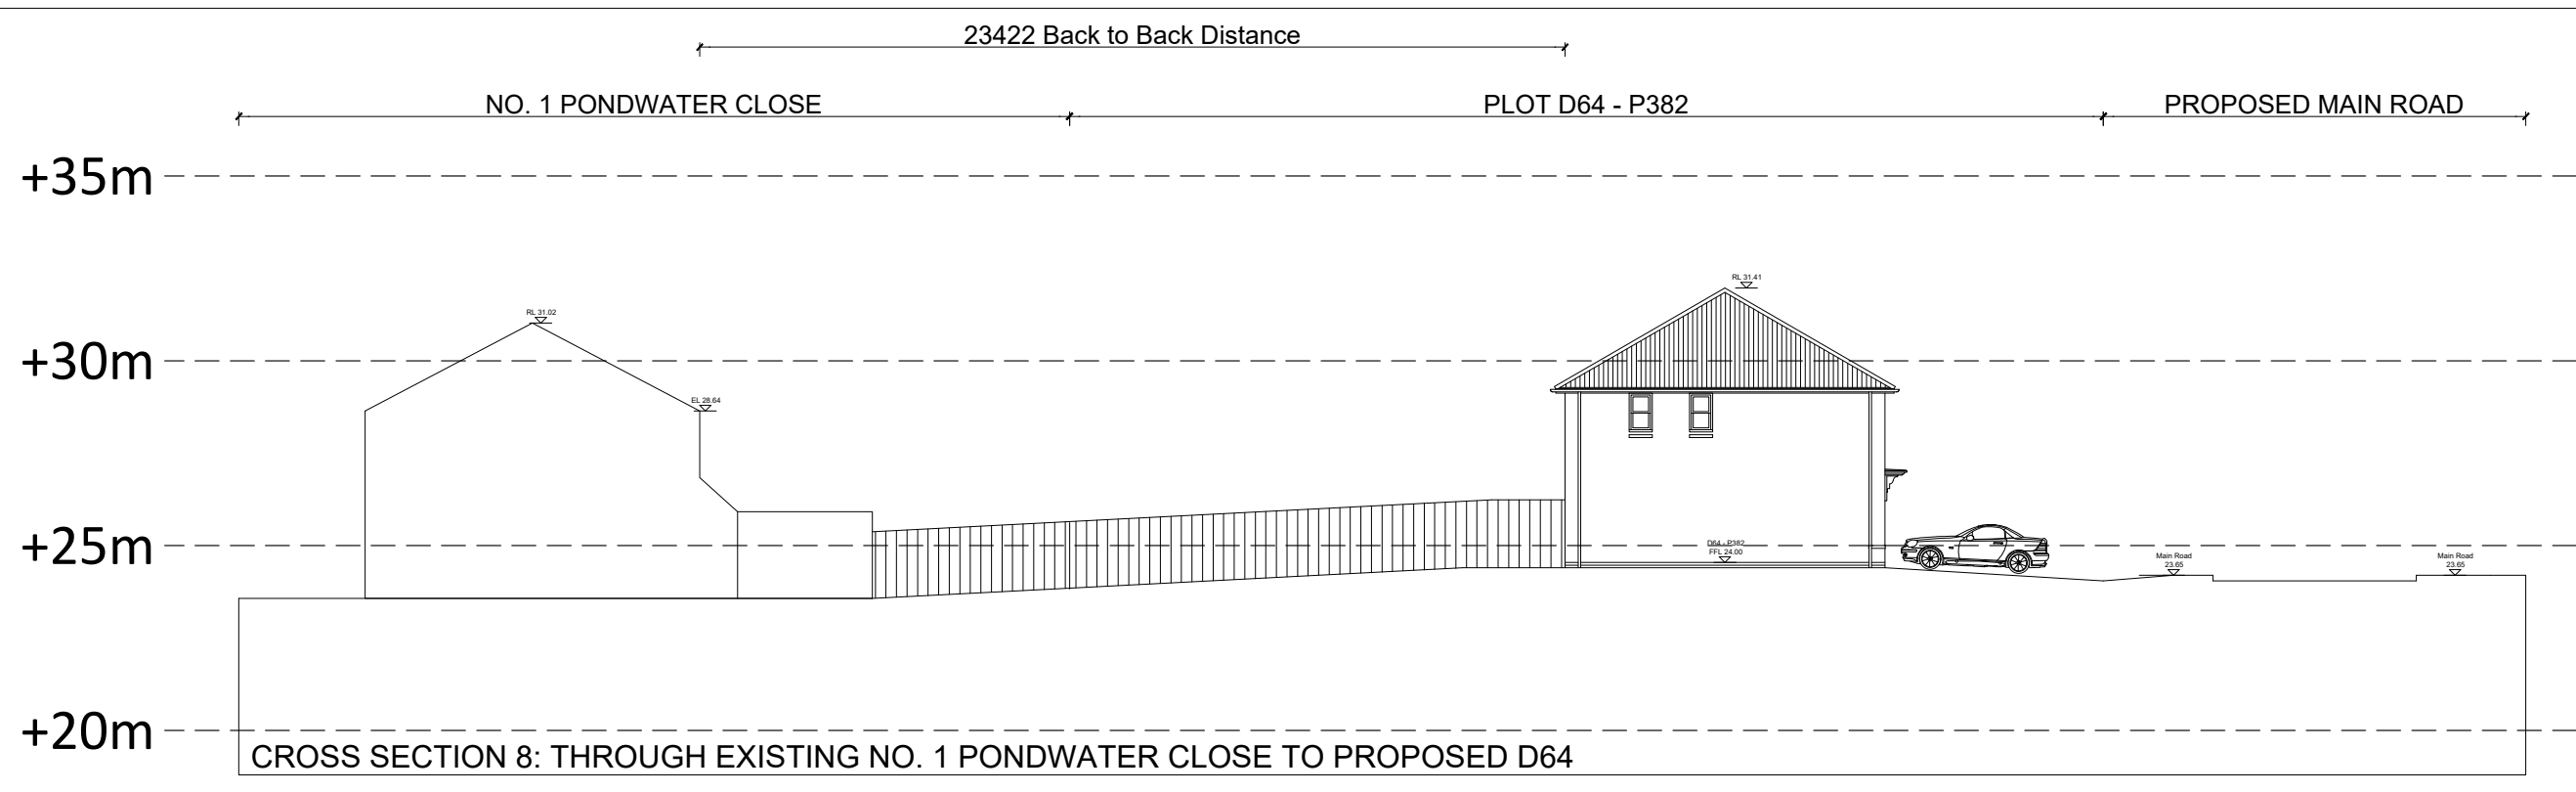
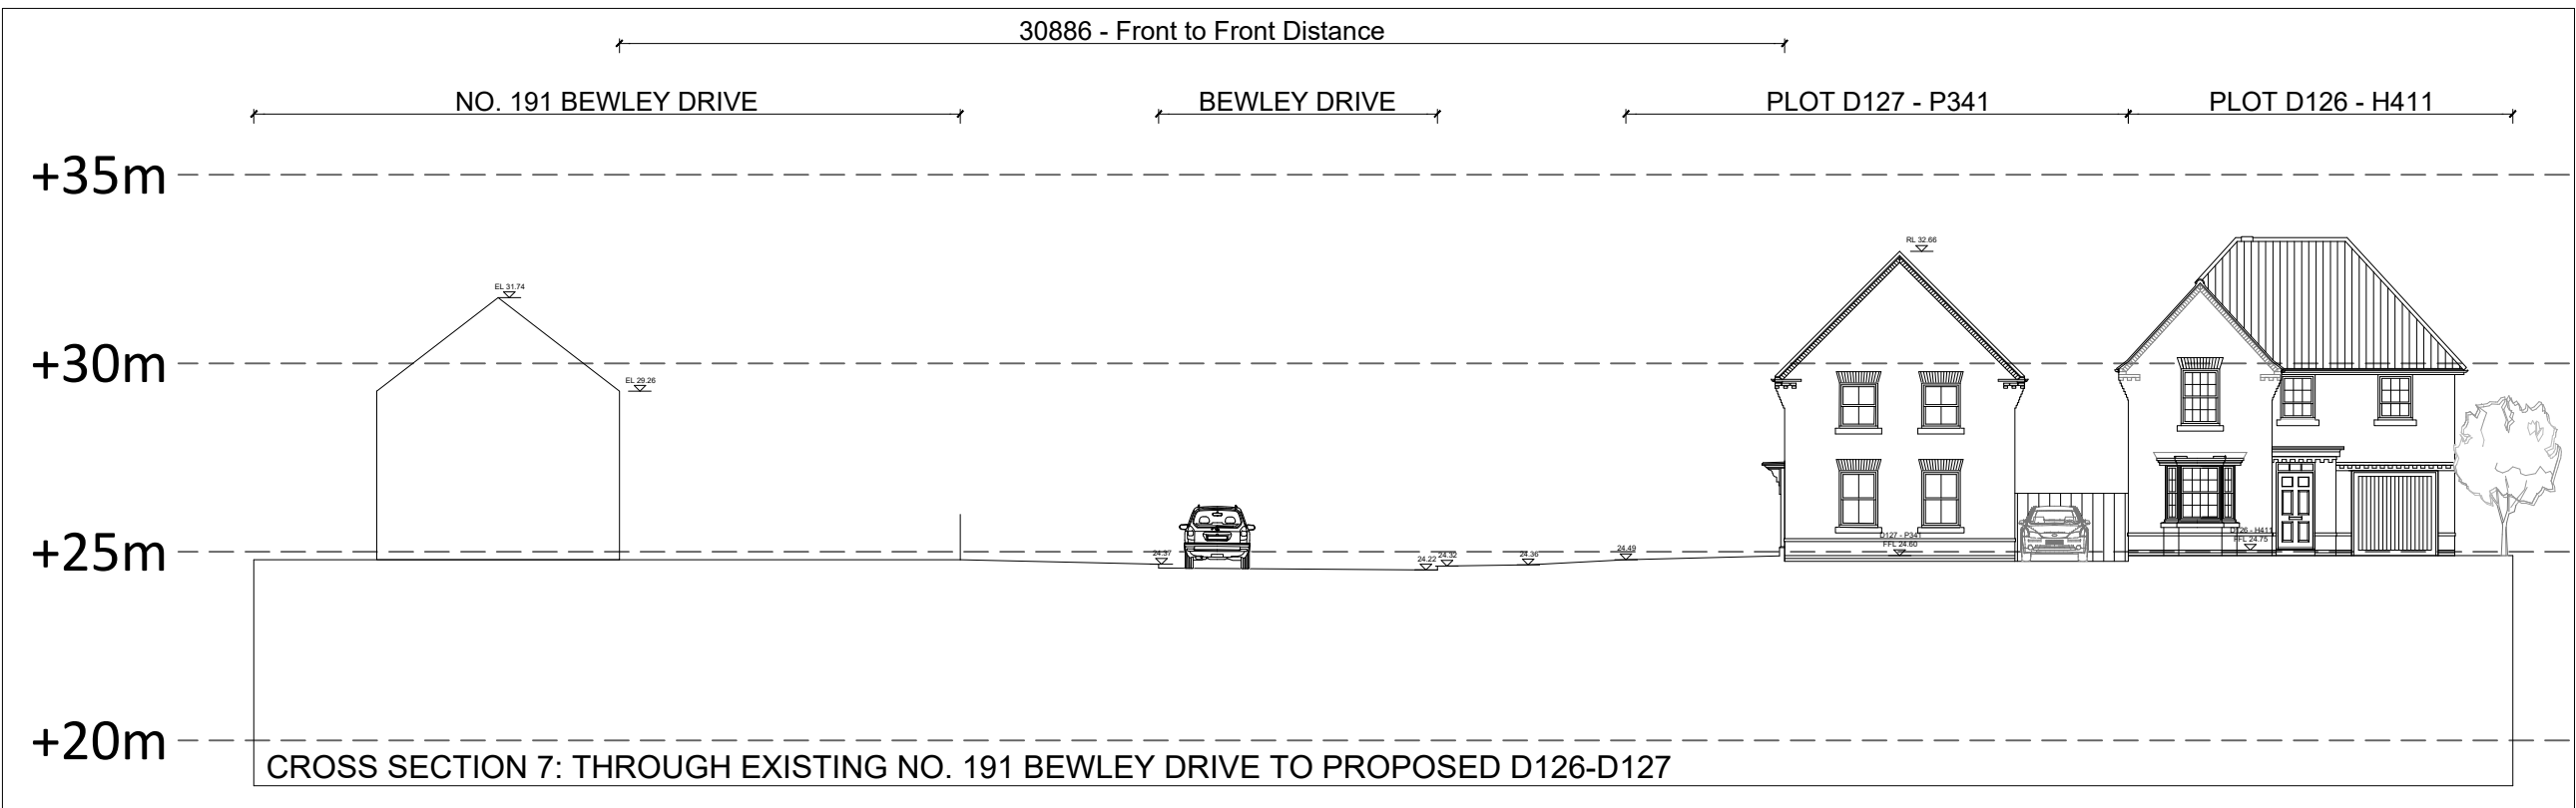


CHERRYFIELD DRIVE

SITE CROSS SECTIONS 2 of 3

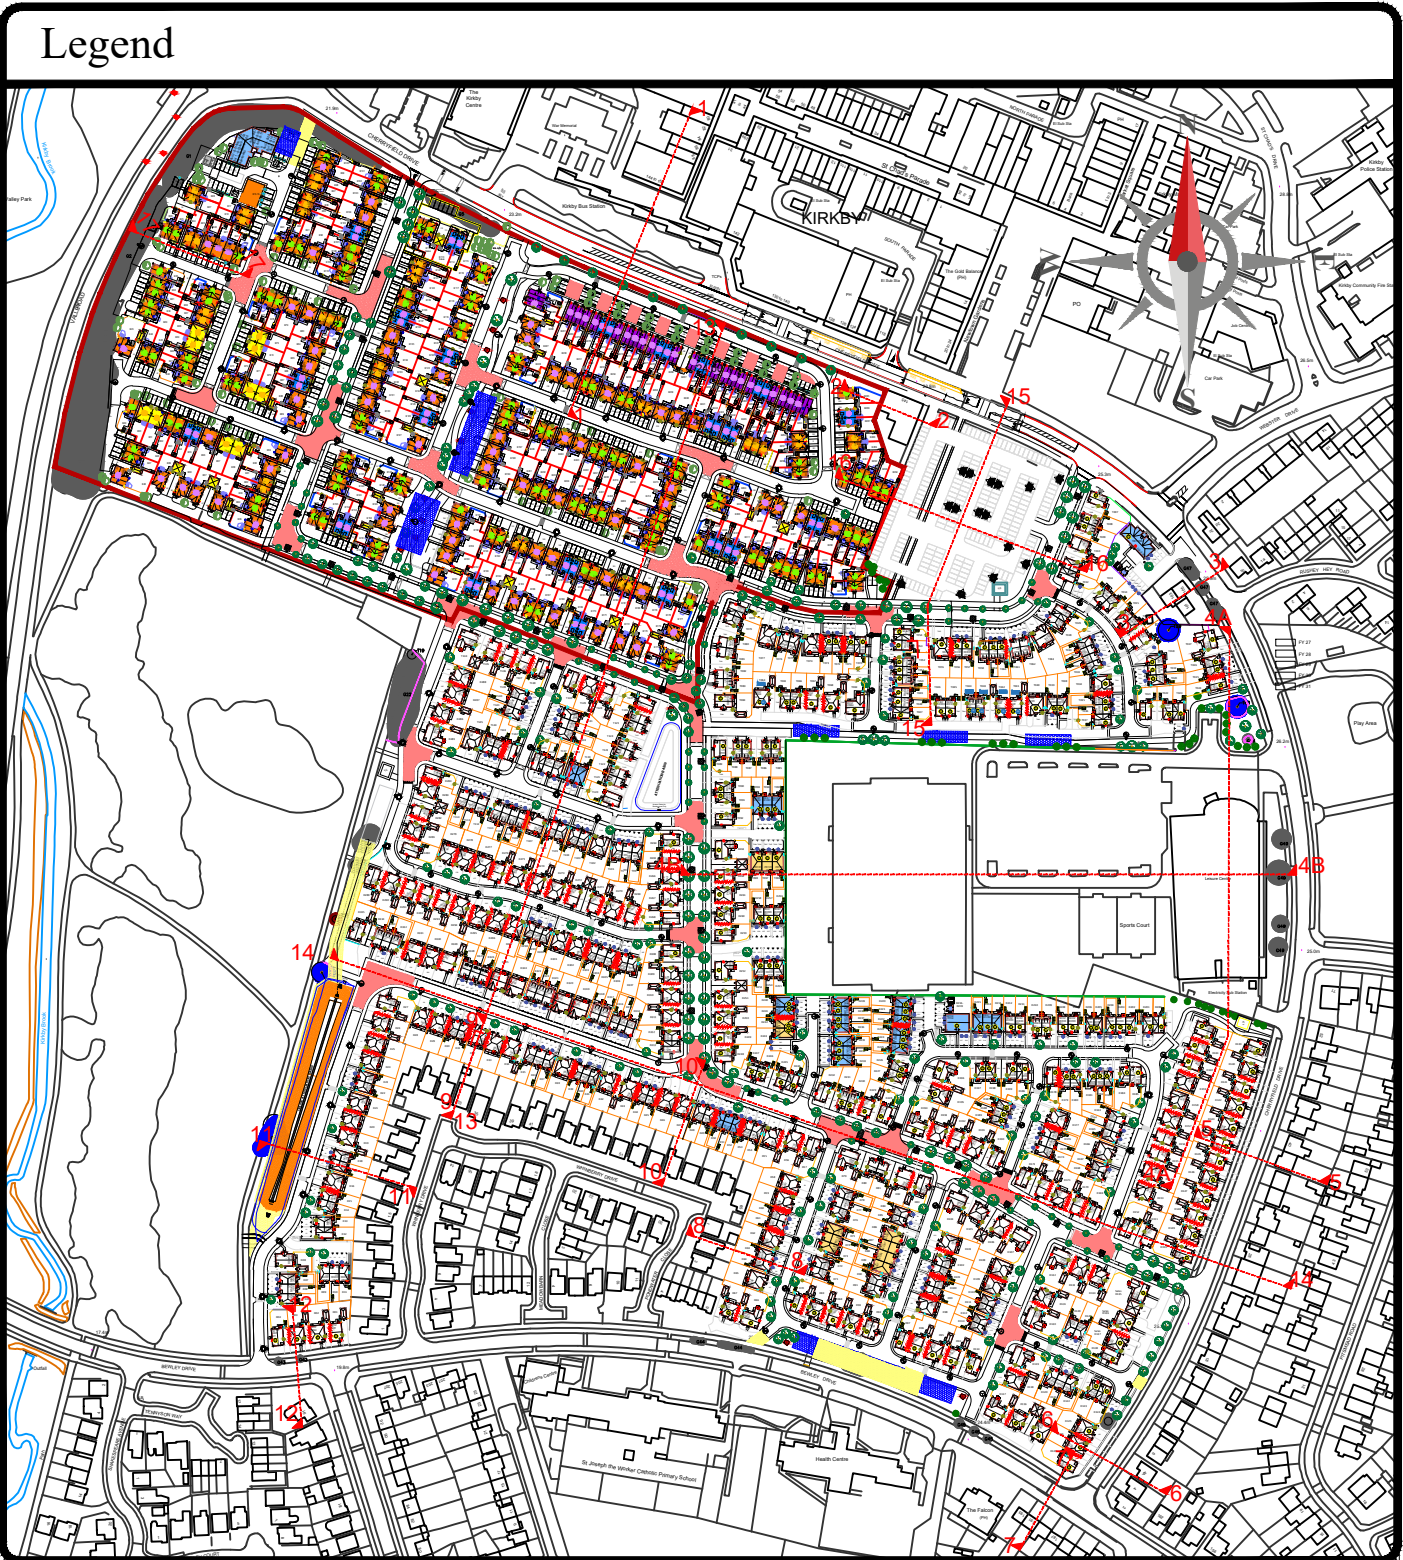

Revision	Description	Date	Design By
