


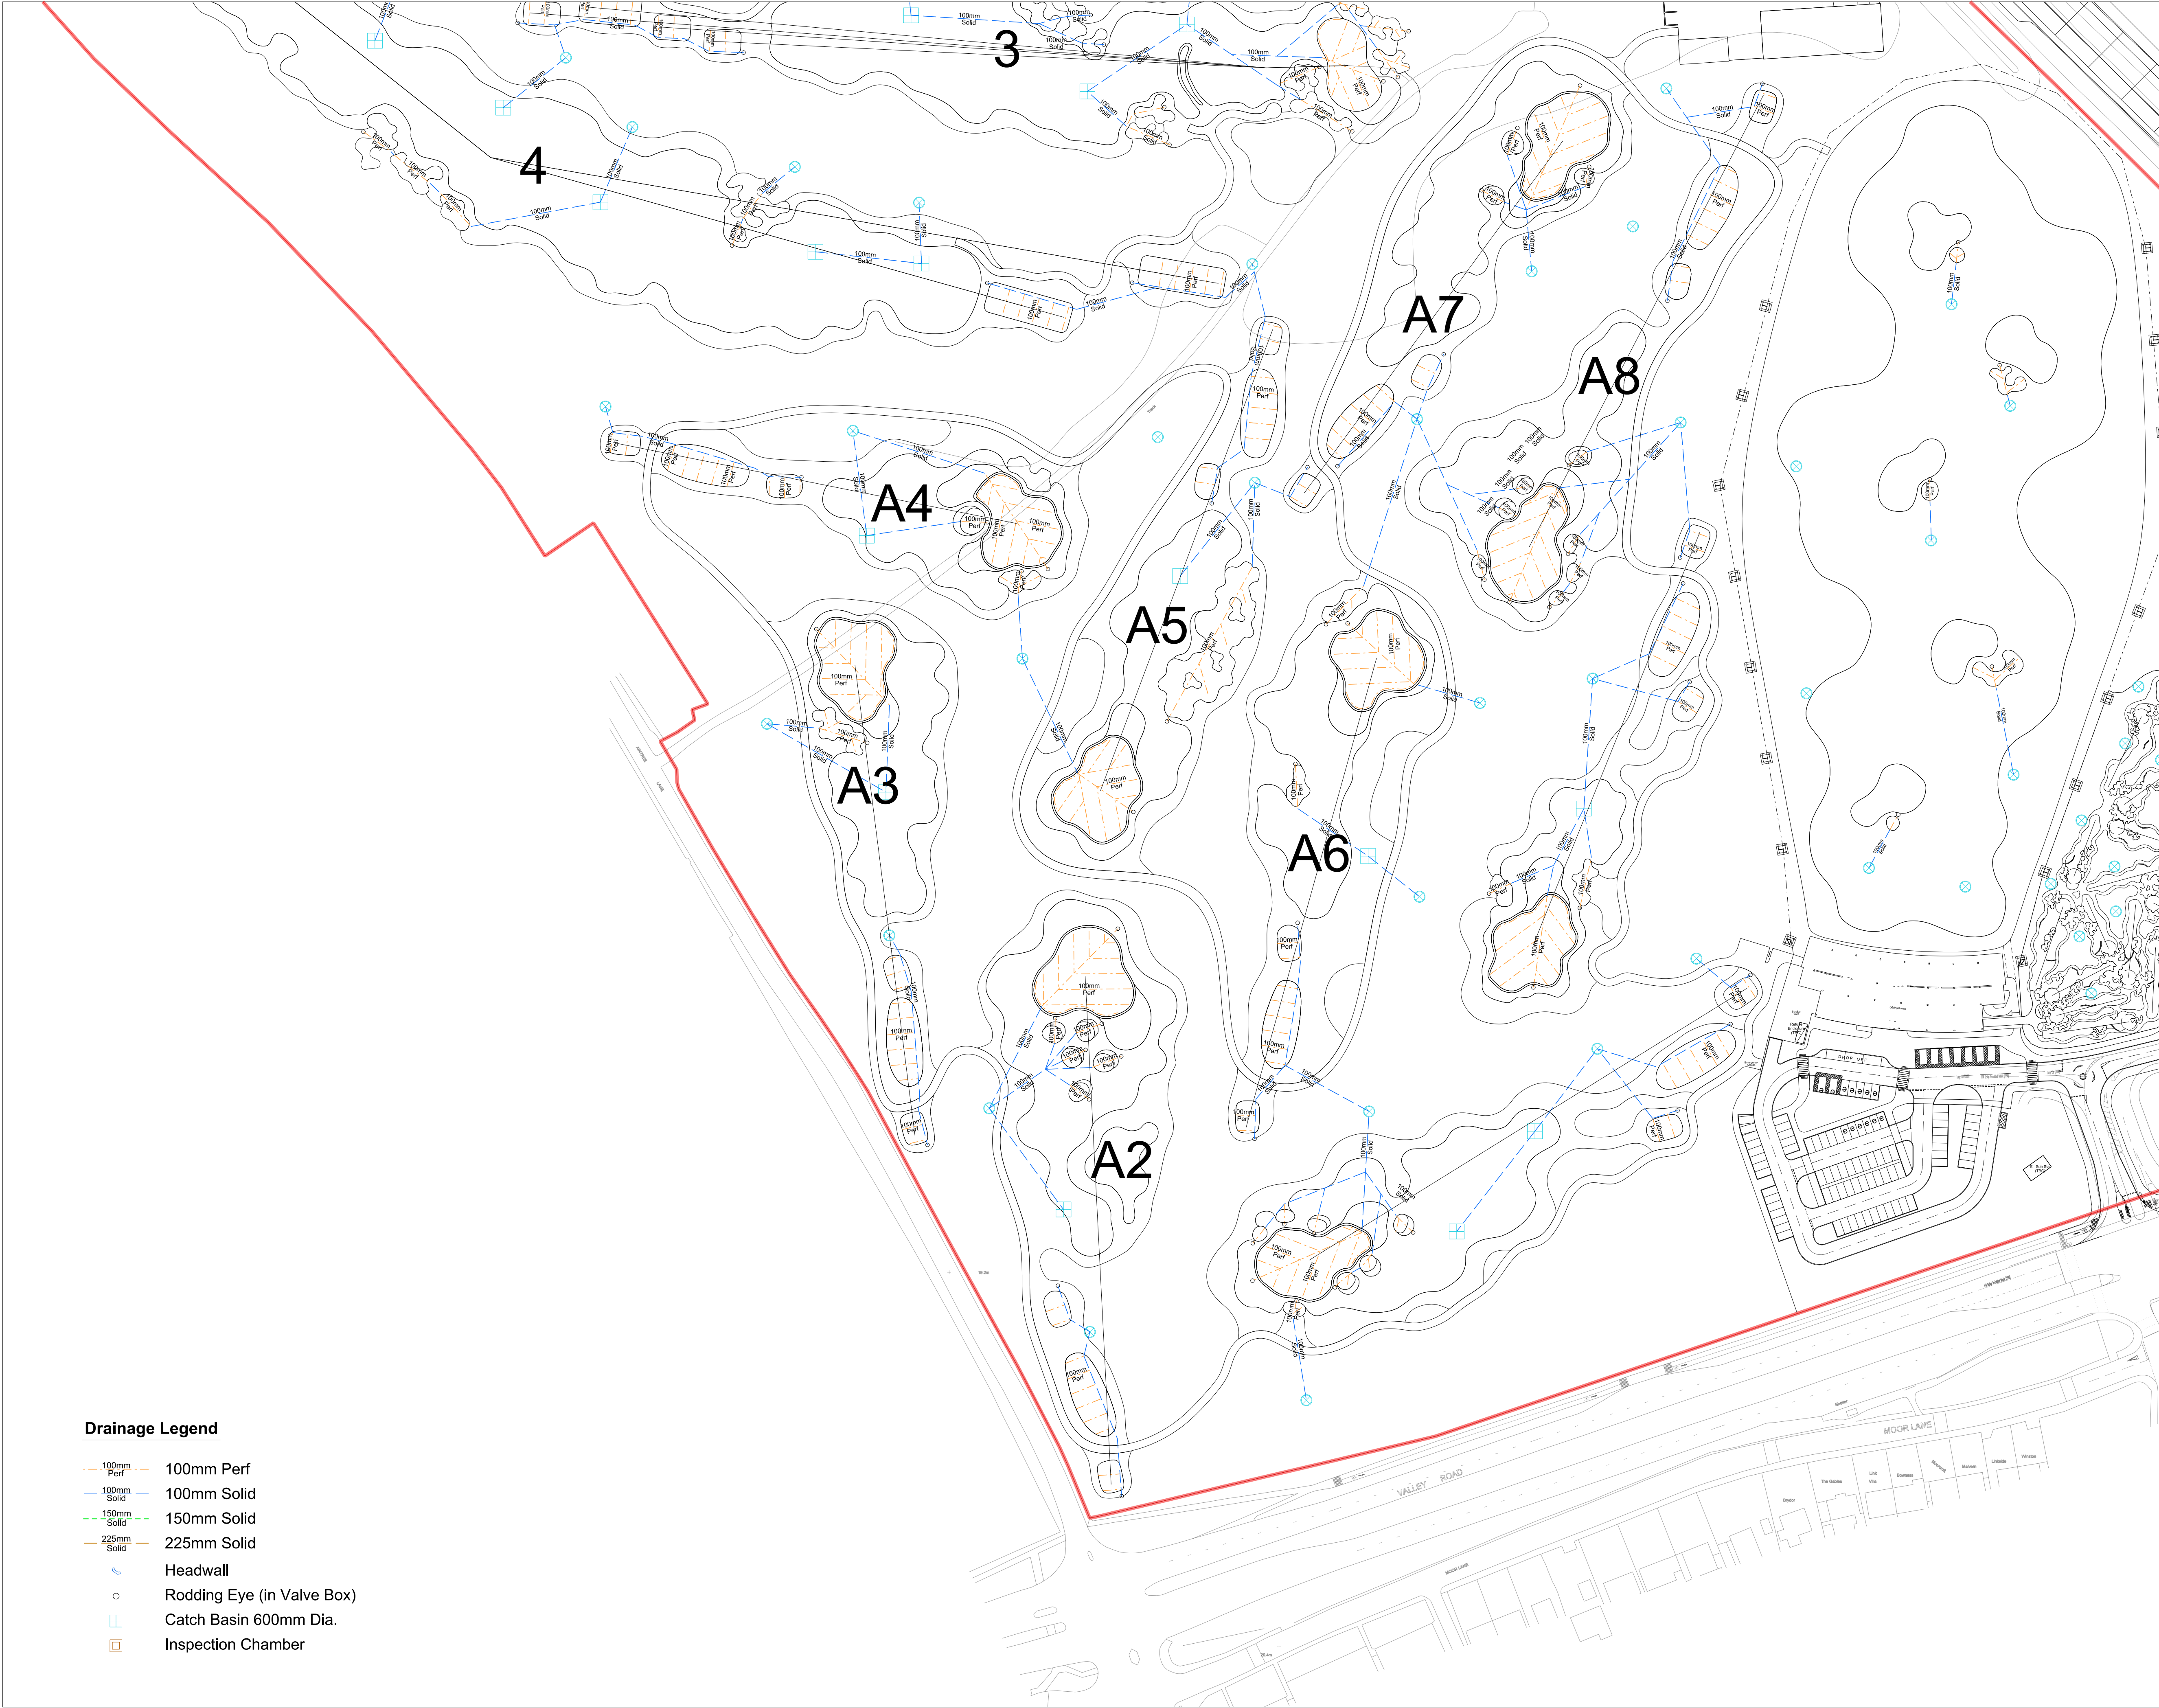

GENERAL NOTES

01.
02.
03.
04.
05.

REVISIONS

REV	DATE	DESCRIPTION	ATC	ATC
A	10.11.23	Boundary line brought 10m back from top of river		

REV	DATE	DESCRIPTION	REV BY	CHK BY
-----	------	-------------	--------	--------

KEY PLAN



CONSULTANT



LEAD CONSULTANT

CLIENT

ISSUED FOR

Planning Application
100% submittal

PROJECT

Kirkby Valley Golf Club

DRAWING TITLE

171 Drainage 1 of 5

Drawn	PA	Checked	ATC	Approved	ATC
-------	----	---------	-----	----------	-----

Date	13.02.23	Sheet Size	A1	Scale	1:1000
------	----------	------------	----	-------	--------

Drawing No.	Rev.
G935 171 DRAINAGE 1 OF 5	A

CAD File No.	Consultant Project No.
G935 171	

This drawing, the designs and details shown are the copyright of International Design Group and shall not be copied or reproduced in any form without their written consent.