


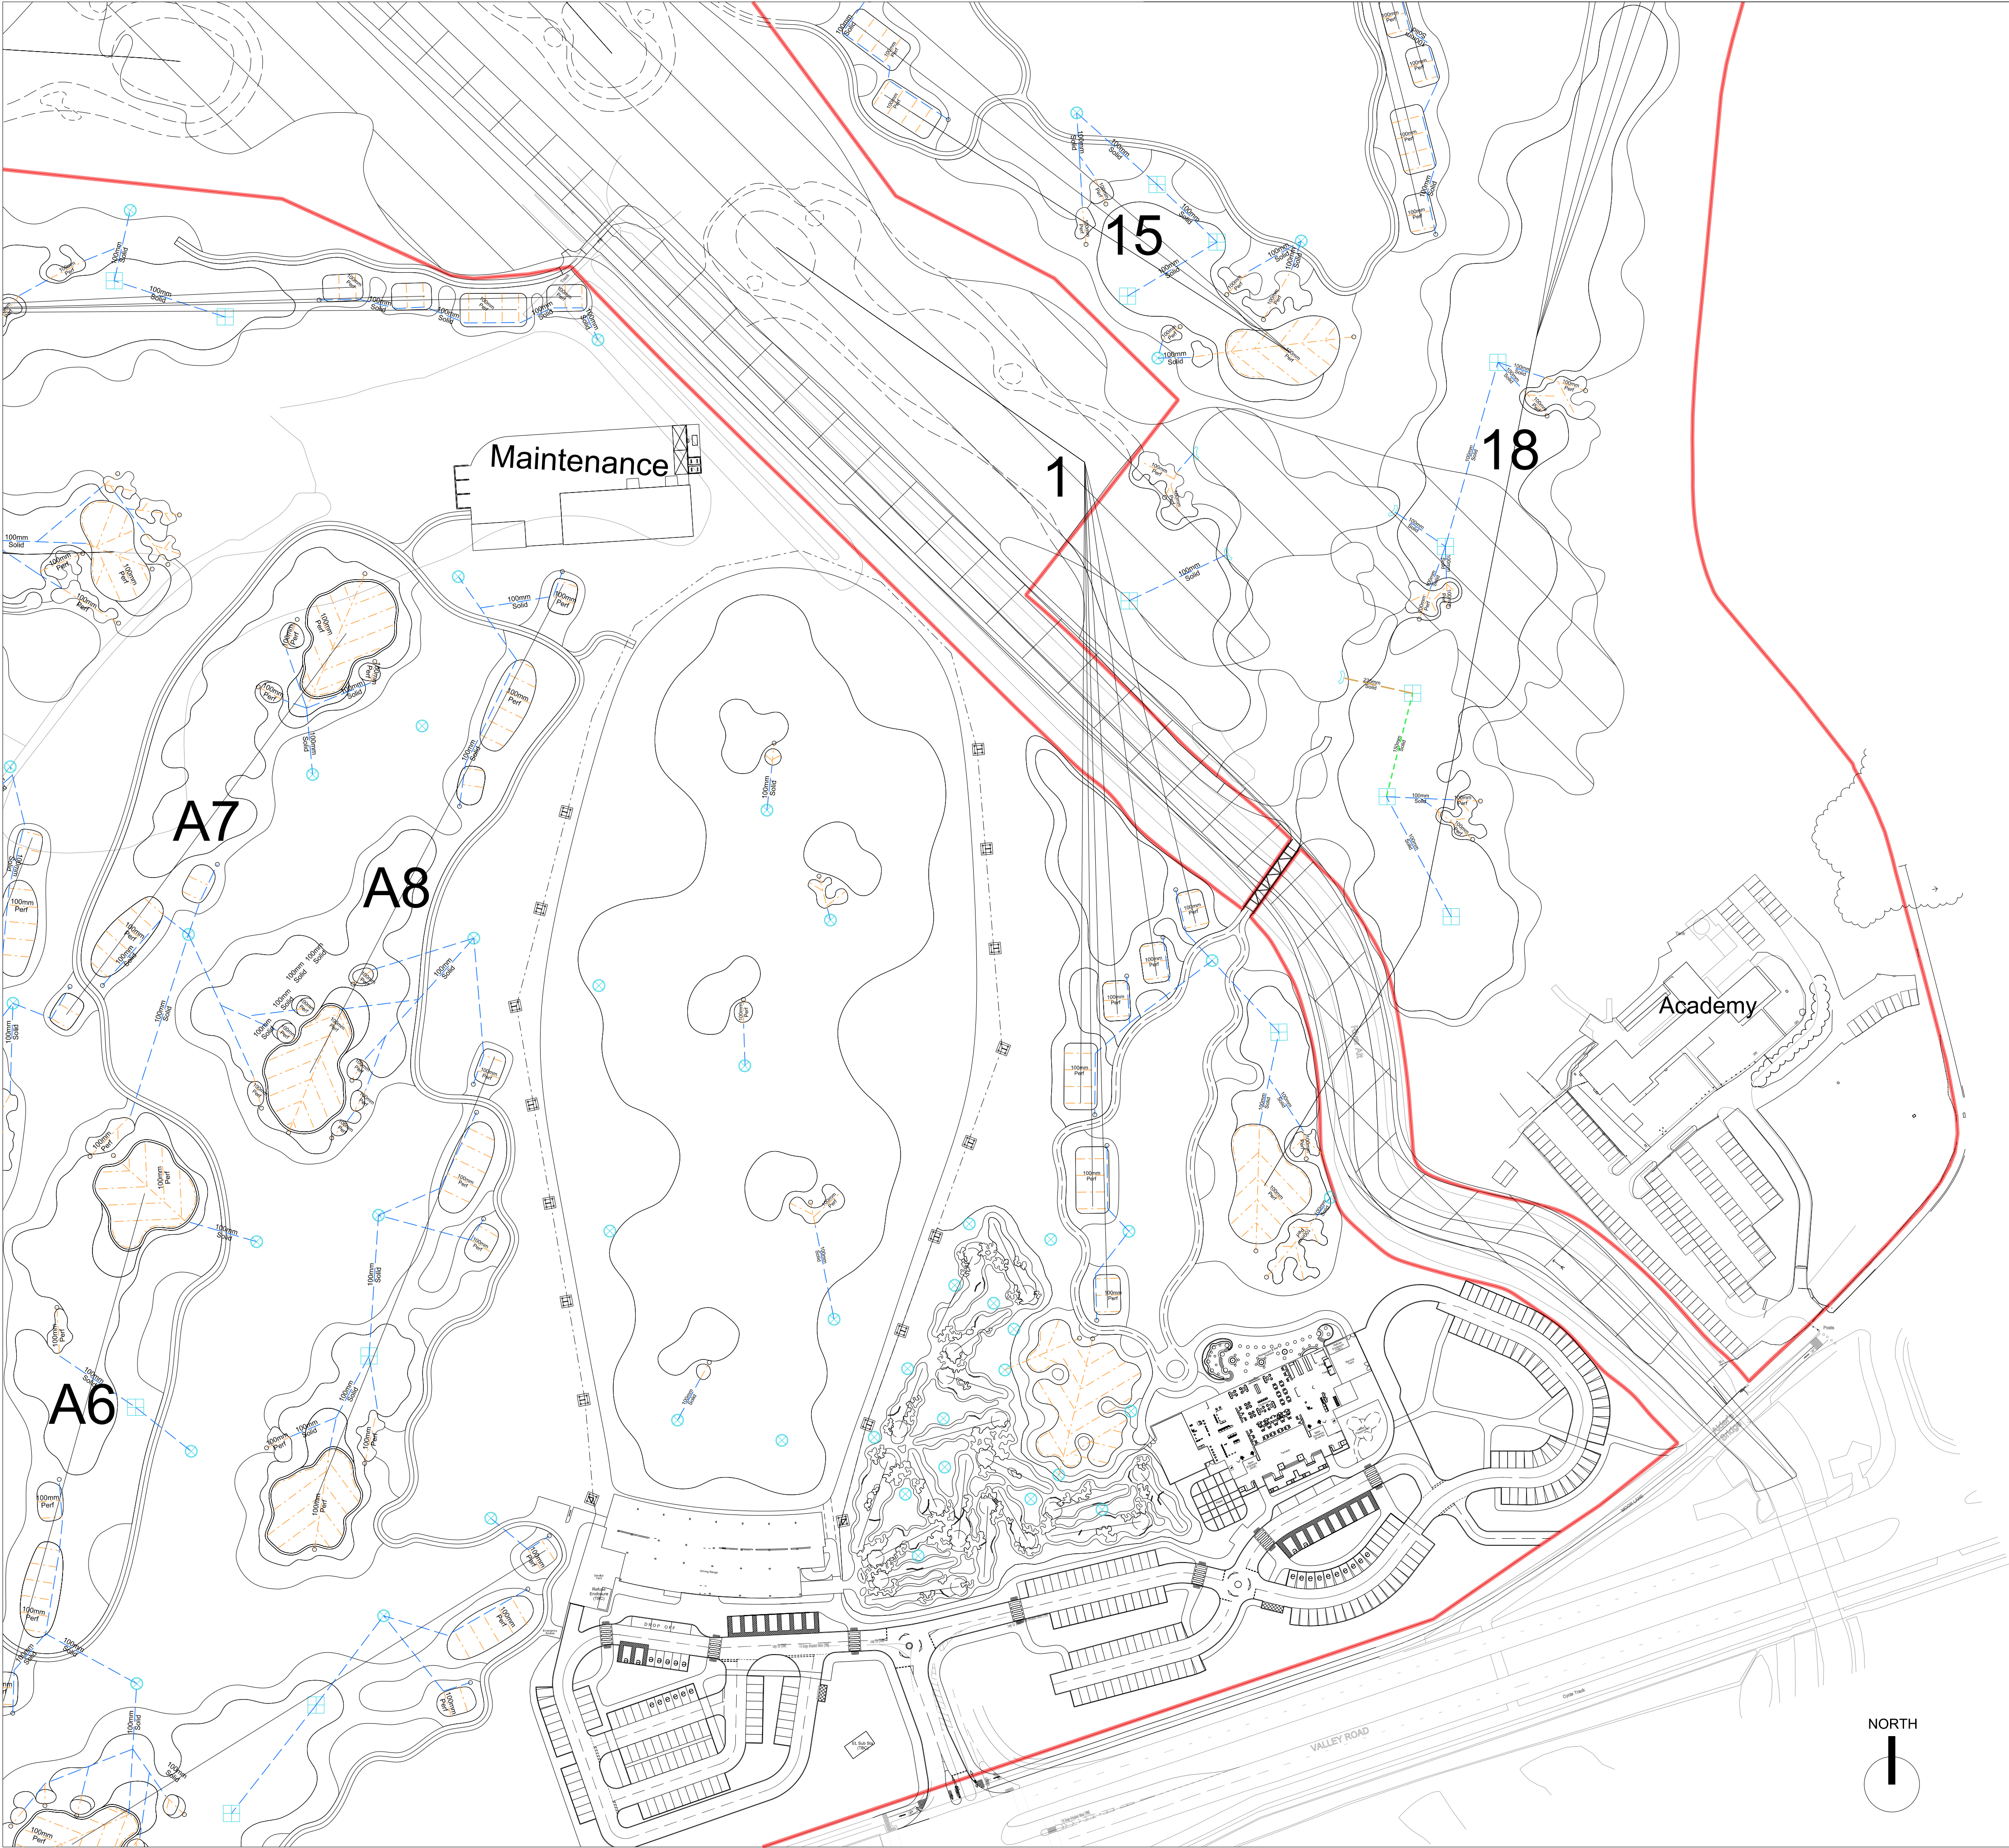

Drainage Legend

100mm Perf	100mm Perf
100mm Solid	100mm Solid
150mm Solid	150mm Solid
225mm Solid	225mm Solid
Headwall	
Rodding Eye (in Valve Box)	
Catch Basin 600mm Dia.	
Inspection Chamber	

GENERAL NOTES

01.

02.

03.

04.

05.

REVISIONS

REV	DATE	DESCRIPTION	REV BY	CHK BY
A	10.11.23	Boundary line brought 10m back from top of river	ATC	ATC

KEY PLAN

CONSULTANT

LEAD CONSULTANT

CLIENT

ISSUED FOR

Planning Application

100% submittal

PROJECT

Kirkby Valley Golf Club

DRAWING TITLE

172 Drainage 2 of 5

Drawn	PA	Checked	ATC	Approved	ATC
Date	13.02.23	Sheet Size	A1	Scale	1:1000
Drawing No.			Rev.		
G935 172 DRAINAGE 2 OF 5			A		
CAD File No.			Consultant Project No.		
G935 172					

This drawing, the designs and details shown are the copyright of International Design Group and shall not be copied or reproduced in any form without their written consent.

© INTERNATIONAL DESIGN GROUP