


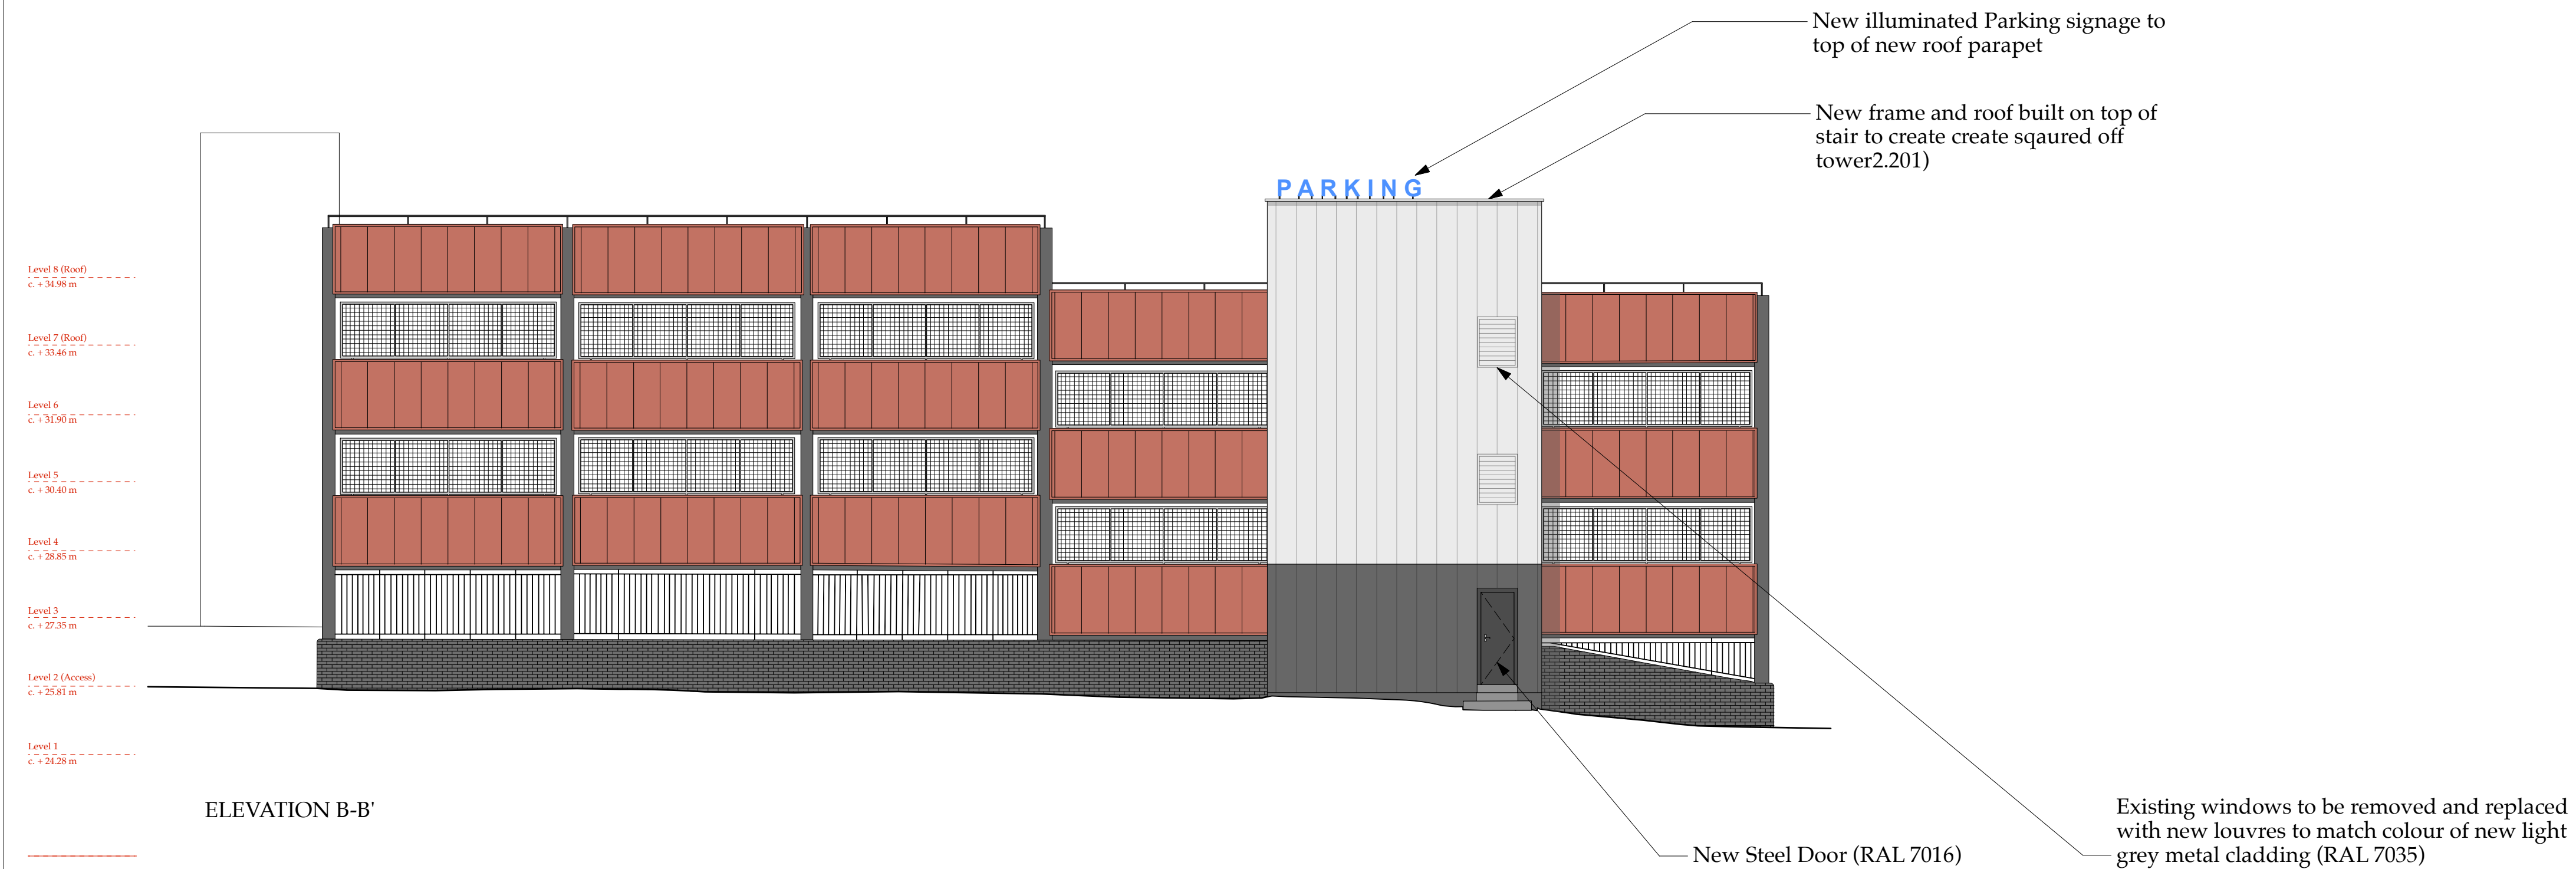

MATERIALS KEY	
Existing Columns refurbished Existing columns to be painted grey (RAL 7012) with appropriate external paint	
Existing Brickwork refurbished Existing brickwork at base to be painted grey (RAL 7012) with appropriate external masonry paint	
New Red metal cladding Existing pebble dash concrete panels clad in Kalzip 65/400 flat vertical standing seam cladding RAL 8029 copper metallic or equal approved. Cladding edging to enclose sides. Edging to match cladding finish	
Existing Grills refurbished Remove existing artwork additions to existing grills. Then existing grills to be galvanised and reinstated	
Existing Railing refurbished Existing red railing above brickwork at base to be galvanised and reinstated	
New Grey metal cladding New dark grey flat faced Aluminium cladding (RAL 7012) or equal approved to base of existing staircore.	
New light Grey metal cladding New light grey flat faced Aluminium cladding metal cladding (RAL 7035) or equal approved to existing staircore up to roof level.	
New Louvres Light Grey Louvres in existing window openings to match new light grey metal cladding (RAL 7035).	
New Handrail New galvanised handrail to be installed 200mm high on top of existing parapet.	

KIRKBY MSCP 551

ARCHITECTURAL EMPORIUM Ltd
EMAIL: mail@architectural-emporium.co.uk
WEB: www.architectural-emporium.co.uk
ADDRESS: 87 Kempston Street, Liverpool, L3 8HE
PHONE: +44 (0)151 565 0000

01258

North Point

KEY MAP

Rev A : First Issue

FOR: PLANNING

CHECKED BY: LC | DRAWN BY: XA

SCALE: 1:100 / 1:200

PAPER SIZE: A1 / A3

JOB: KIRKBY MSCP 551

2.201_Rev A

FIRST ISSUE: 17.04.23

PROPOSED ELEVATIONS - 01