


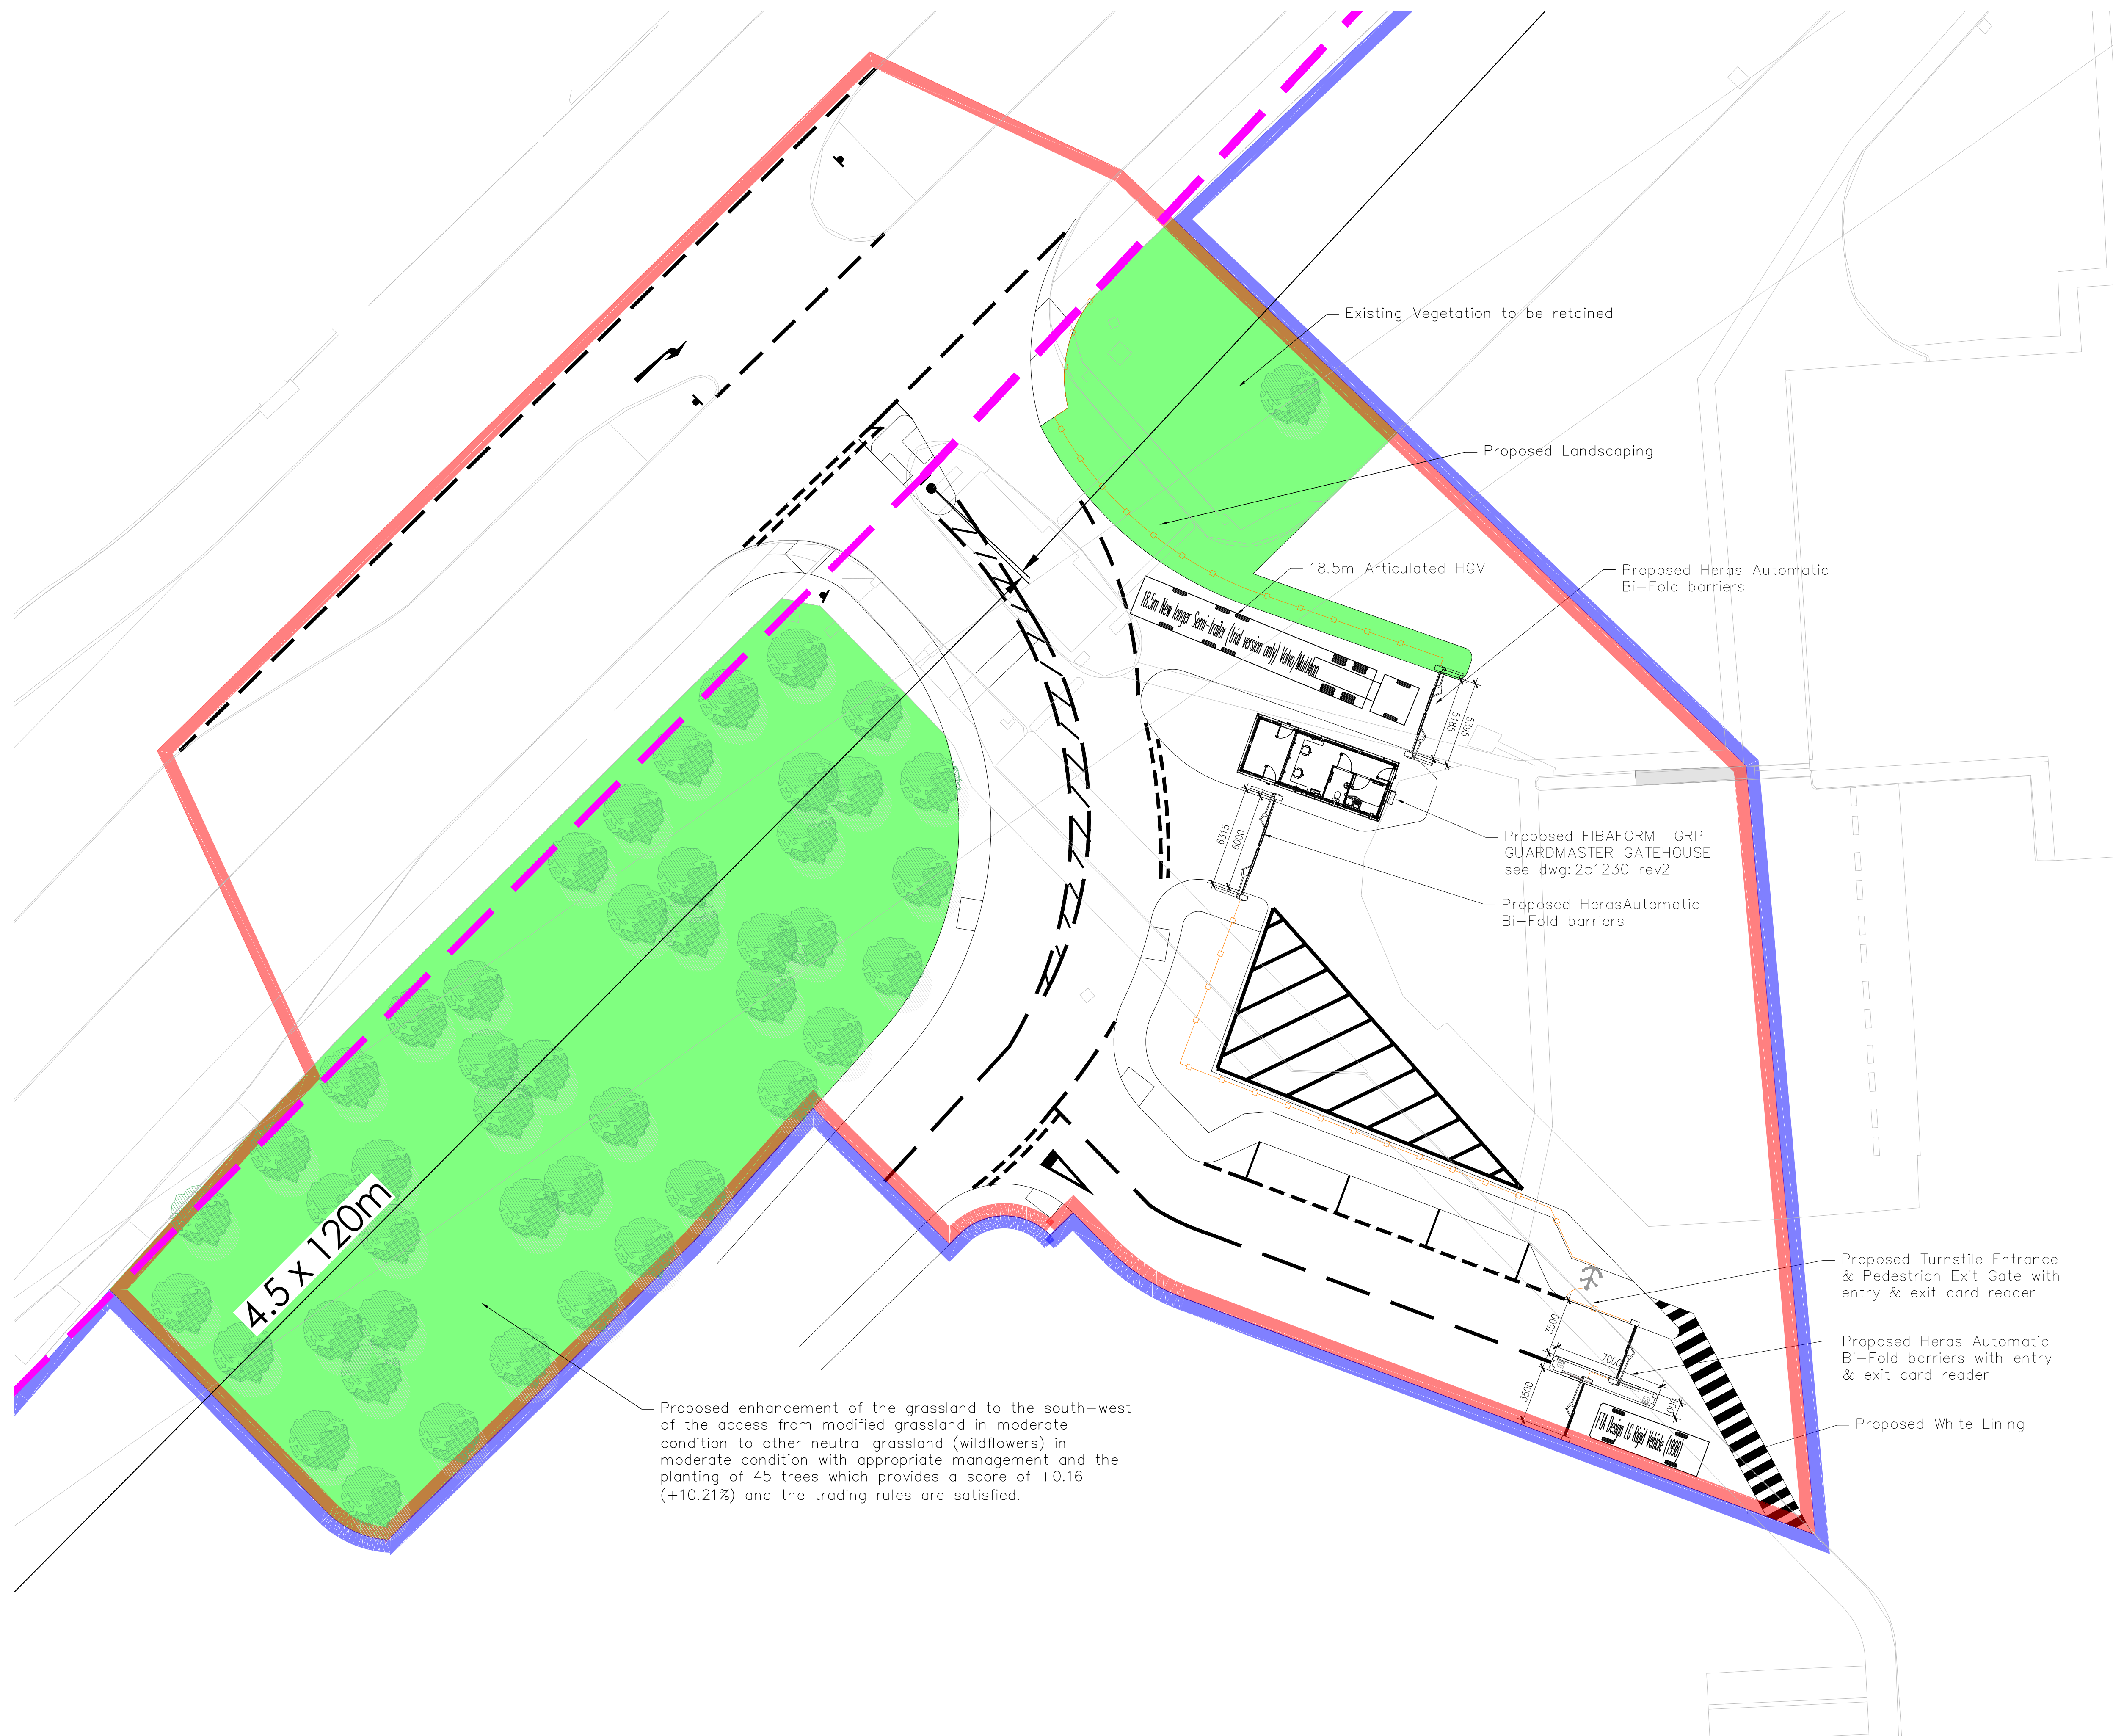


COPYRIGHT RESERVED

Notes

Boundaries Key

 Planning Red Line
 Area = 5968.92m²

 Blue Line

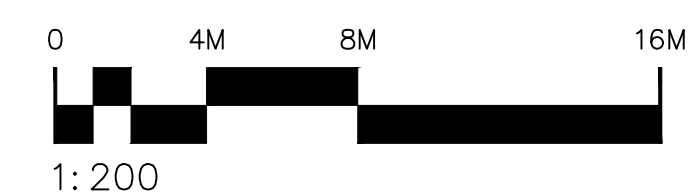

Revisions

Rev	Date	Description
A	Jun 25	Red Line Amended
B	NOV 25	RED/BLUE LINE UPDATED
C	NOV 25	PEDESTRIAN ISLAND SPACE AMENDED TO ALLOW FOR RIGHT TURN
D	MAR 26	ENTRANCE PROPOSAL REVISED TO JPG DRAWING & RED LINE ALTERED TO SUIT
E	APR 26	ENTRANCE PROPOSAL FINALIZED FOR PLANNING
F	JUN 26	PROPOSED GATEHOUSE UPDATED
G	SEP 26	DRAWING UPDATED WITH LATEST JPG PROPOSALS, VISIBILITY SPLAYS & PROPOSED LANDSCAPING

BUILDING MANAGEMENT SERVICES LTD

Huddersfield Road
Elland, West Yorkshire
HX5 9BW
TELEPHONE : ELLAND (01422) 371616
FAX No : (01422) 376717
email : mail@bmselland.com

Building Management Services

Client

C . D . P . LTD

Project

Land at Saputo Ltd,
Revised Entrance Proposals
Kirkby, Liverpool

Sheet

New Entrance Proposal

Drawn	A J Baker	Date	03.06.25
Scale	1:200 @ A1	Size	A1 Sheet
Status	Scheme		
Drawing No.	M3288-101-1	Revision	Rev G