

Northpoint:

Rev	Date	Amendment	By	Chk
A	01.05.2024	Shingle vent & additional AOV added.	MR	ST
B	05.04.2024	Scale line added.	MR	ST
C	22.05.2024	Revision 1 updated to indicate painted pointed fence door head shut.	MR	ST

Notes:

Materials Key


- Light coloured render to match existing.
- Glazed door to match existing.
- New AOV Window / Roof window (Velux or similar approved).
- New AOV door to match existing.
- New window to match existing.
- Infill wall to match existing adjacent.
- New mild steel balustrade.
- Stone parapet capping.
- Photovoltaic Panels (potential zone indicated).
- Look-a-like Lead (single ply membrane) with standing seams.

NB: Existing windows to be retained & repaired / replaced as existing where required.

SG - Safety Glazing

Obscured Glazing

Potential Photovoltaic Panel Zone

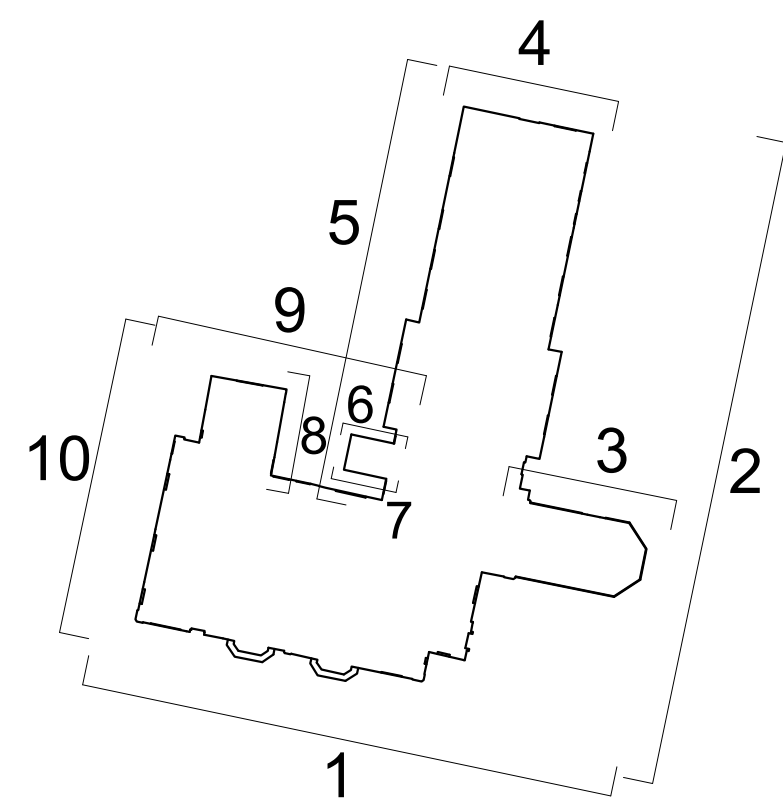


Elevation Key - NTS




ELEVATION 1




ELEVATION 2

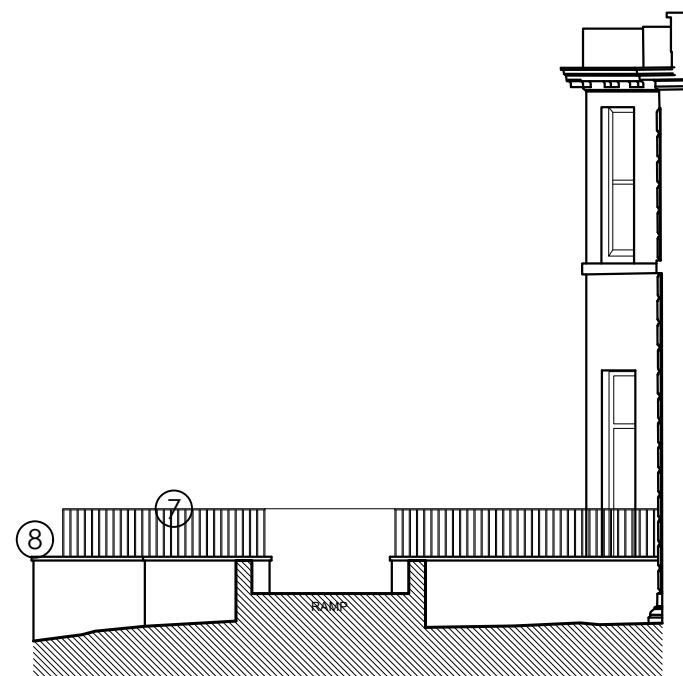


ELEVATION 3

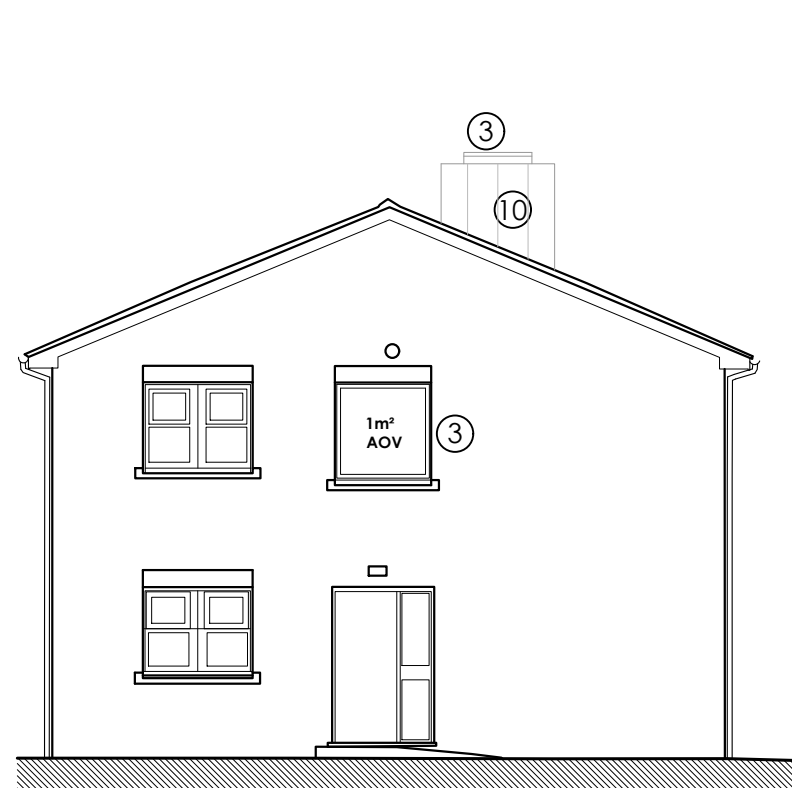


ELEVATION 4

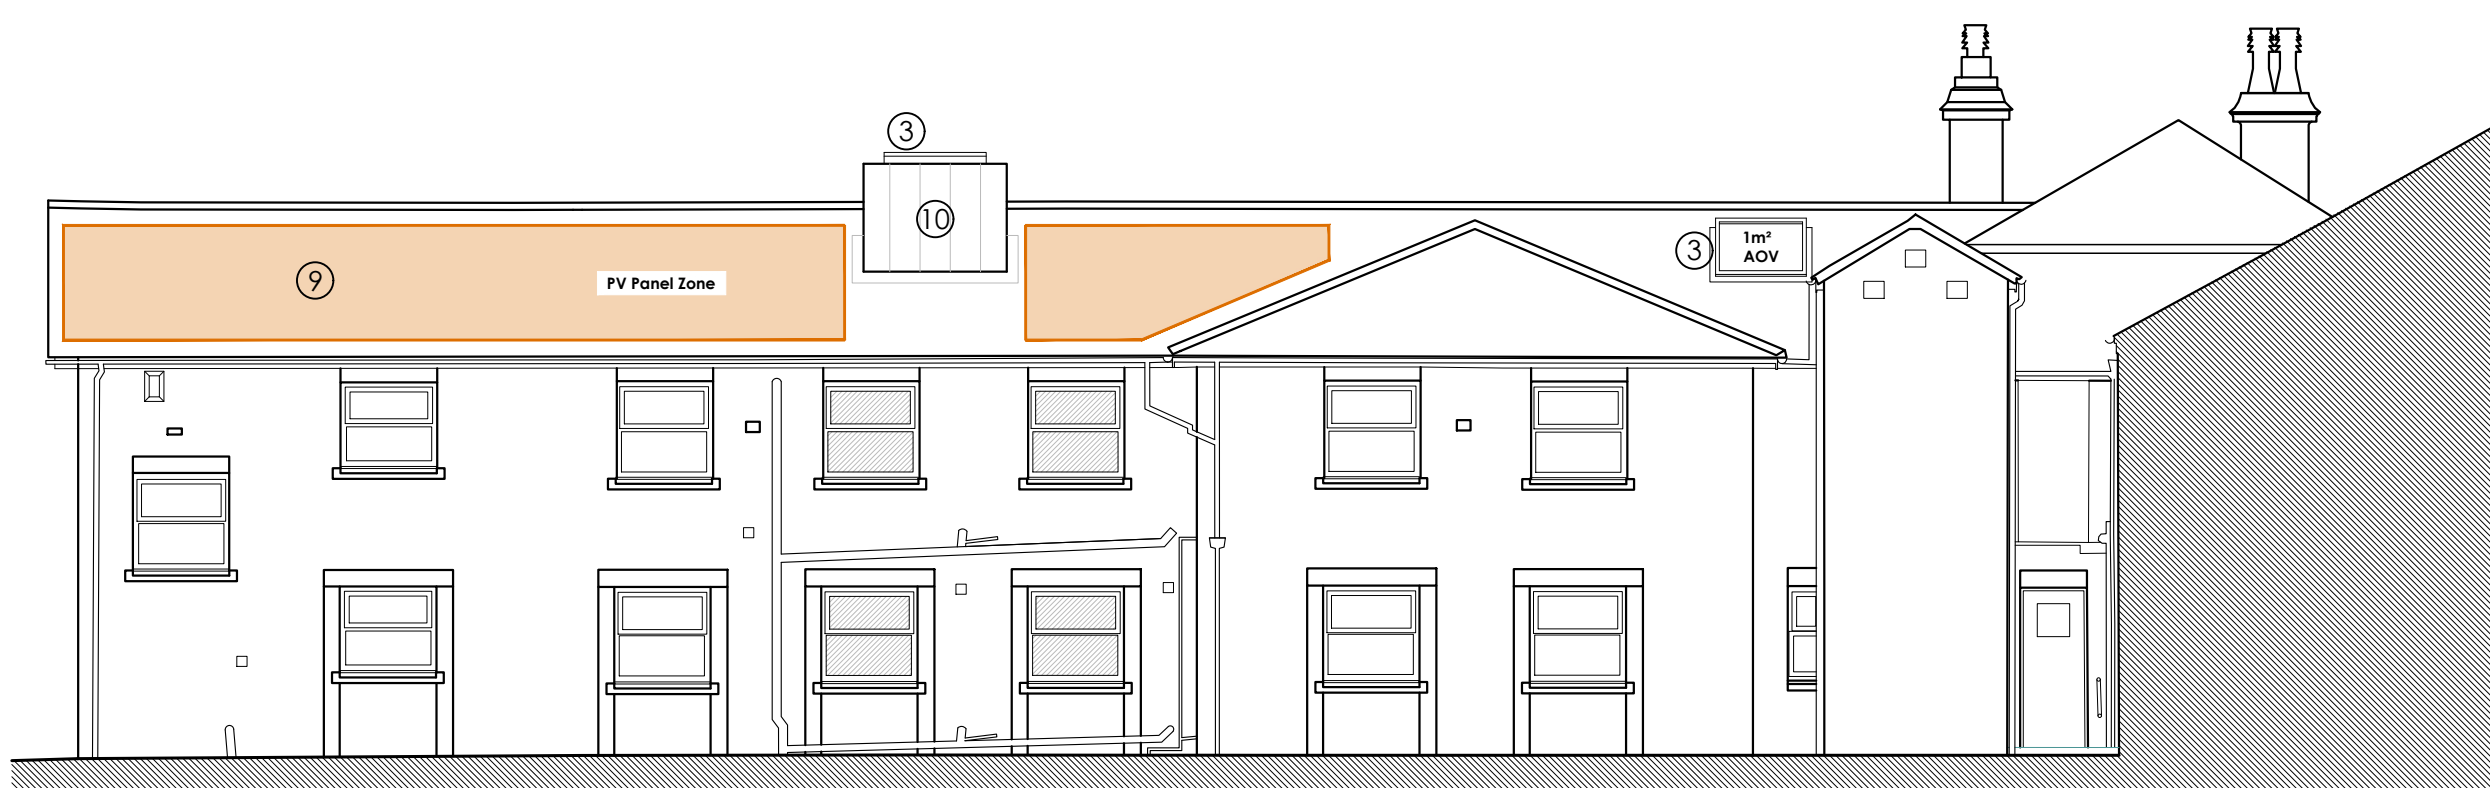


ELEVATION 5

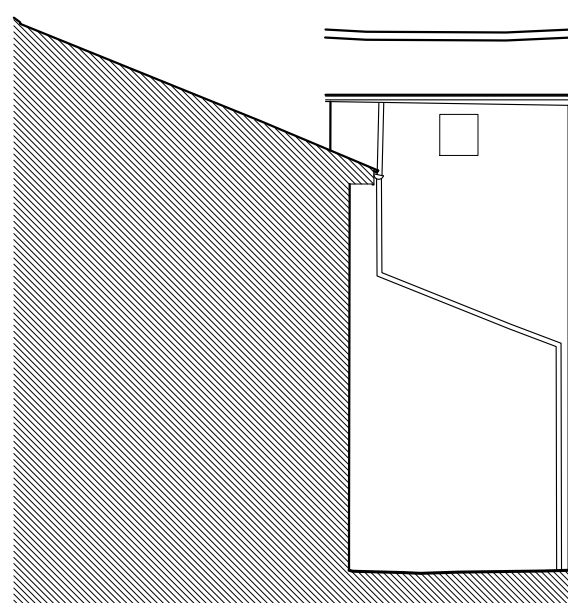


ELEVATION 6

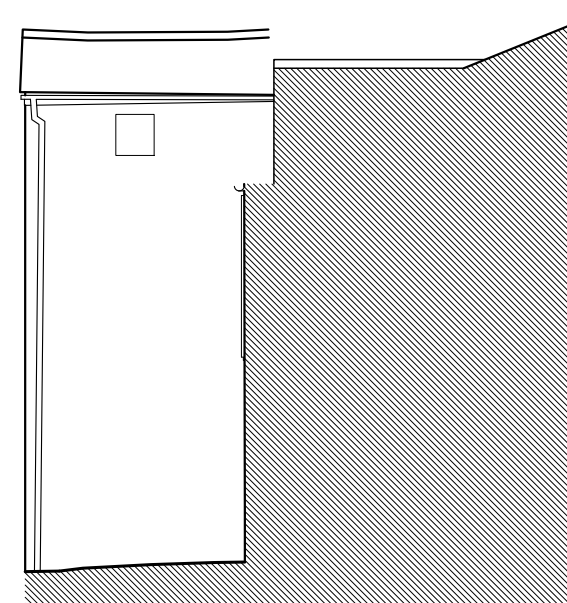

ELEVATION 7

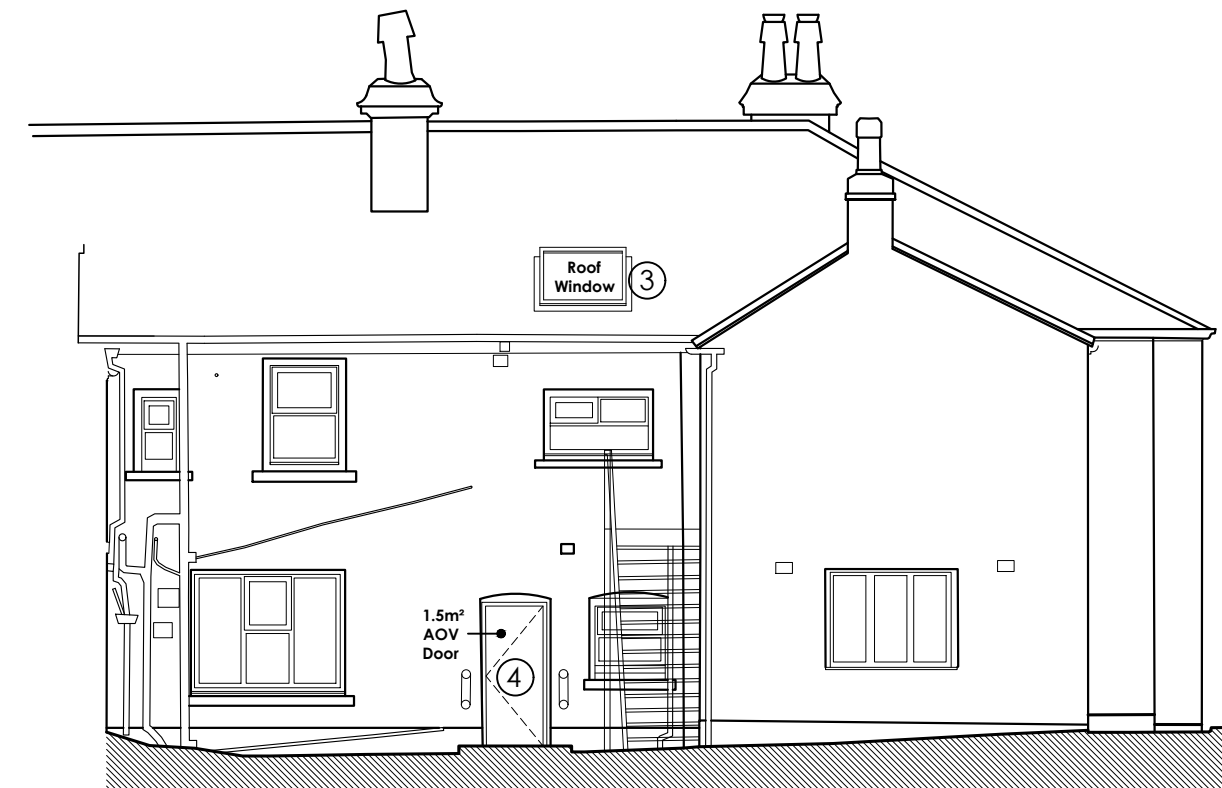


ELEVATION 8

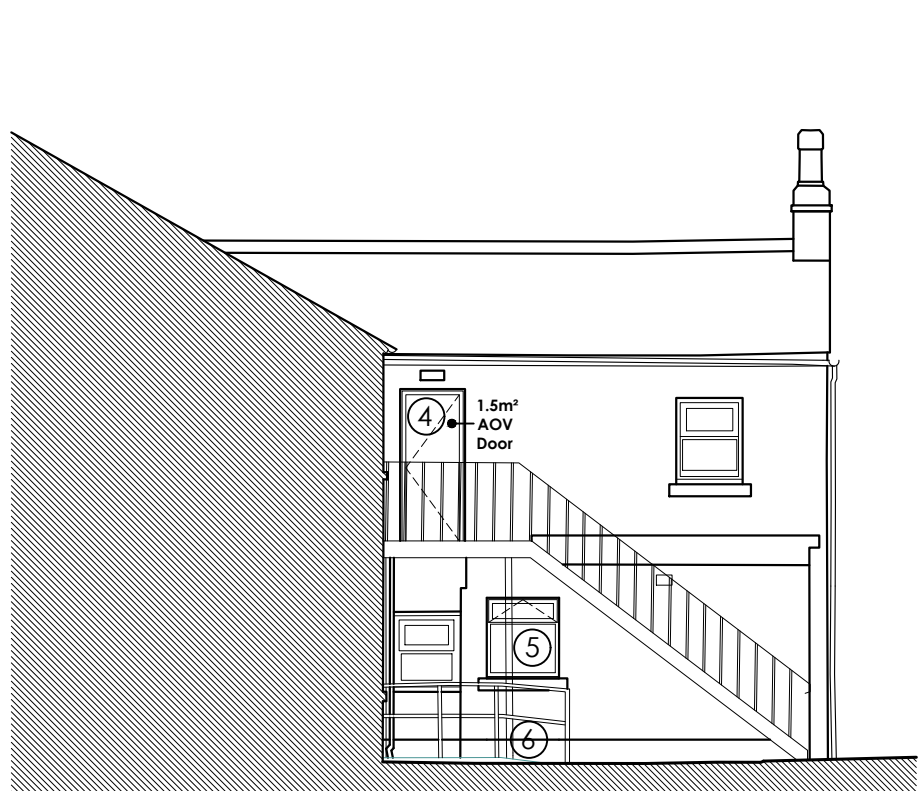

ELEVATION 9



ELEVATION 10

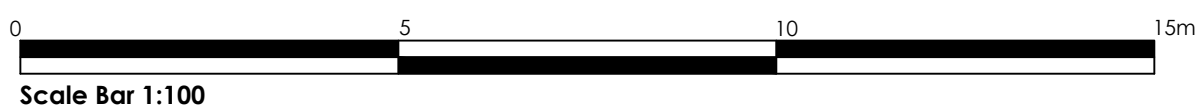


den
architecture

8 Wharf Street, Leeds, LS2 7EQ
23 Hanover Square, London, W1S 1JB

T: 0844 844 0070
F: 0844 844 0071

info@den.uk.com
www.den.uk.com

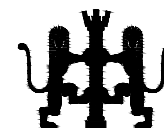

Project:
St. Helena's Residential Care Home,
Roby Road, Huyton, Liverpool, L36 4HE

Client:
Jagger, Jones & Muzzlewhite LLP

Title:

Proposed Elevations

Date	Scale	Size	Drawn	Checked
February 2024	1/100	A0	MR	ST
Project No.	Drawn No.	Rev.	Status	
3423	4000	C	Planning	

Den Architecture Ltd, 2016. All rights reserved.