


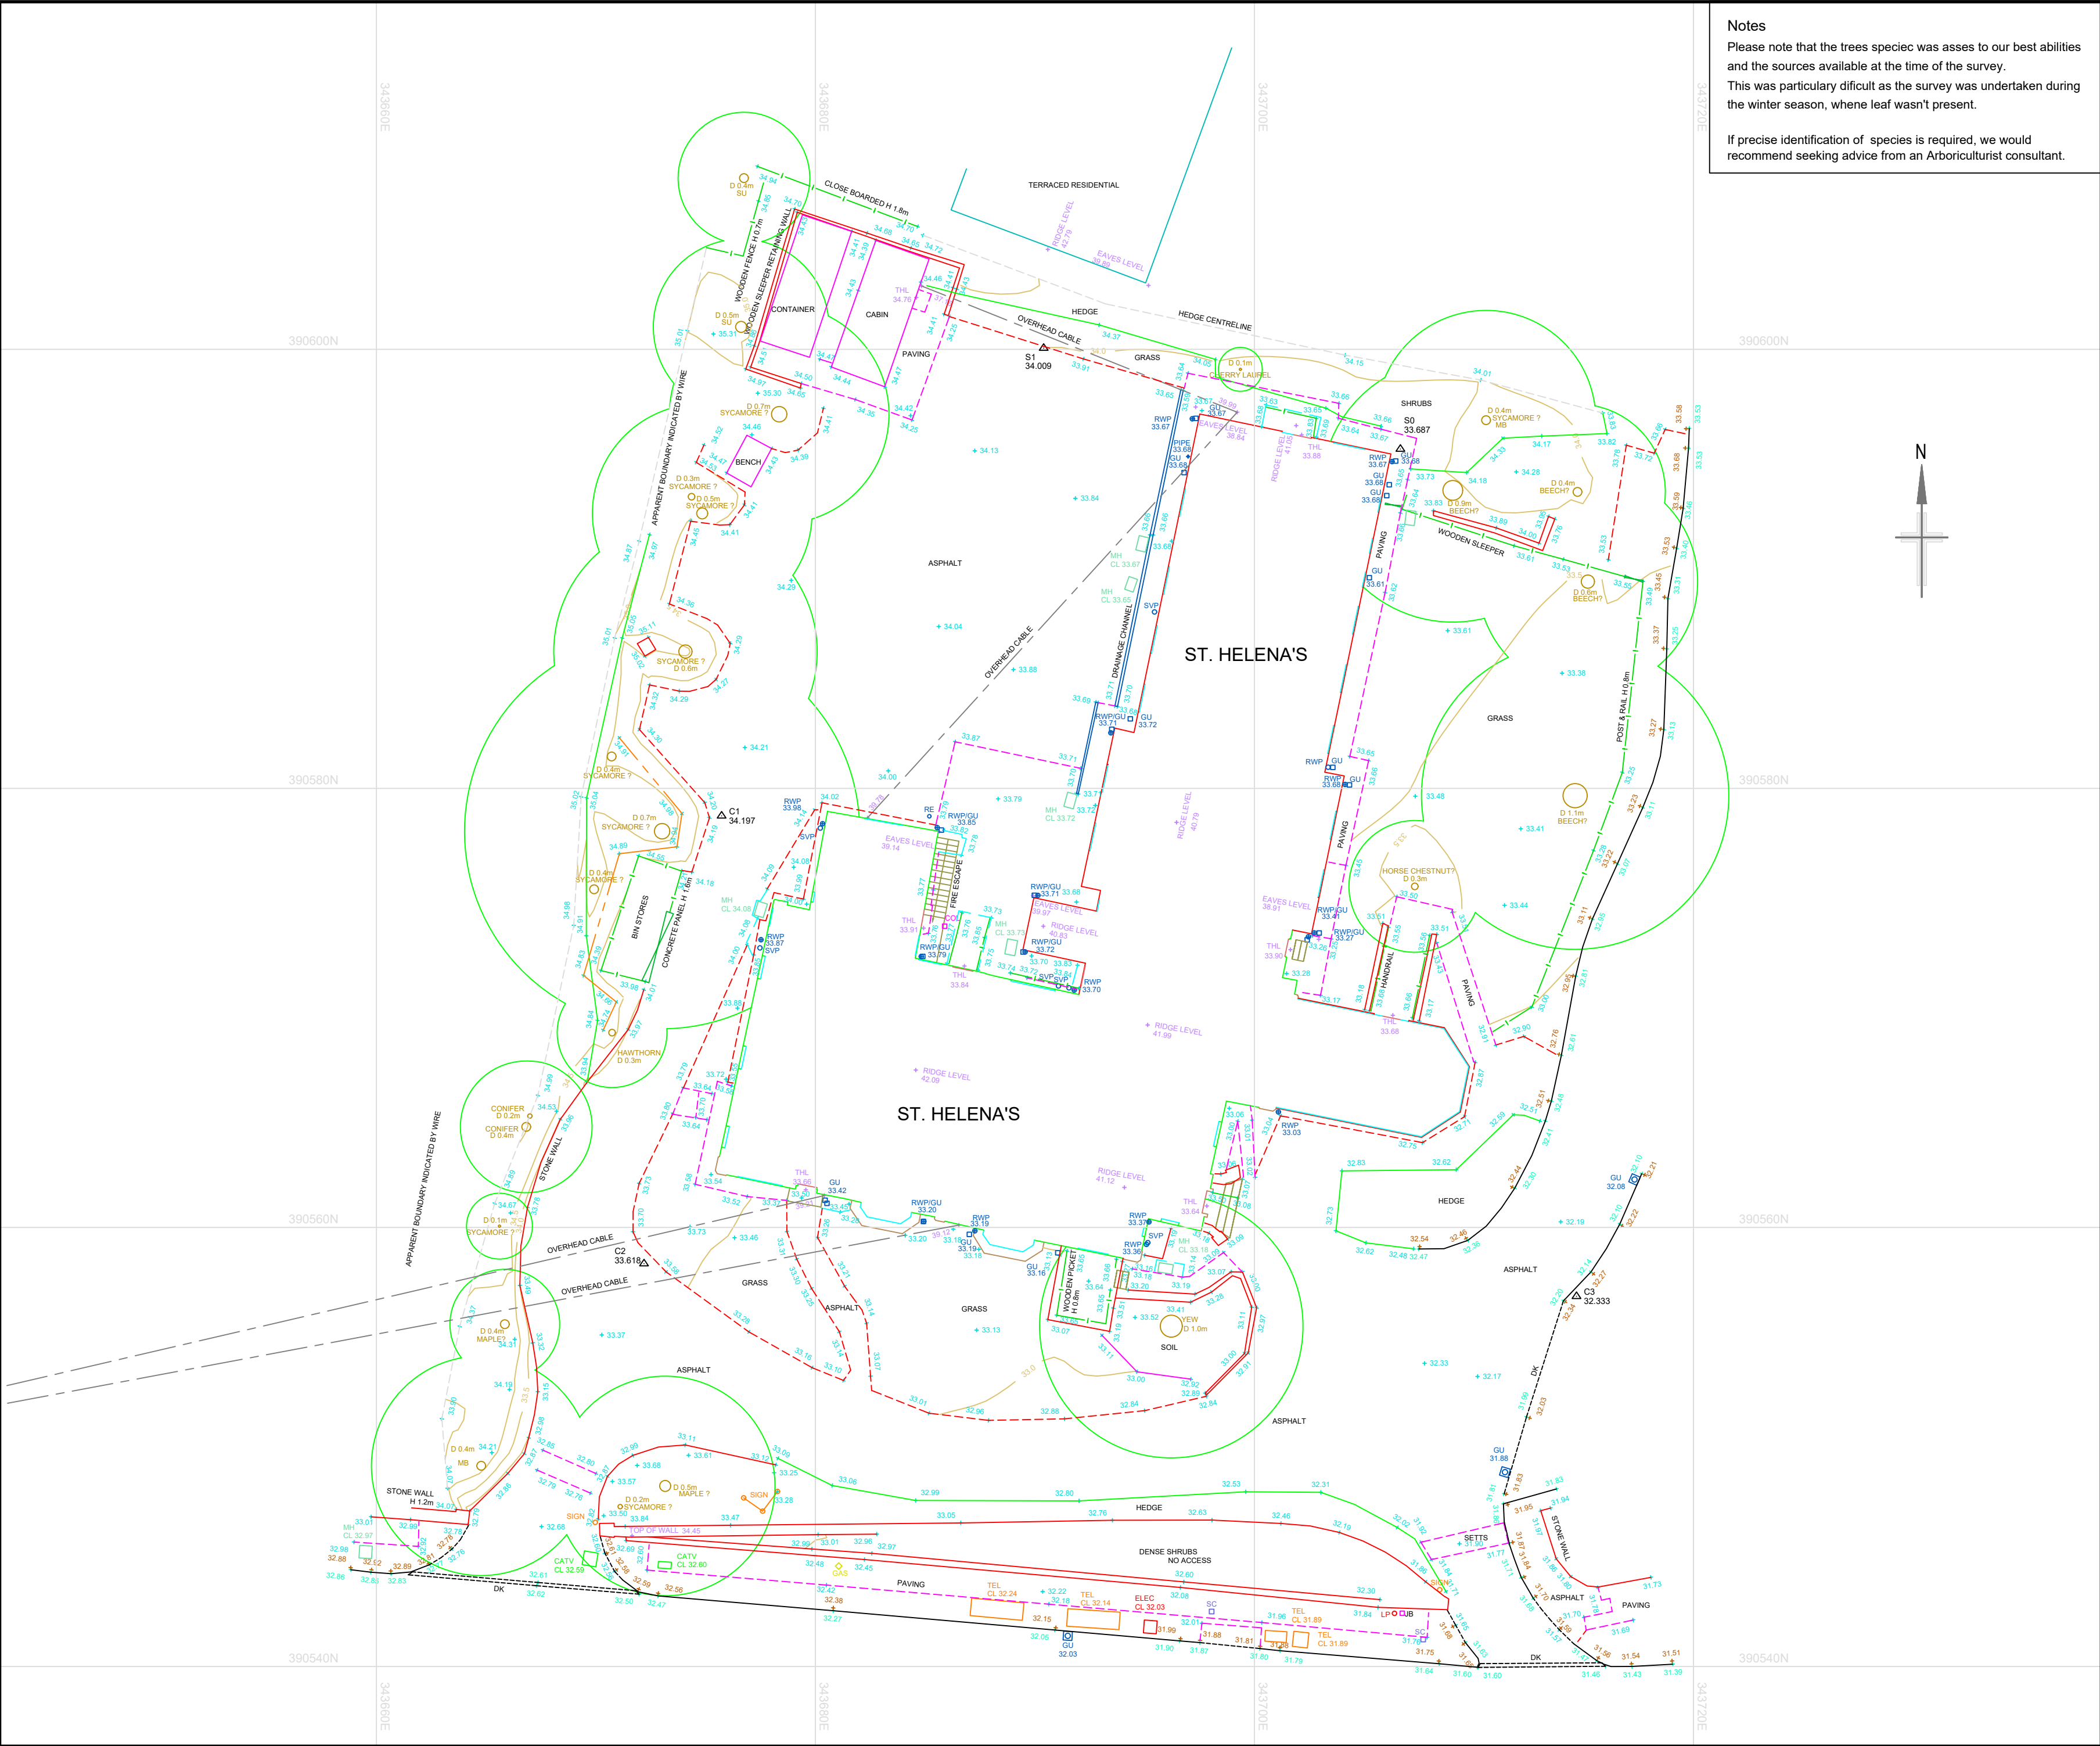

Notes
Please note that the trees speciec was asses to our best abilities and the sources available at the time of the survey.
This was particularly difficult as the survey was undertaken during the winter season, where leaf wasn't present.

If precise identification of species is required, we would recommend seeking advice from an Arboriculturist consultant.

Notes
This drawing and the information contained therein is Issued in confidence and is the copyright of Met Geo Environmental Limited. Disclosure of this information to Third Parties and unauthorised copying or replication of this data without approval is forbidden.

Identification of tree species should be confirmed by a specialist. Deciduous trees unable to be identified due to no leaves being present at time of survey.

Grid : OS National Grid.
Using the OS GPS Network and applying OSTN15 transformation and then removing the scale factor for true distances with a one-step transformation centred on S1

Datum : OS Level Datum.
Using the OS GPS Network and applying OSGM15 National Geoid Model to obtain local area corrections.

Station	Easting	Northing	Level
C1	343675.727	390578.749	34.197
C2	343672.192	390558.350	33.618
C3	343714.672	390556.863	32.333
C2A	343664.872	390531.975	32.734
S0	343706.651	390595.457	33.687
S1	343690.399	390600.055	34.009

KEY			
AIR VALVE	AV	JUNCTION BOX	JB
BENCH MARK	BM	KERB OUTLET	KO
BIN	BN	LAMP POST	LP
BOLLARD	BOL	MANHOLE (CIRCULAR)	MH
BORE HOLE	BH	MANHOLE (RECTANGULAR)	MH
BRITISH TELECOM COVER	BT	MANHOLE (TRIANGULAR)	MH
BUS STOP	BUS	MARKER POST	MKR
CABLE TV COVER	CATV	GULLY	GU
CABLE TV SUPPLY	CA	RODDING EYE	RE
COLUMN	COL	SIGN POST	SIGN
DROPPED KERB	DK	TELECOM COVER	TEL
EARTHING POINT	EP	TELEGRAPH POLE	TP
ELECTRICITY COVER	ELEC	THRESHOLD LEVEL	THL
ELECTRICITY POLE	EP	TRAFFIC LIGHT	TL
FIRE HYDRANT	FH	TRIAL PIT	PIT
GAS VALVE	GAS	WASH OUT	WO
GATE	IC	WATER METER	WM
INSPECTION COVER (CIRCULAR)	IC	WATER STOP COCK	SC
INSPECTION COVER (RECTANGULAR)	IR	WATER STOP VALVE	SV
COVER LEVEL	CL	CHAMBER BASE LEVEL	Ch.L
INVERT LEVEL	IL	WATER SURFACE LEVEL	WL
UNABLE TO RAISE	UTR	UNABLE TO MEASURE	UTM
GIRTH OF TREE TRUNK	G	DIAMETER OF TREE TRUNK	D
HEIGHT TO TOP OF TREE CANOPY	H	MULTI BOLE TREE	MB

02	22/02/24	RK	FIRE ESCAPE ADDED	DA
Rev	Date	Drawn	Description	Check

Southgate House
Pontefracrct Road
Stourton
Leeds
West Yorkshire
LS10 1SW

T: +44 [0] 1132 008 900
F: +44 [0] 1132 008 901
E: admin@metgeoenvironmental.com
W: www.metgeoenvironmental.com

Client

Site

Title

TOPOGRAPHICAL SURVEY							
Surveyed				Drawn			
Check				Date			
Scale	1:200			Job No	Sheet Size	A2	Rev
02							
DWG Ref							
Project Number	Origin	Zone	Level	Desc	Type	Role	Sheet
	MET	EXT		TOP		G	001