


	Grasscrete - Refer to Engineers drawings for details
	Road / Footpath to Adoptable Standard - Refer to Engineers drawings for details
	Marshall's Pennant Grey Tegula Block Paving (or similar approved)
	Private Driveways / Parking Bays (Natural/Charcoal Marshall's Keyblock)
	Private Driveways / Parking Bays (Marshall's Bracken Natural Keyblock to Engineers Specification)
	Private Driveways / Parking Bays (Marshall's Bracken/Bridle Natural Keyblock to Engineers Specification)
	Substation (Black Bitmac to Engineers Specification)
	POS Footpath (Black Bitmac to Engineers Specification)
	Private Pavements (450 x 450mm grey concrete flags. Small margin areas to front & rear gardens between footpath & houses to be standard gravel margins)

Possible future
adopted
road to adjoining
development

No dimensions are to be measured from this drawing.

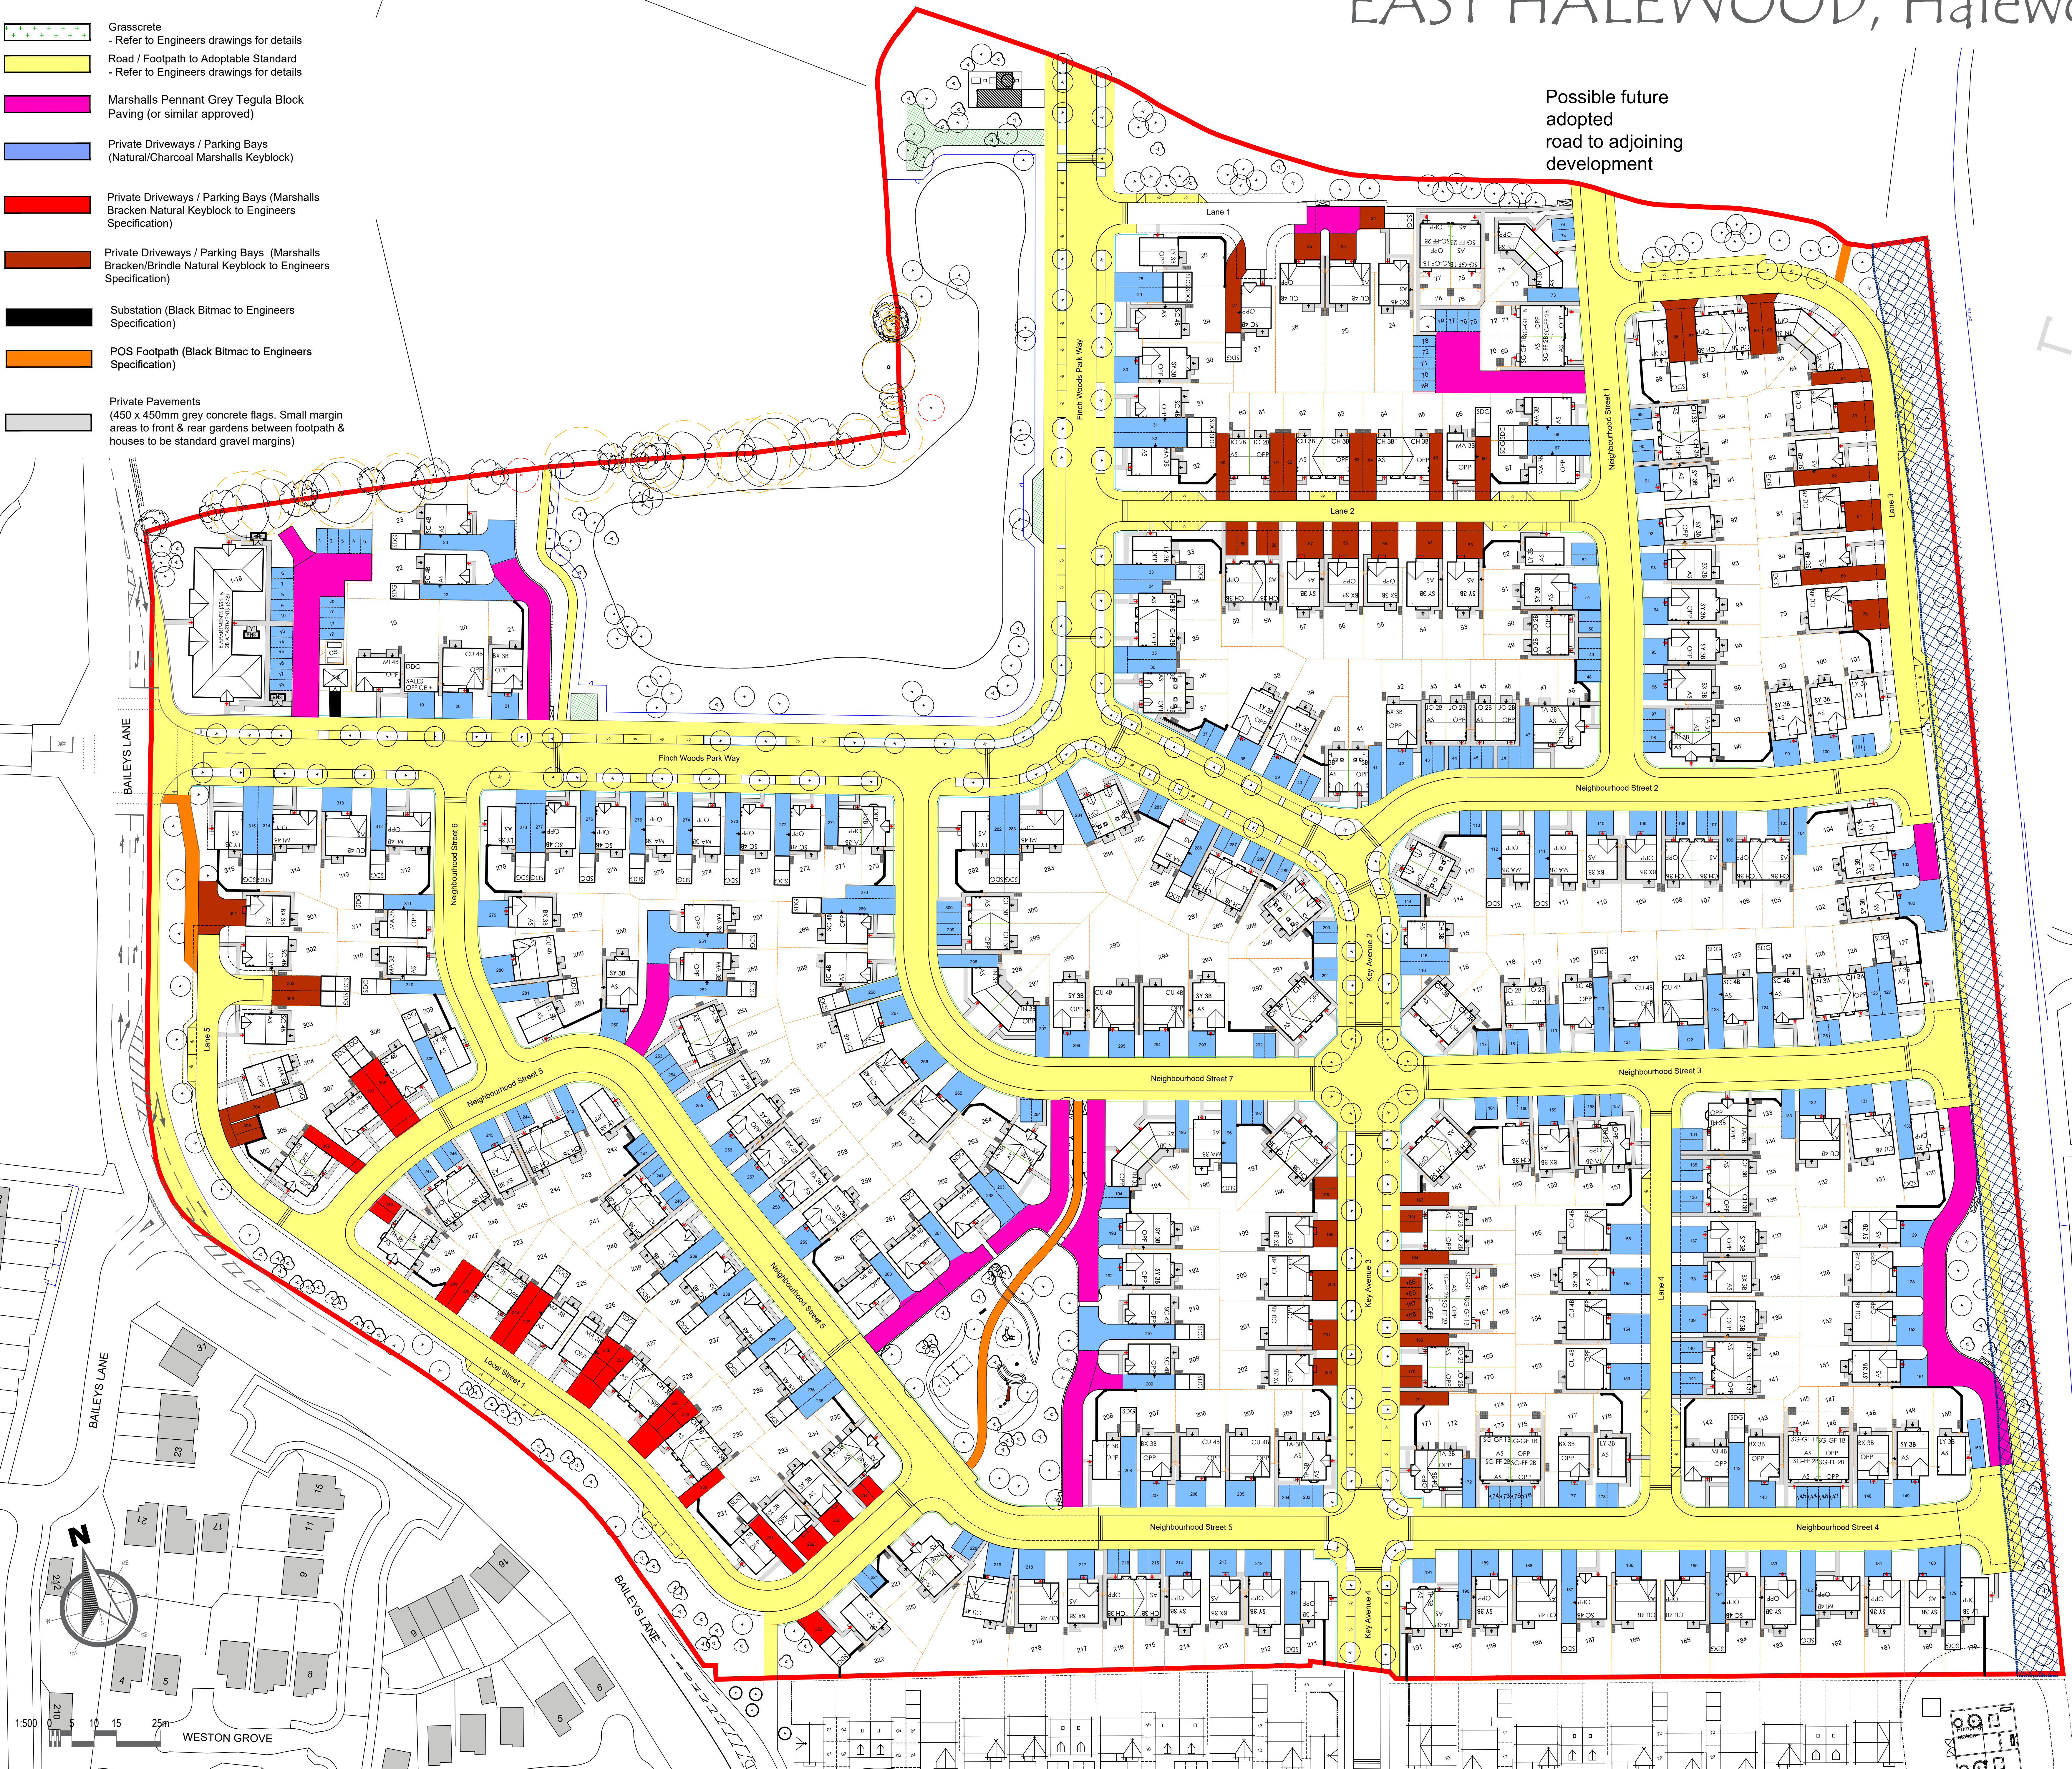

06/03/22	09	Apartment 605 now relocated to parking area	
06/03/22	09	George for pite 20 and 29 changed to double garage from sole garage, Lanes 3 and 5 and local street 1. Traffic calming measures removed following highway works. 1.2m railing added around levels. Cross over added to access to grassed parking area	
06/03/22	09	Soave Governor proposed to change gas and meter box locations (to match existing locations)	
16/06/22	09	Reserve for road updated	
27/07/22	09	Labelled layout updated following local comments	
16/06/22	09	Substation site updated. Tunneling head added into Apartment parking court to allow fire access and parking spaces re-numbered. Sewer configuration amended to match engineering drawings	
04/12/22	09	Revised plans from private driveway development	
23/02/23	09	Abandonable turn lane	
01/01/23	09	Finalised design for Natural/Charcoal/Marshall/Pink/Phoenix/Kay, Marshall/Charcoal/Natural/Kay & Marshall/Black/Silence/Phoenix. All small parts to be removed to boxes removed	
09/12/23	09	Shed drawings updated and detached designers changed to Jeyren	
01/01/24	09	Amendment	Chak

Bellway

(North West Division)

(a member of Bellway Plc Group of Companies)

Bellway Homes Ltd
2 Alderman Road, Liverpool
Merseyside, L24 9LR
Tel: 0151 4862500

Hard Surfacing Layout

Halewood Oaks
East Halewood

500 @A0	Date 29.09.21	Drawn IG	Checked
Drawing No. H/NW/HQ/HS/01			Revision

specifications, materials and workmanship to be in accordance with current NHBC Building Regulations. Main drainage to comply with Sewers for Adoption current edition. Highways to be in accordance with Local Authority specification. Do not scale in this drawing. All dimensions to be verified with the drawing office.