


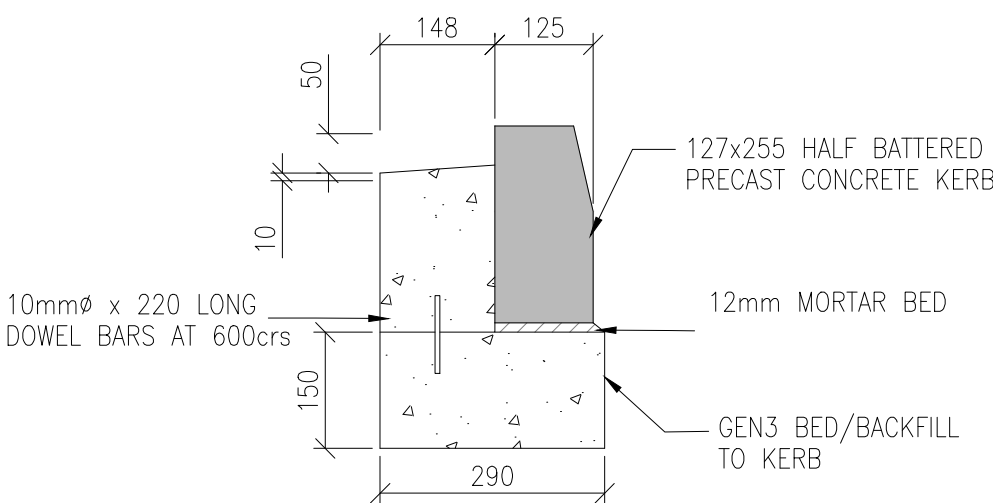


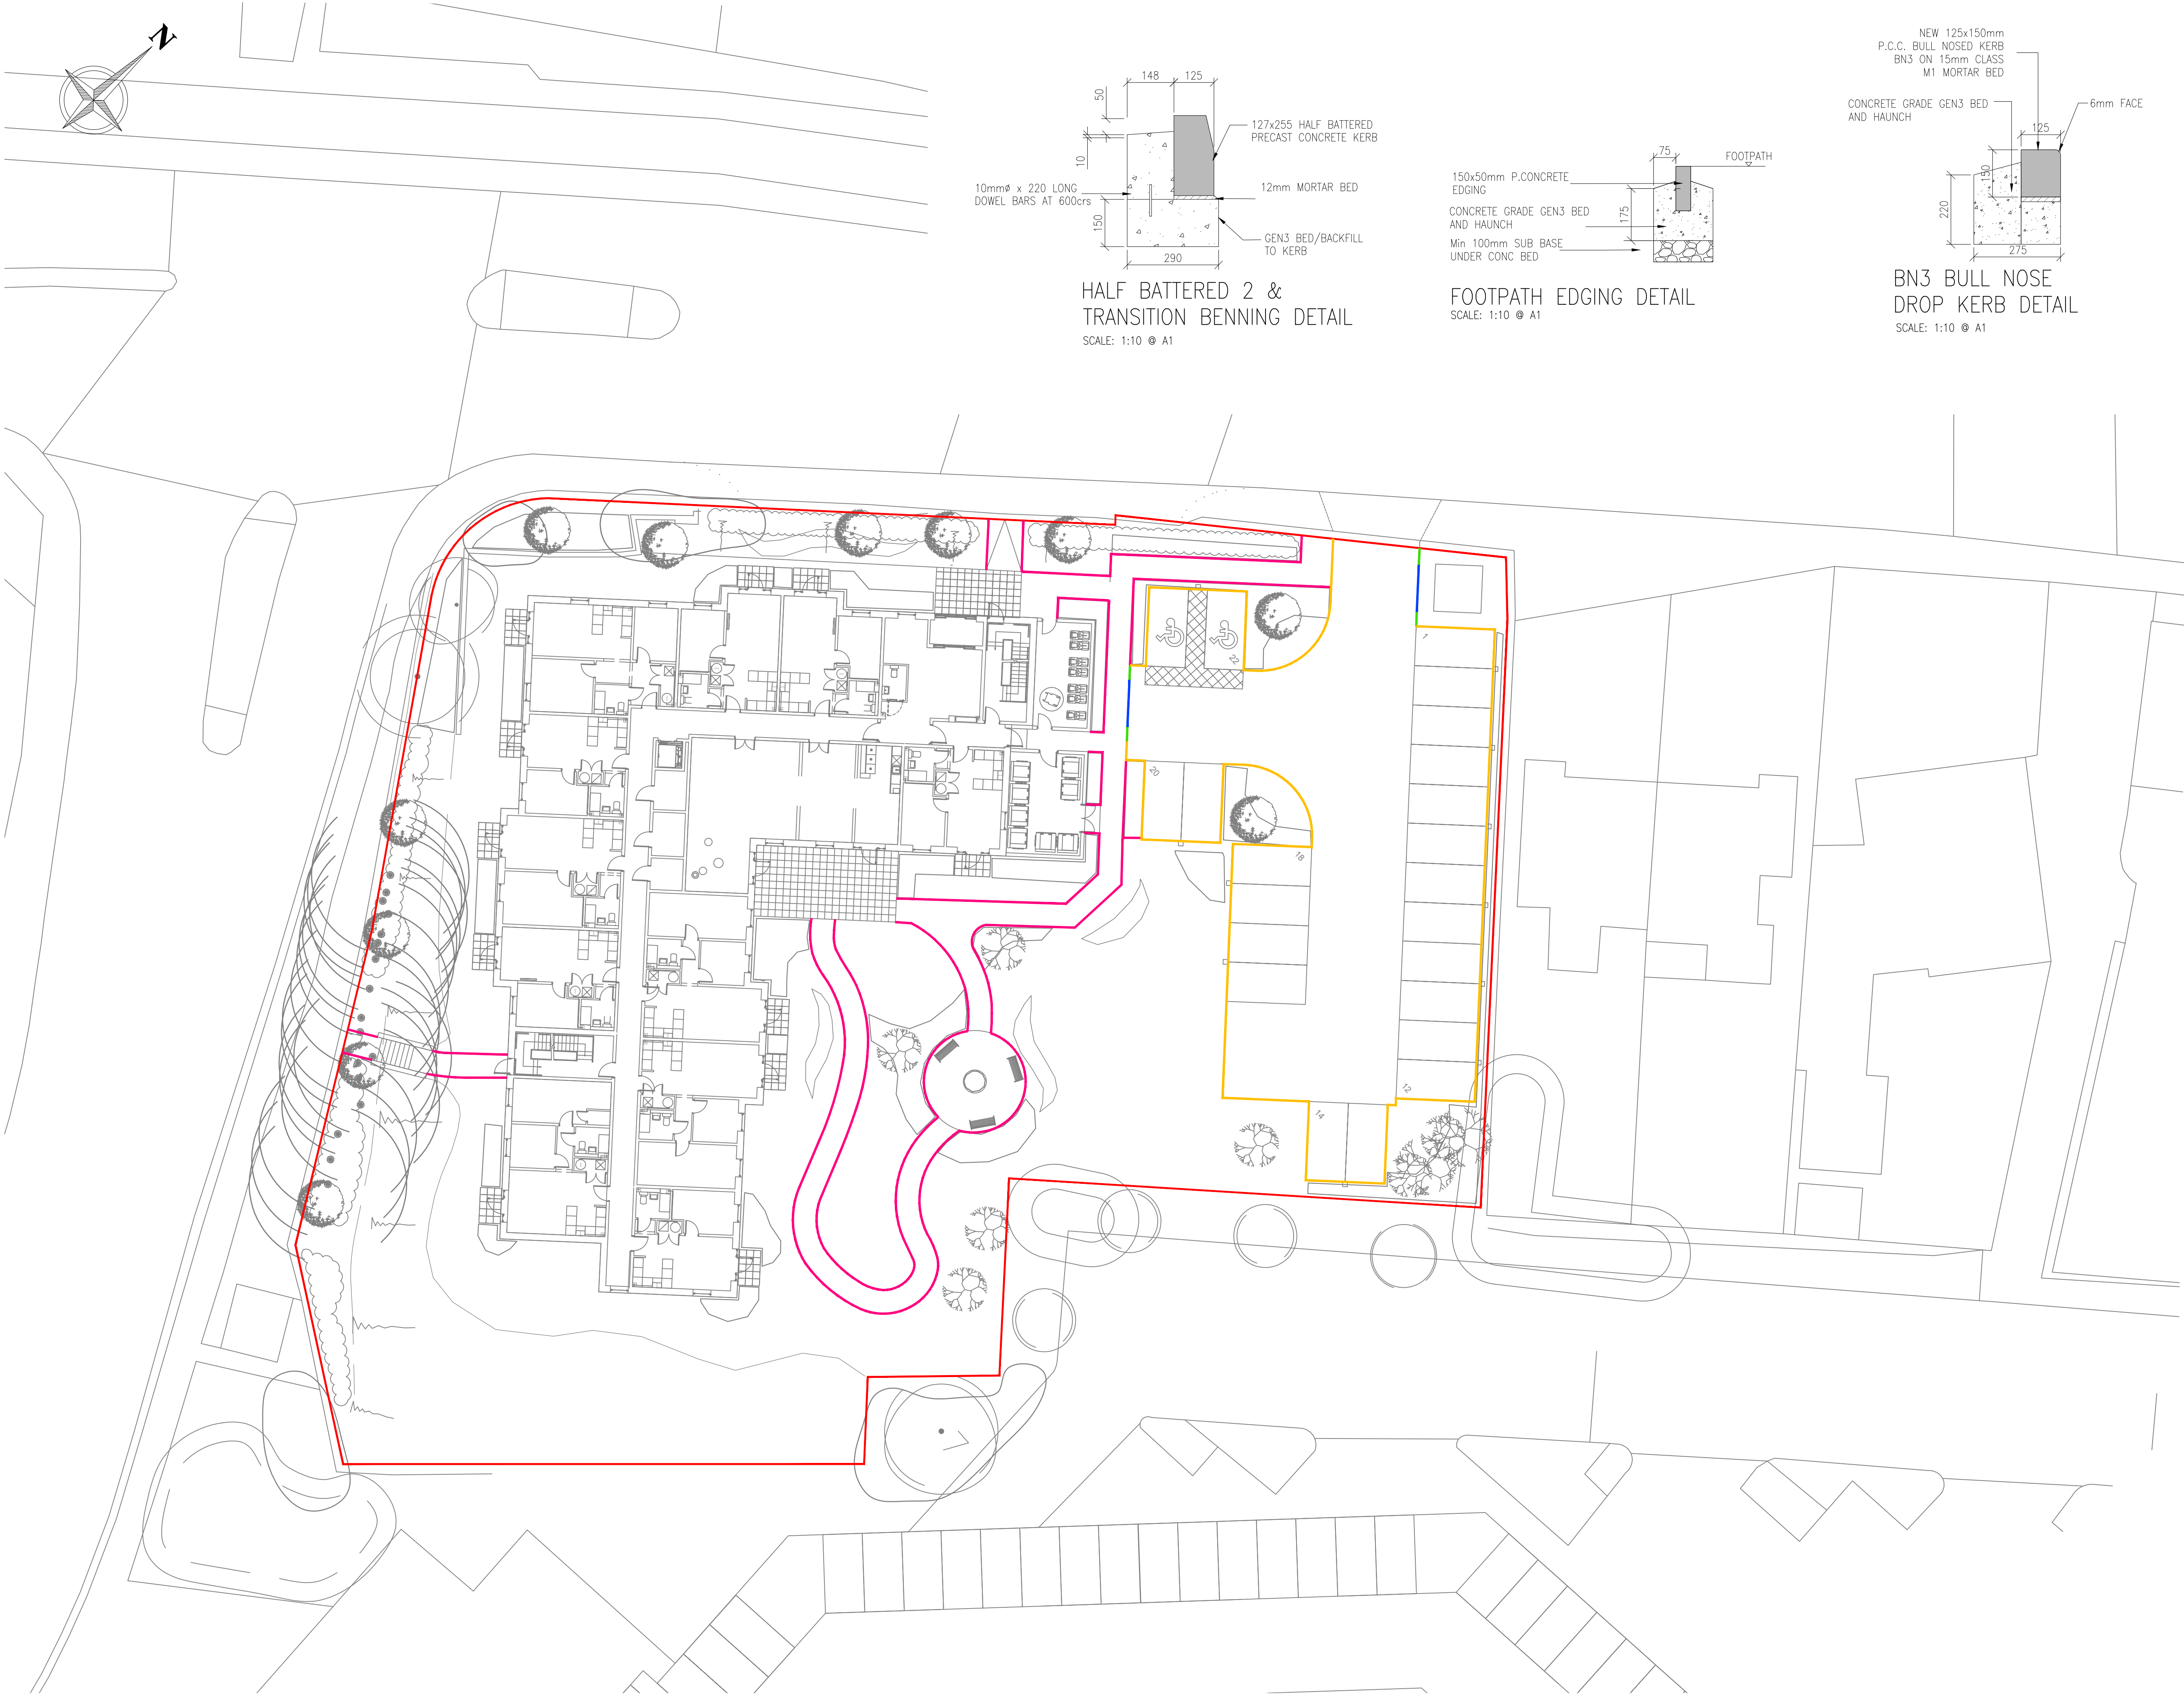

HALF BATTERED 2 &
TRANSITION BENNING DETAIL
SCALE: 1:10 @ A1

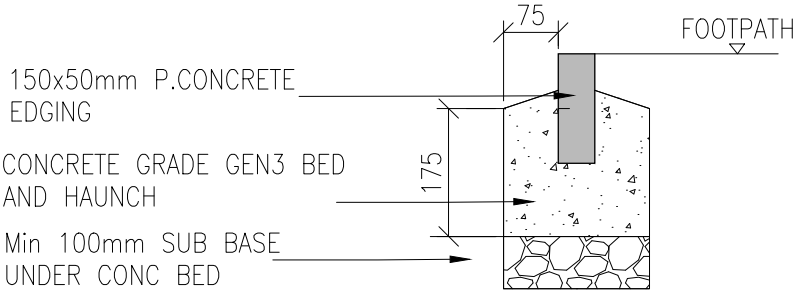

FOOTPATH EDGING DETAIL
SCALE: 1:10 @ A1

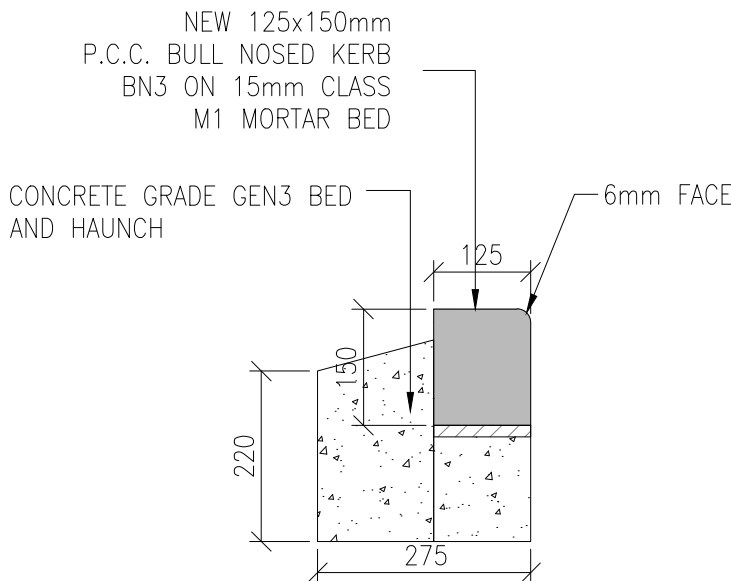


BN3 BULL NOSE
DROP KERB DETAIL
SCALE: 1:10 @ A1

- NOTES:-
1. All dimensions must be checked on site and not scaled from this drawing.
 2. The Contractor shall make a survey of the site and shall be responsible for obtaining all dimensions and levels necessary for the proper fabrication of the structure as indicated.
 3. All levels shown on this drawing are relative to Agreed Datum
 4. This drawing is to be read in conjunction with 29652/100 Series Drawings.
 5. All existing invert levels are to be confirmed by contractor prior to construction. Connection subject to approval.
- Denotes Site Boundary
- Denotes Proposed HB Kerb
- Denotes Proposed Edging Kerb
- Denotes Proposed Transition Kerb
- Denotes Proposed Drop Kerb

Rev	Date	Description	WP	WP
A	03/02/23	ISSUED FOR APPROVAL	DR	CH

© copyright

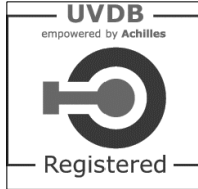

CONSULTING ENGINEERS
PROJECT MANAGEMENT

2 Hallam Road
Priory Park East
HULL HU4 7DY
United Kingdom

Telephone(+44) 01482 627963
Fax (+44) 01482 641736
Email info@ggpconsult.co.uk

Client **McCARTHY STONE**
Life, well lived

Job Title
Huyton Lane,
Huyton,
Liverpool

Drawing Title
Kerbing Layout

Status APPROVAL

Scale 1:200 @ A1 Date Dec' 22

Drawn By W. Brown Checked W.B Approved J.H.C

Dwg. No. 29652 / 103 Rev A

NOT FOR CONSTRUCTION