



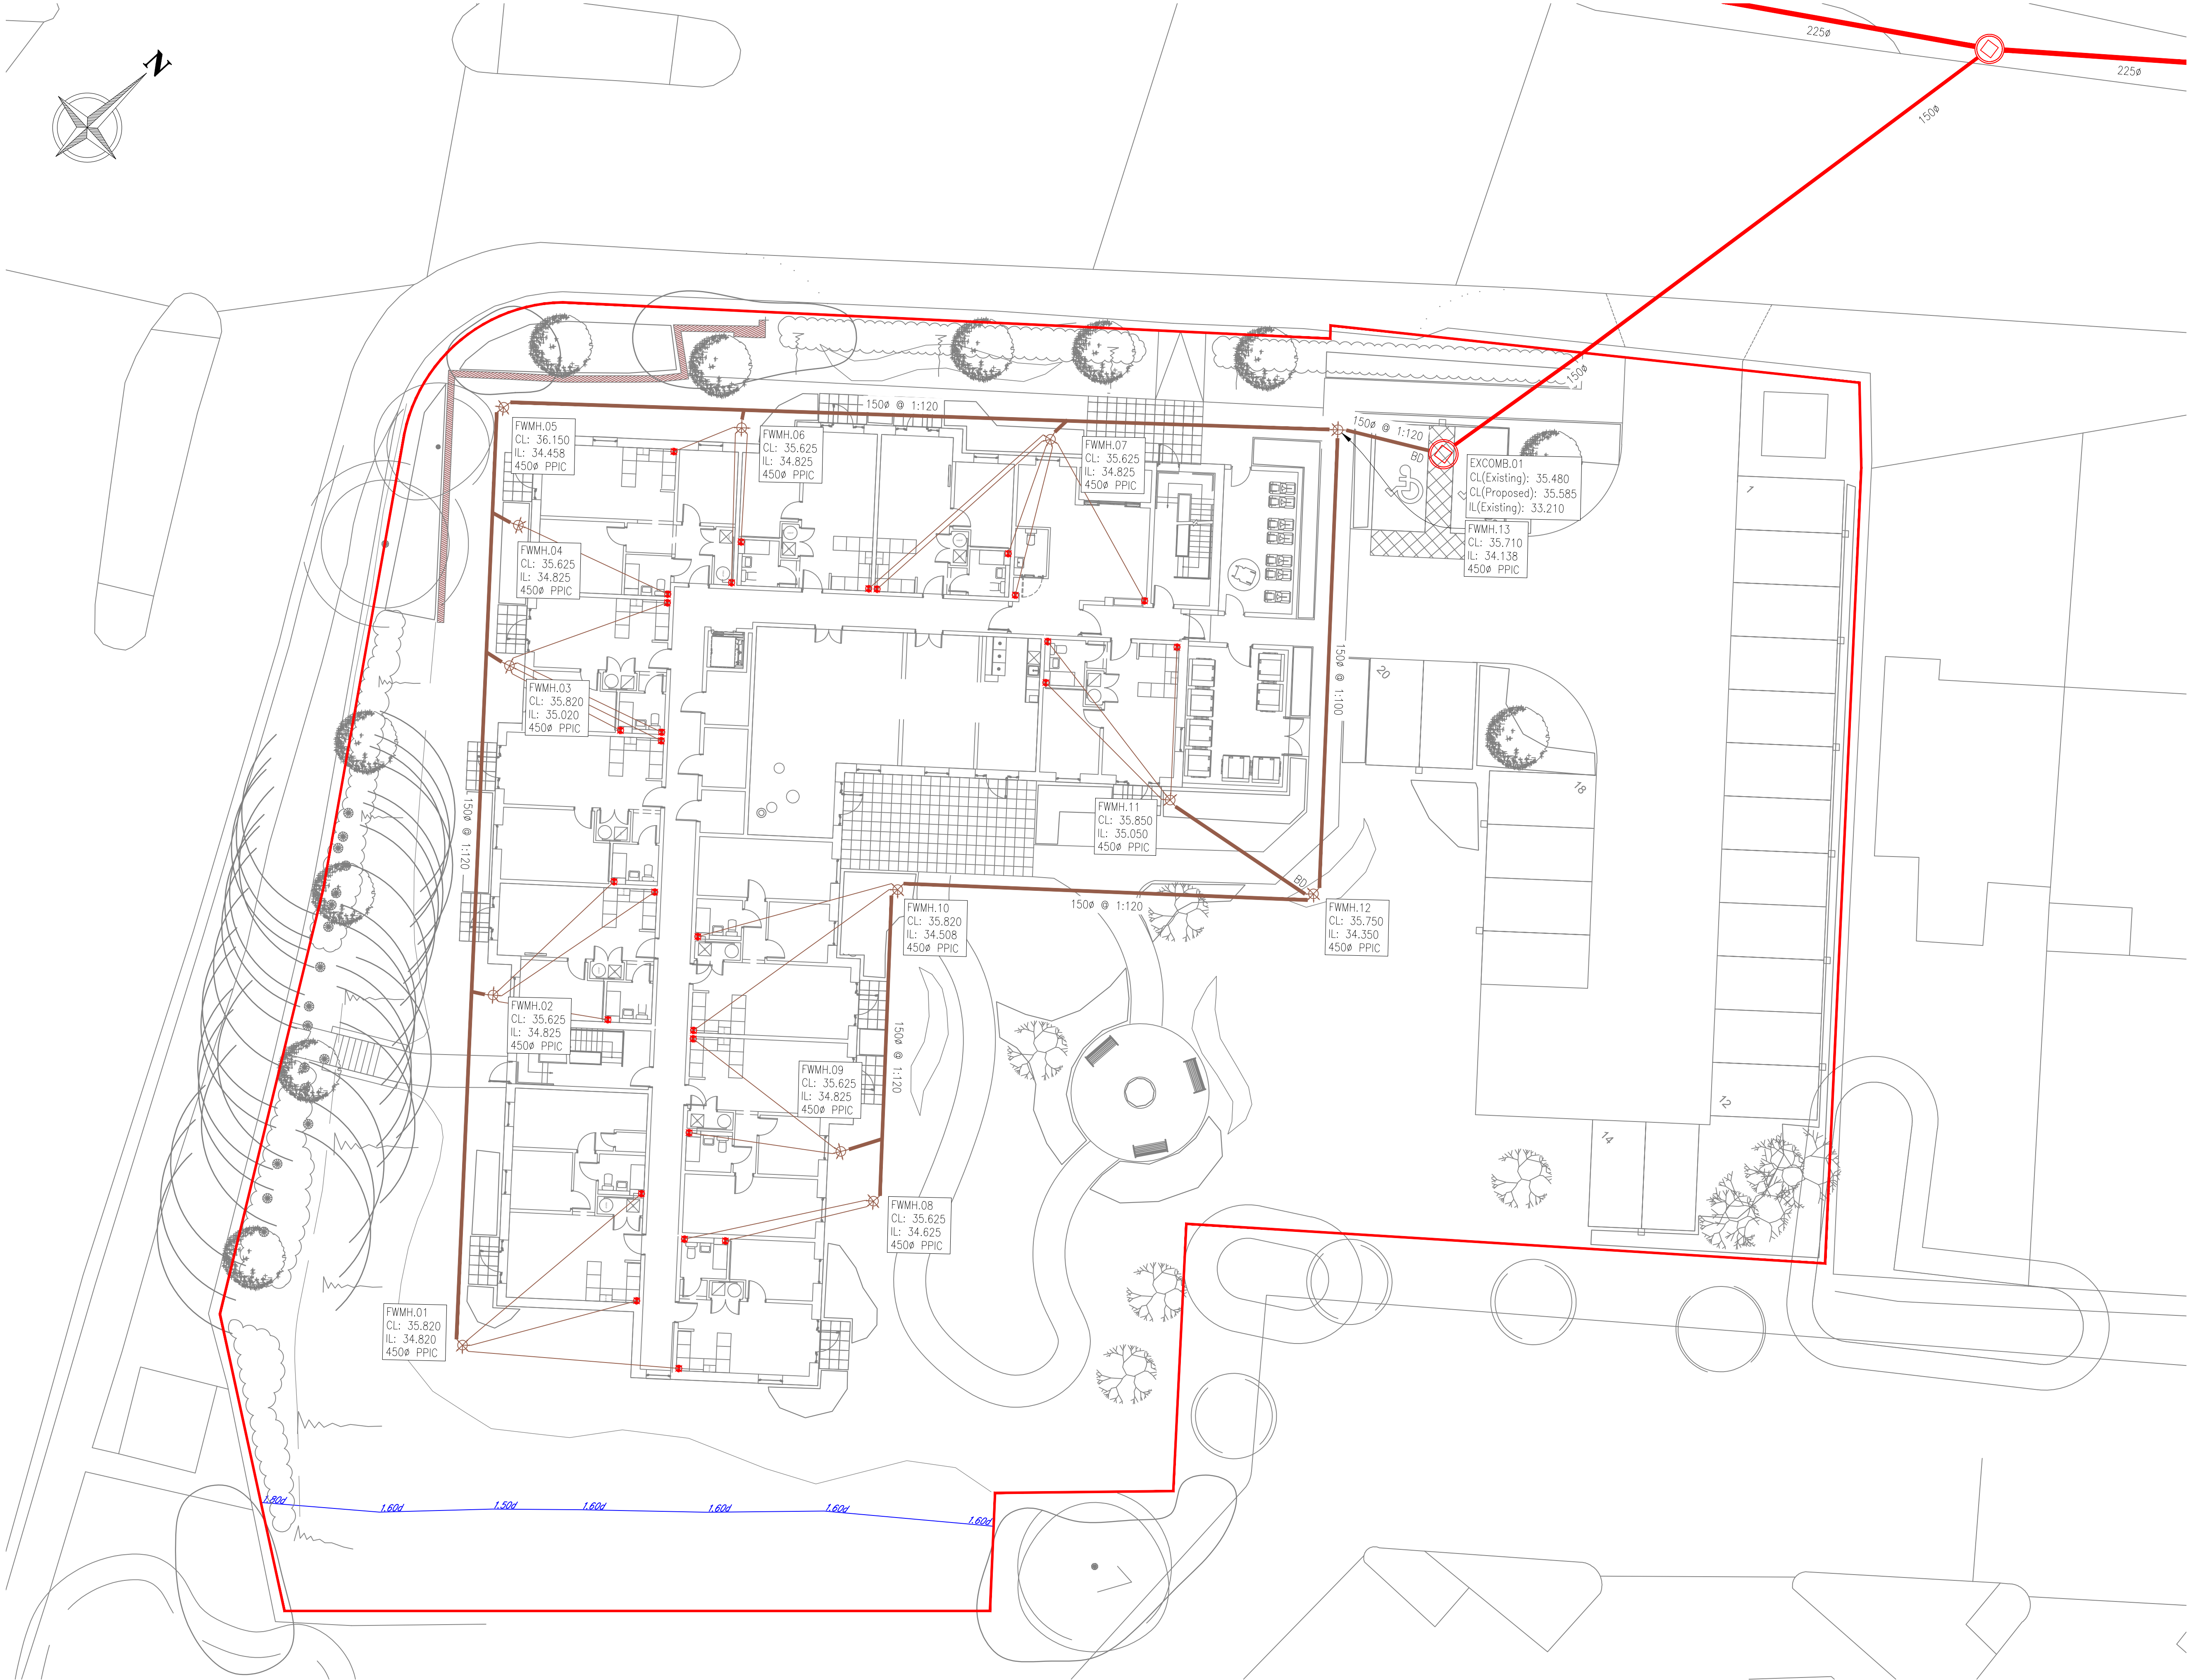

- NOTES:-
1. All dimensions must be checked on site and not scaled from this drawing.
 2. The Contractor shall make a survey of the site and shall be responsible for obtaining all dimensions and levels necessary for the proper fabrication of the structure as indicated.
 3. All levels shown on this drawing are relative to Agreed Datum
 4. This drawing is to be read in conjunction with 29652/100 Series Drawings.
 5. All existing invert levels are to be confirmed by contractor prior to construction. Connection subject to approval.
- Denotes Site Boundary
 - Proposed Foul Water Sewer
 - Proposed Soil Vent Pipe
 - Denotes Proposed Foul Water 450Ø PPIC
 - Denotes Existing Combined Water Sewer
 - Denotes Existing Combined Water Manhole Chamber
 - Denotes Existing Retaining Wall

Rev	Date	Description	WP	CH
A	03/02/23	ISSUED FOR APPROVAL	WP	CH

© copyright

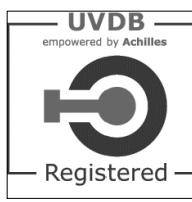

CONSULTING ENGINEERS
PROJECT MANAGEMENT

2 Hallam Road
Priory Park East
HULL HU4 7DY
United Kingdom

Telephone(+44) 01482 627963
Fax (+44) 01482 641736
Email info@ggpconsult.co.uk

Client **MCCARTHY STONE**
Life, well lived

Job Title
Huyton Lane,
Huyton,
Liverpool

Drawing Title
Foul Water Drainage
Layout

Status	APPROVAL		
Scale	1:150 @ A1	Date	Dec' 22
Drawn By	W. Brown	Checked	W.B
		Approved	J.H.C

Dwg. No.	29652 / 106	Rev	A
----------	-------------	-----	---

NOT FOR CONSTRUCTION