


HUYTON LANE

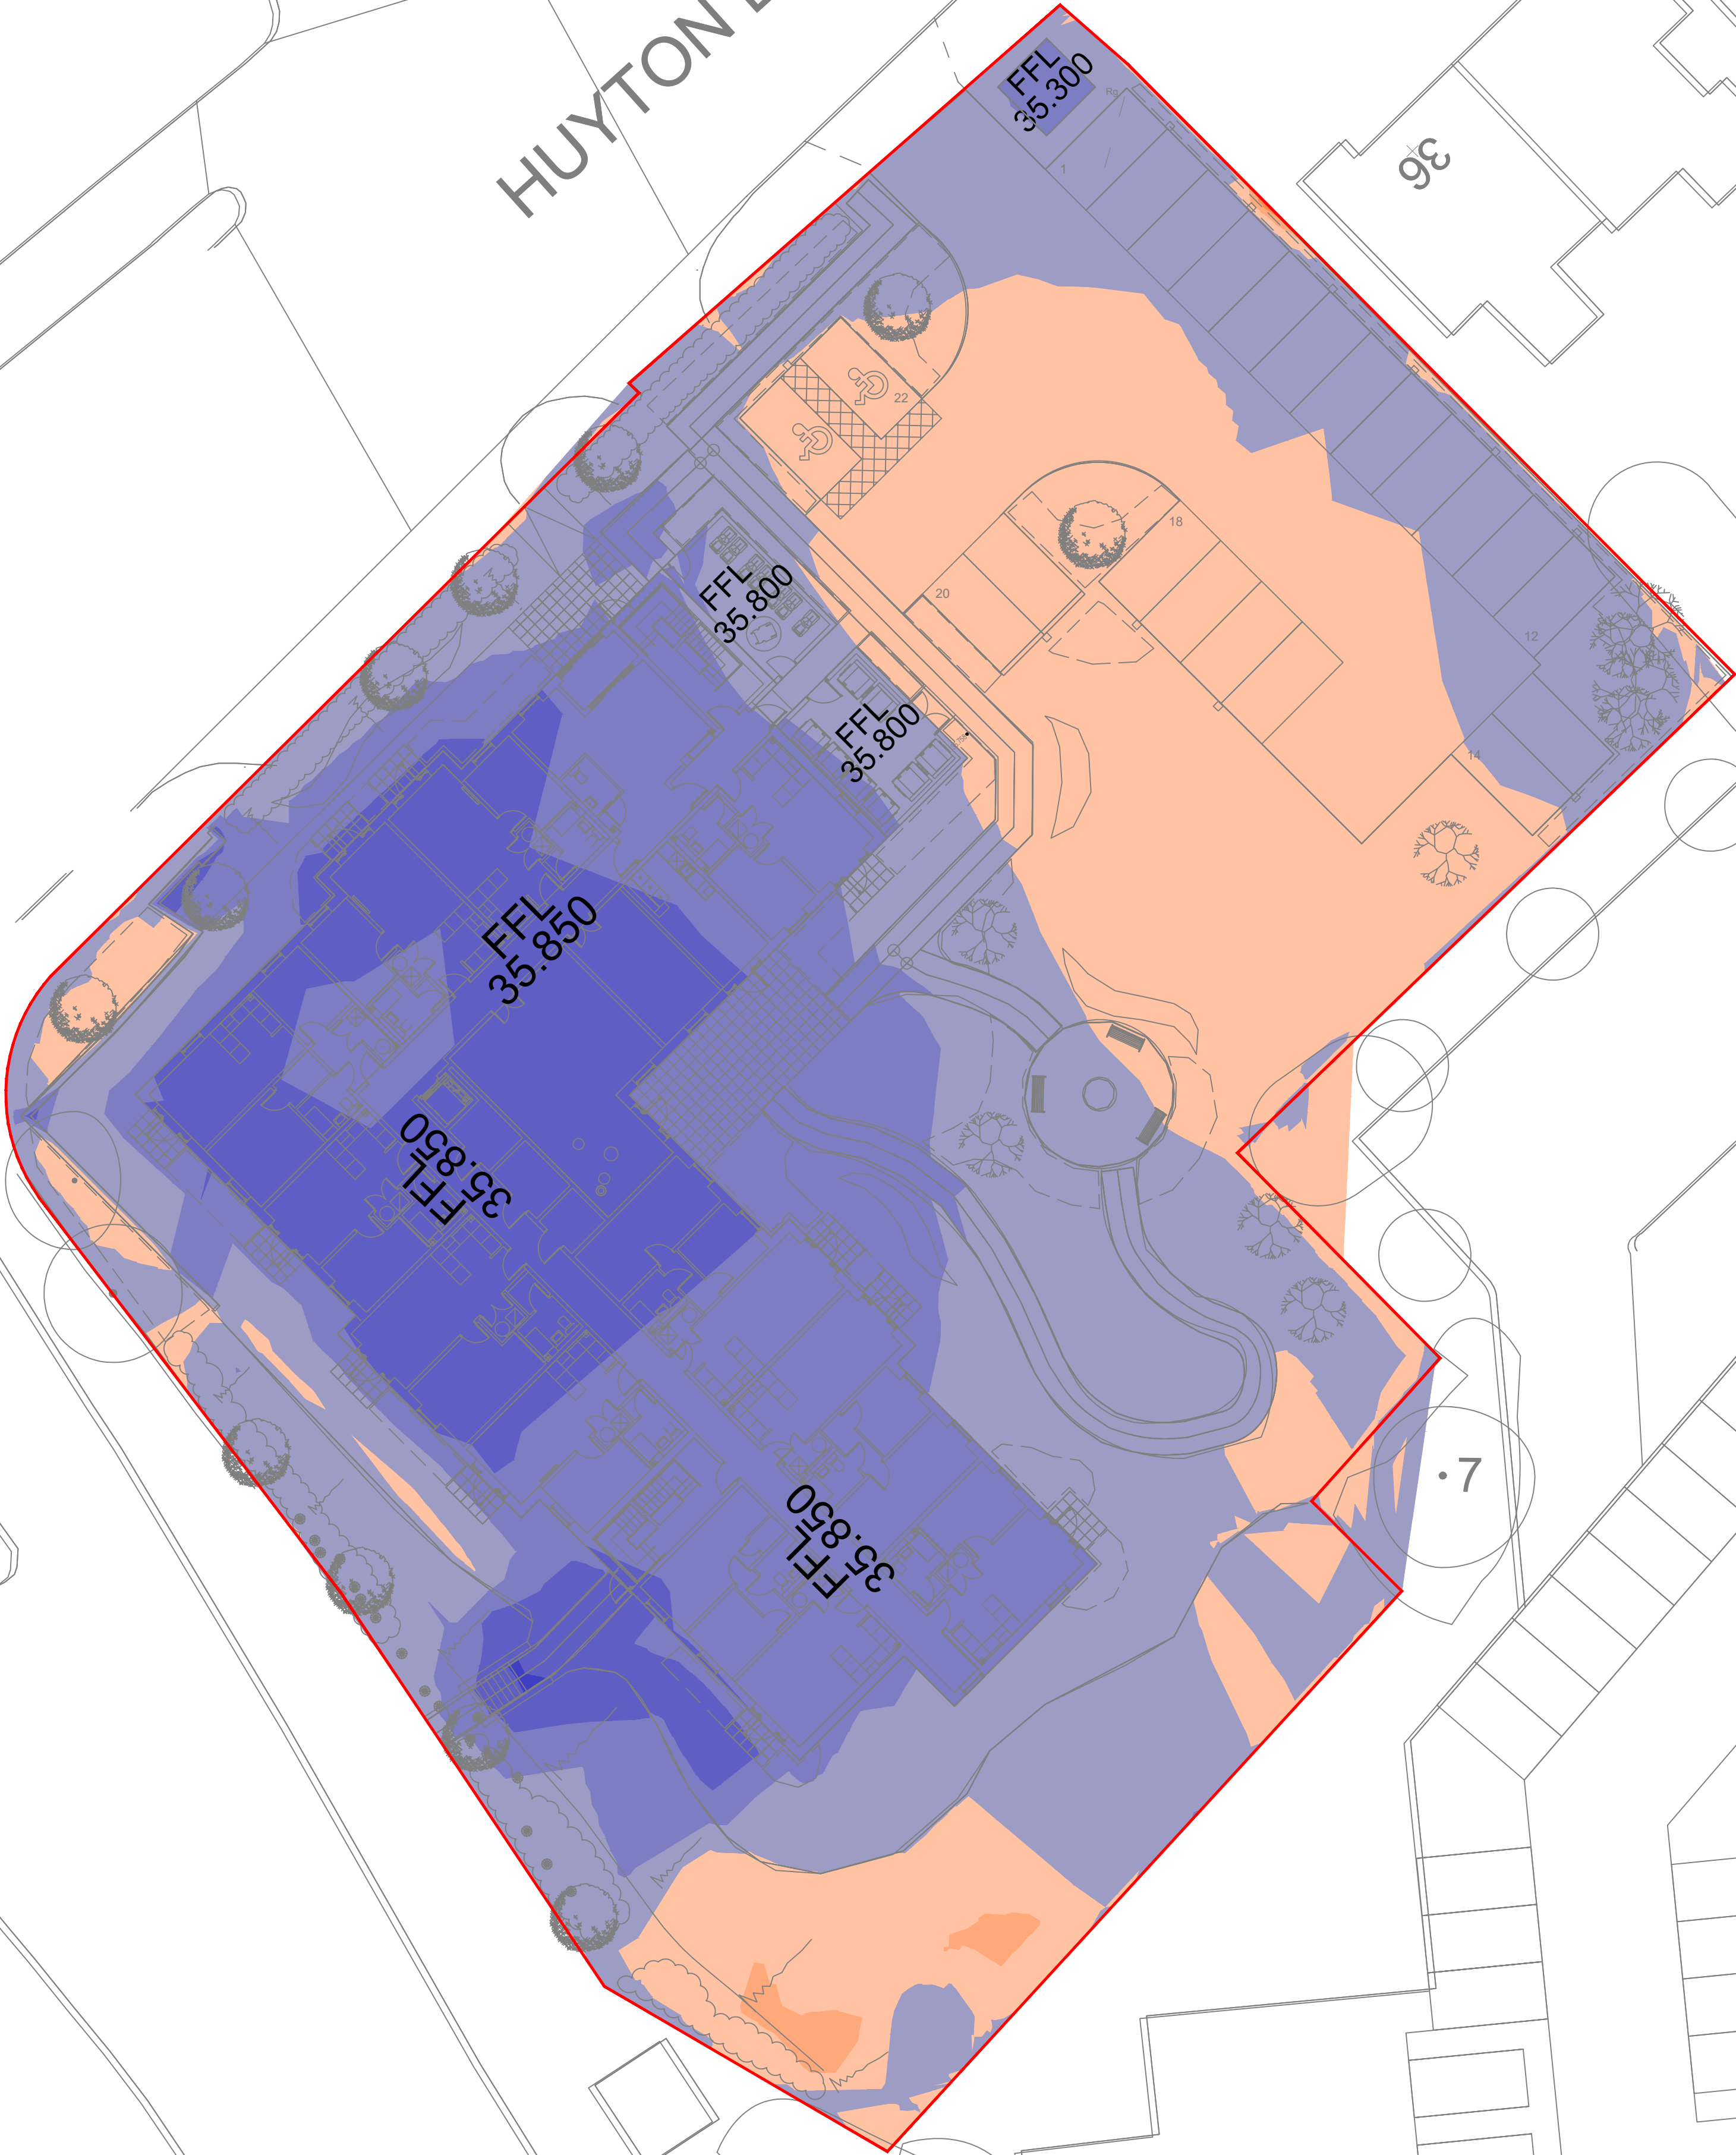

LATHON

ESS

Height Bands	Cut Volume	Fill Volume
Fill 1.6m - 2m	--	--
Fill 1.2m - 1.6m	--	--
Fill 0.8m - 1.2m	--	0.02m³
Fill 0.4m - 0.8m	--	1.03m³
Fill 0m - 0.4m	--	142.57m³
Cut 0m - 0.4m	745.11m³	--
Cut 0.4m - 0.8m	368.64m³	--
Cut 0.8m - 1.2m	30.81m³	--
Cut 1.2m - 1.6m	0.01m³	--
Cut 1.6m - 2m	--	--
Total Cut: 1144.57m³		
Total Fill: 143.62m³		

- NOTES:-
1. CUT AND FILL ASSESMENT BASED ON CURRENT TOPOGRAPHICAL SURVEY
 2. ALL SETTING OUT TO BE CARRIED OUT BY THE CONTRACTOR AND AGREED WITH THE SUPERVISOR OR PROJECT MANAGER PRIOR TO CARRYING OUT THE WORKS
 3. ALL FILL IS TO BE STRUCTURAL FILL
 4. ALL CUT IS TO BE CLASSED AS UNSUITABLE AND TO BE DISPOSED UNLESS PROVEN SUITABLE FOR REUSE THROUGH TESTING
 5. CONTRACTOR TO SATISFY THEMSELVES WITH CUT & FILL VOLUMES.
 6. CONTRACTOR TO MAKE ALLOWANCE FOR TEMPORARY WORKS/OVER-DIG TO CONSTRUCT/CREATE WORKING AREAS.
 7. CONTRACTOR TO ALLOW FOR DRAINAGE VOLUMES.

A	03/02/23	ISSUED FOR APPROVAL	WG	WP
Rev	Date	Description	DR	CH

© copyright



CONSULTING ENGINEERS
PROJECT MANAGEMENT
2 Hallam Road
Priory Park East
HULL HU4 7DY
United Kingdom
Telephone(+44) 01482 627963
Fax (+44) 01482 641736
Email info@ggpconsult.co.uk

Client
McCARTHY STONE
Life, well lived

Job Title
Huyton Lane,
Huyton,
Liverpool

Drawing Title
Cut and Fill Heatmap

Status	APPROVAL		
Scale	1:200 @ A1	Date	DEC "22"
Drawn By	W.BROWN	Checked	JHC
Approved	JHC		
Dwg. No.	29652 / 6001		Rev
			A

NOT FOR CONSTRUCTION