



PLANNING DRAWING
THIS DRAWING IS FOR PLANNING PURPOSES ONLY AND NOT TO BE USED FOR CONSTRUCTION
BUILDING REGULATIONS DRAWING
THIS DRAWING IS FOR BUILDING REGULATIONS PURPOSES ONLY AND NOT TO BE USED FOR CONSTRUCTION
DO NOT SCALE FROM THIS DRAWING
TENDER NOTE
DO NOT SCALE FROM THIS DRAWING

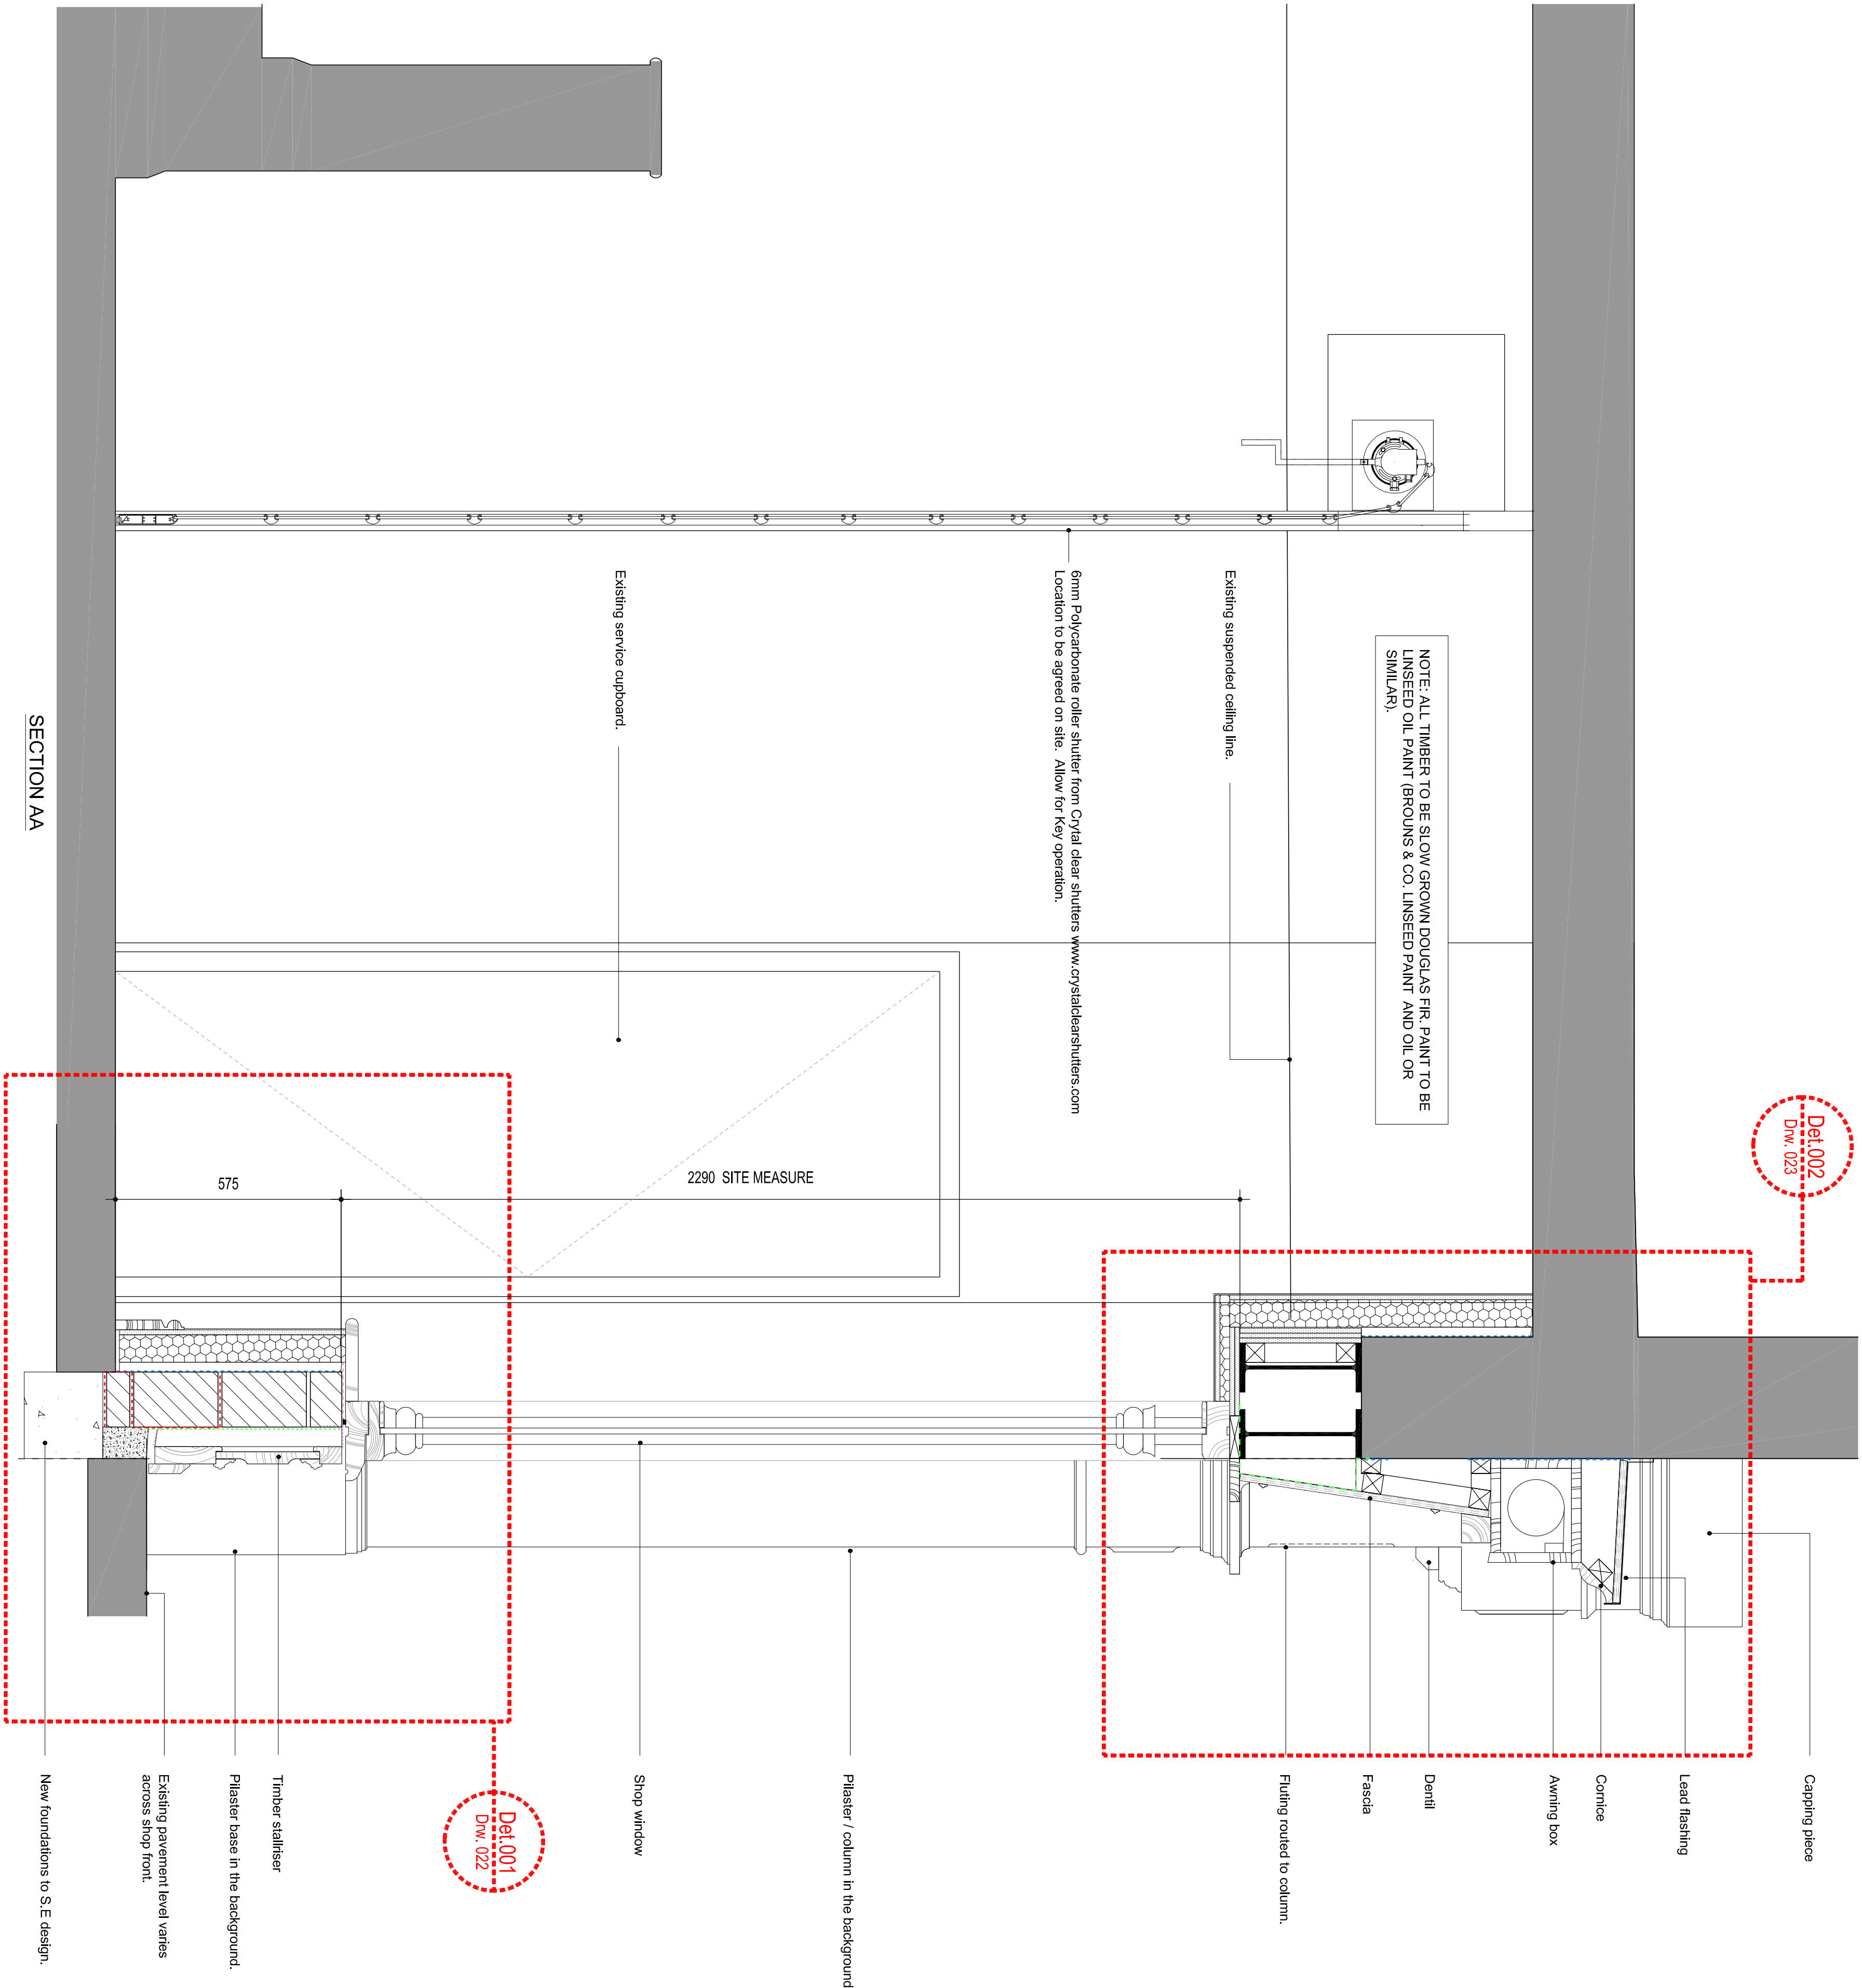

REVISIONS				
Rev.	Description	Date	By	CHK
1				
2				
3				
4				
5				
6				
7				
8				
9				
10				

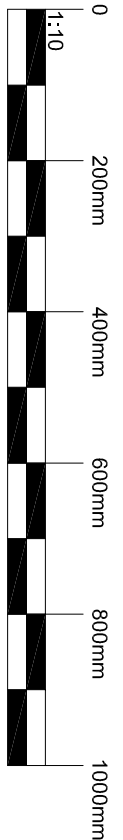

CASS
architectural
interior design
landscape
construction
Australia
W www.cass-design.co.uk

Studio & HQ The Test Factory
820 Wood Street
Liverpool L1 4DQ, U.K.
E cass@liverpool@ass-design.co.uk
F 0151 236 1110

KNOWSLEY MBC
project
5-7 ECCELESTON STREET, PRESCOT, L34 5QA

drawing title
PROPOSED SECTION AA

scale @ A1 1:10
date 10-11-23
dm TOC
pkd AW

1682-021