


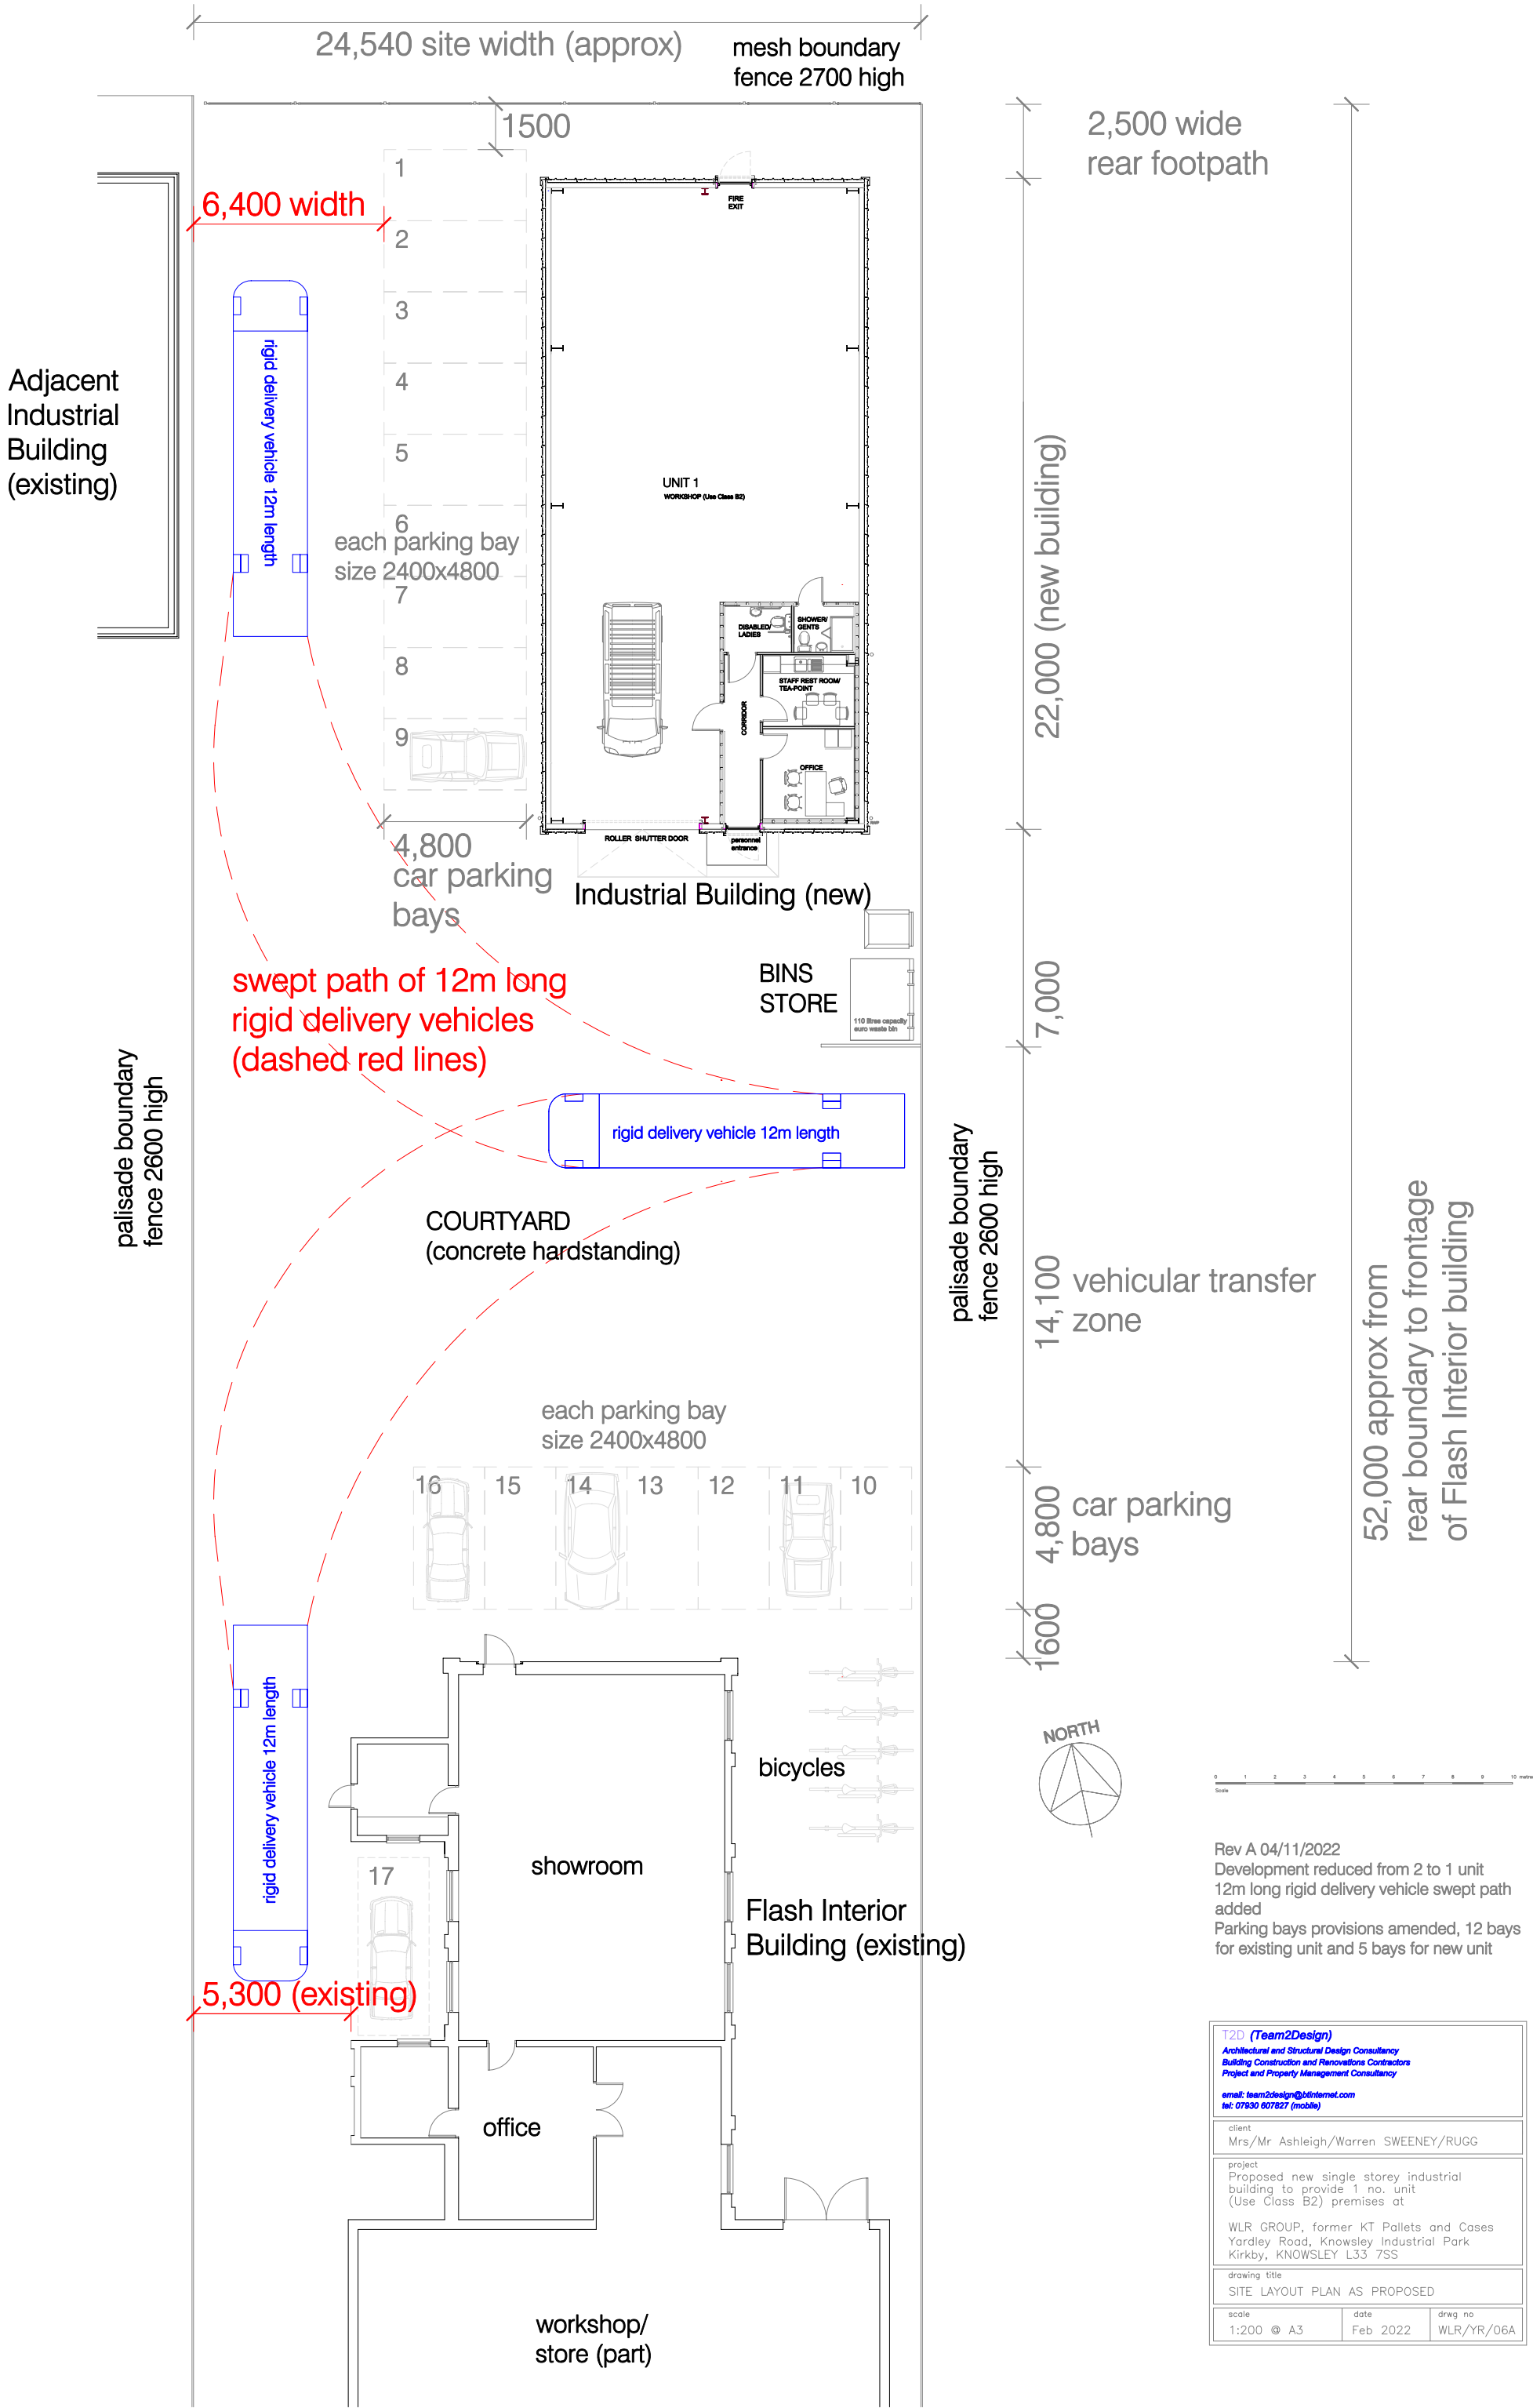

T2D (Team2Design) Architectural and Structural Design Consultancy Building Construction and Renovations Contractors Project and Property Management Consultancy email: team2design@btinternet.com tel: 07830 807827 (mobile)		
client Mrs/Mr Ashleigh/Warren SWEENEY/RUGG		
project Proposed new single storey industrial building to provide 1 no. unit (Use Class B2) premises at WLR GROUP, former KT Pallets and Cases Yardley Road, Knowsley Industrial Park Kirkby, KNOWSLEY L33 7SS		
drawing title SITE LAYOUT PLAN AS PROPOSED		
scale 1:200 @ A3	date Feb 2022	dwg no WLR/YR/06A