




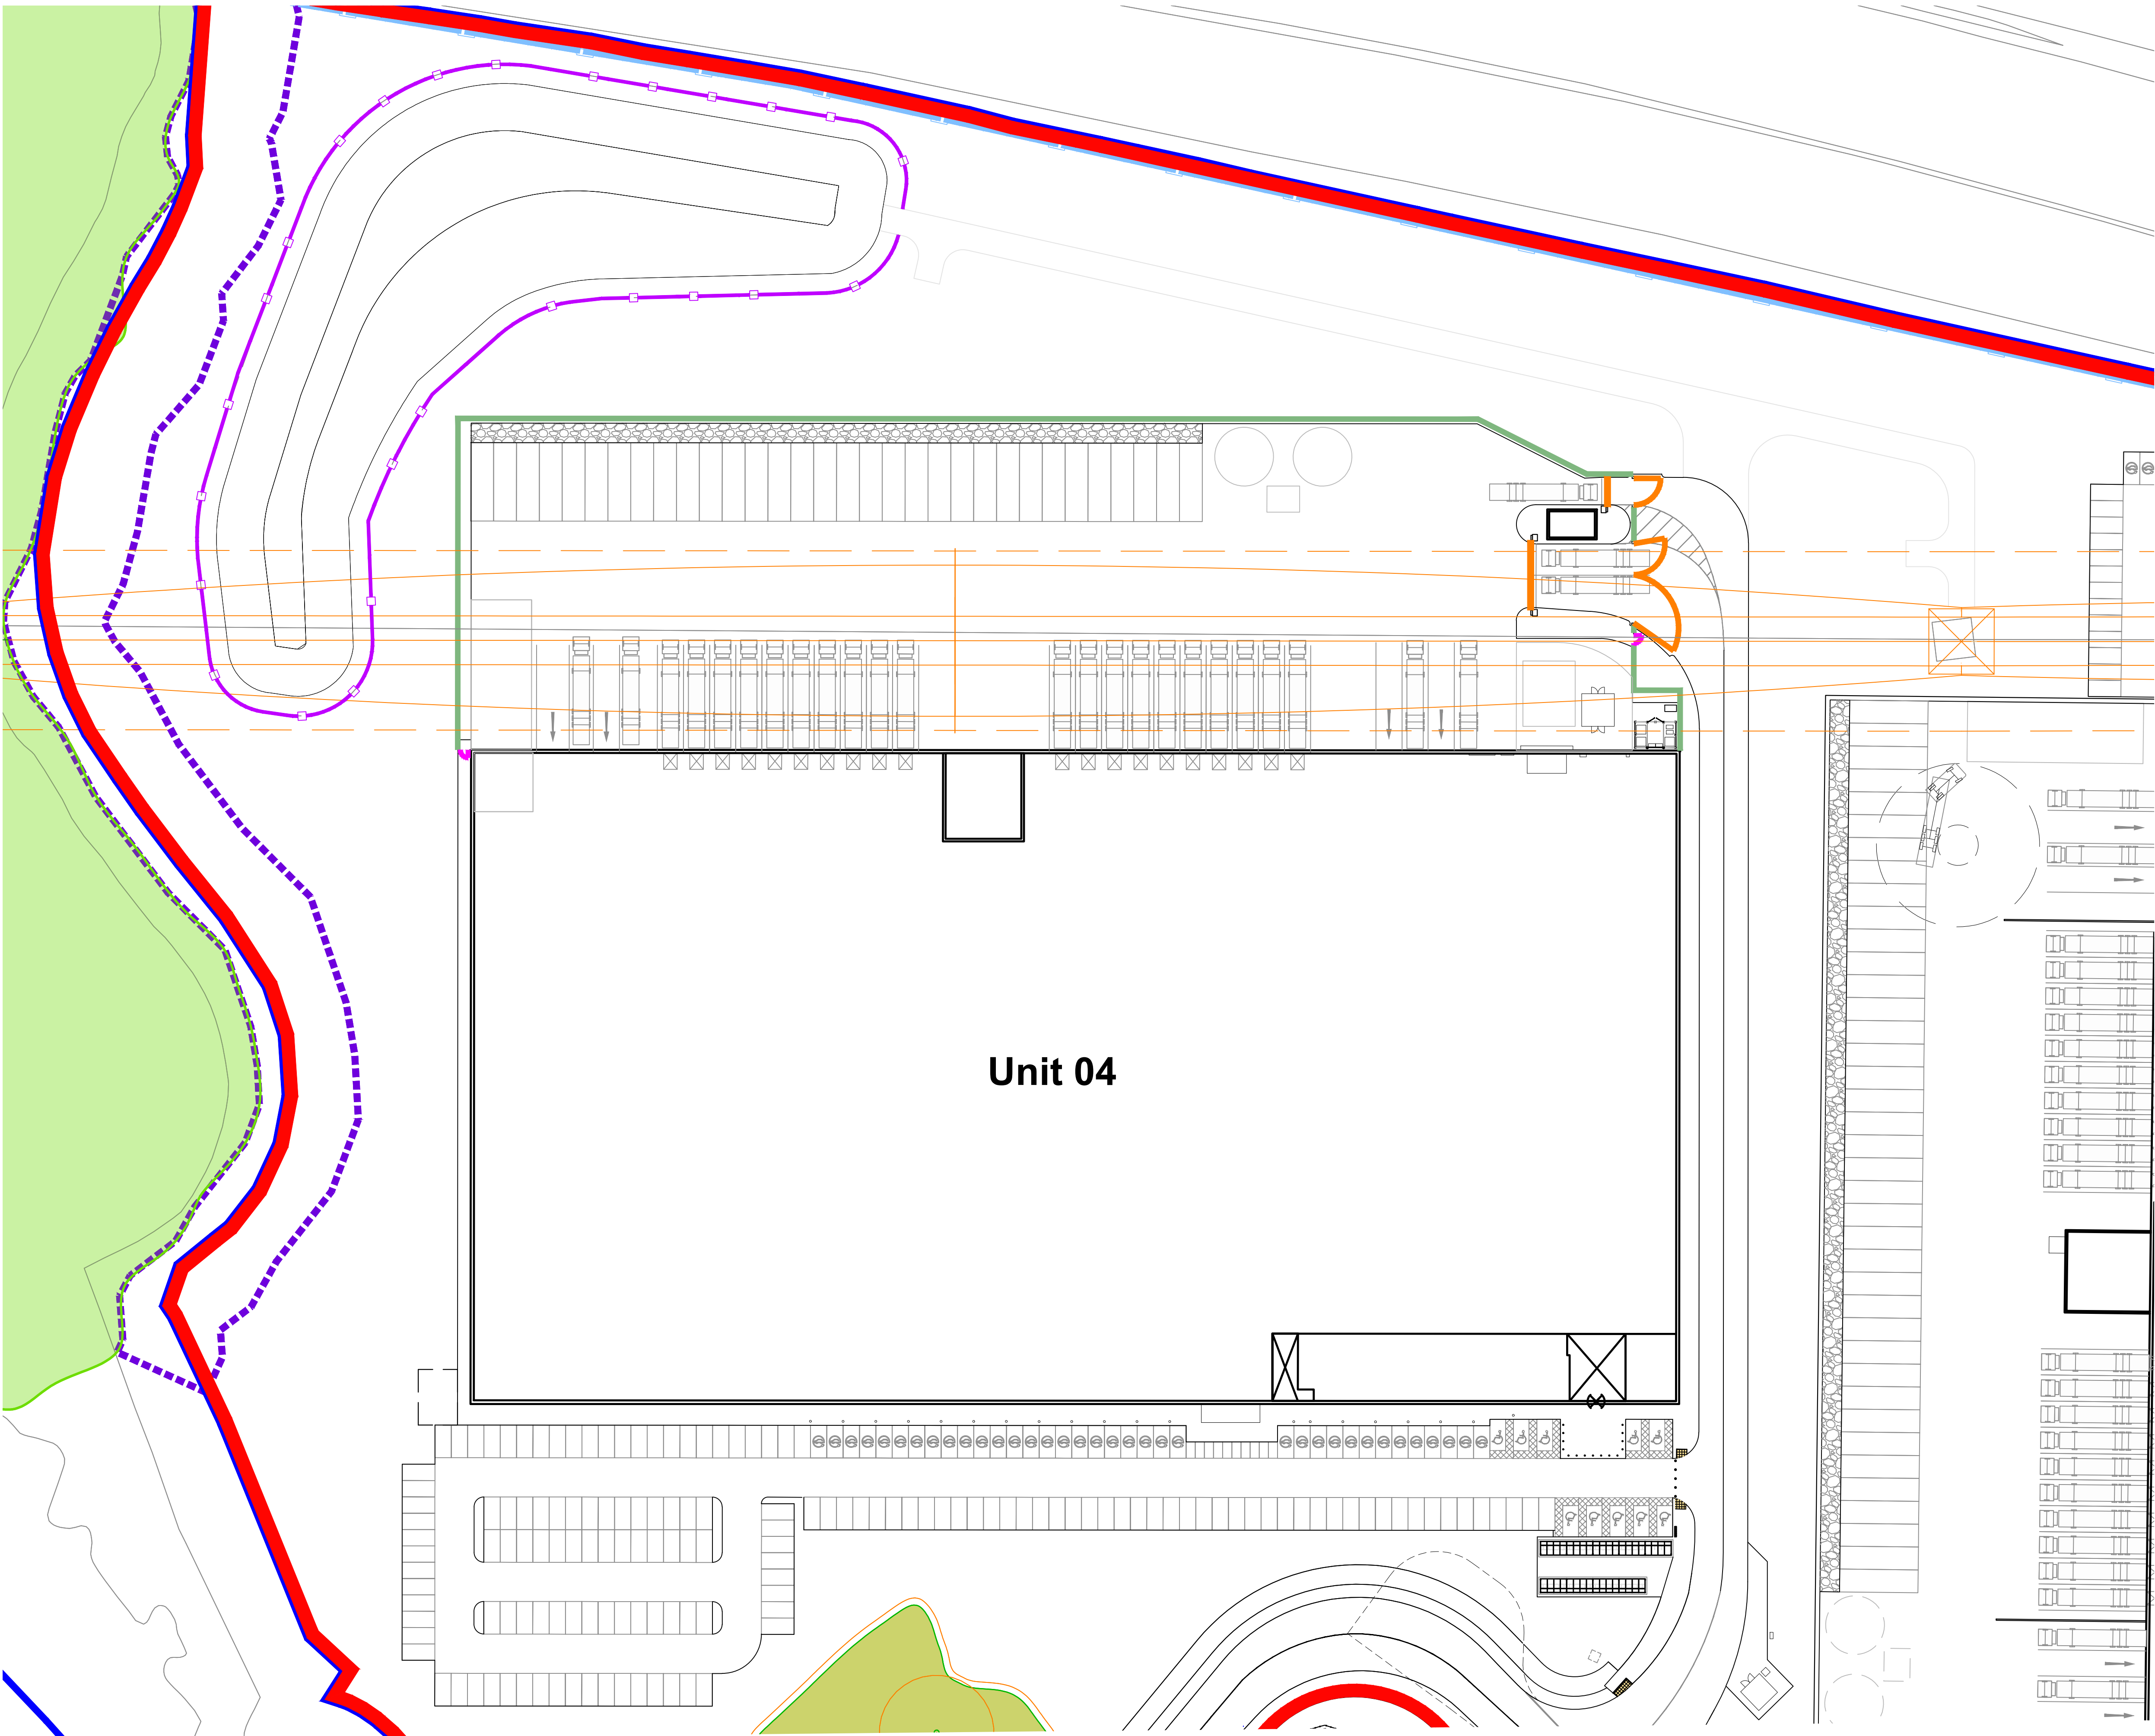


Unit 04 Fencing Plan
Scale 1:500

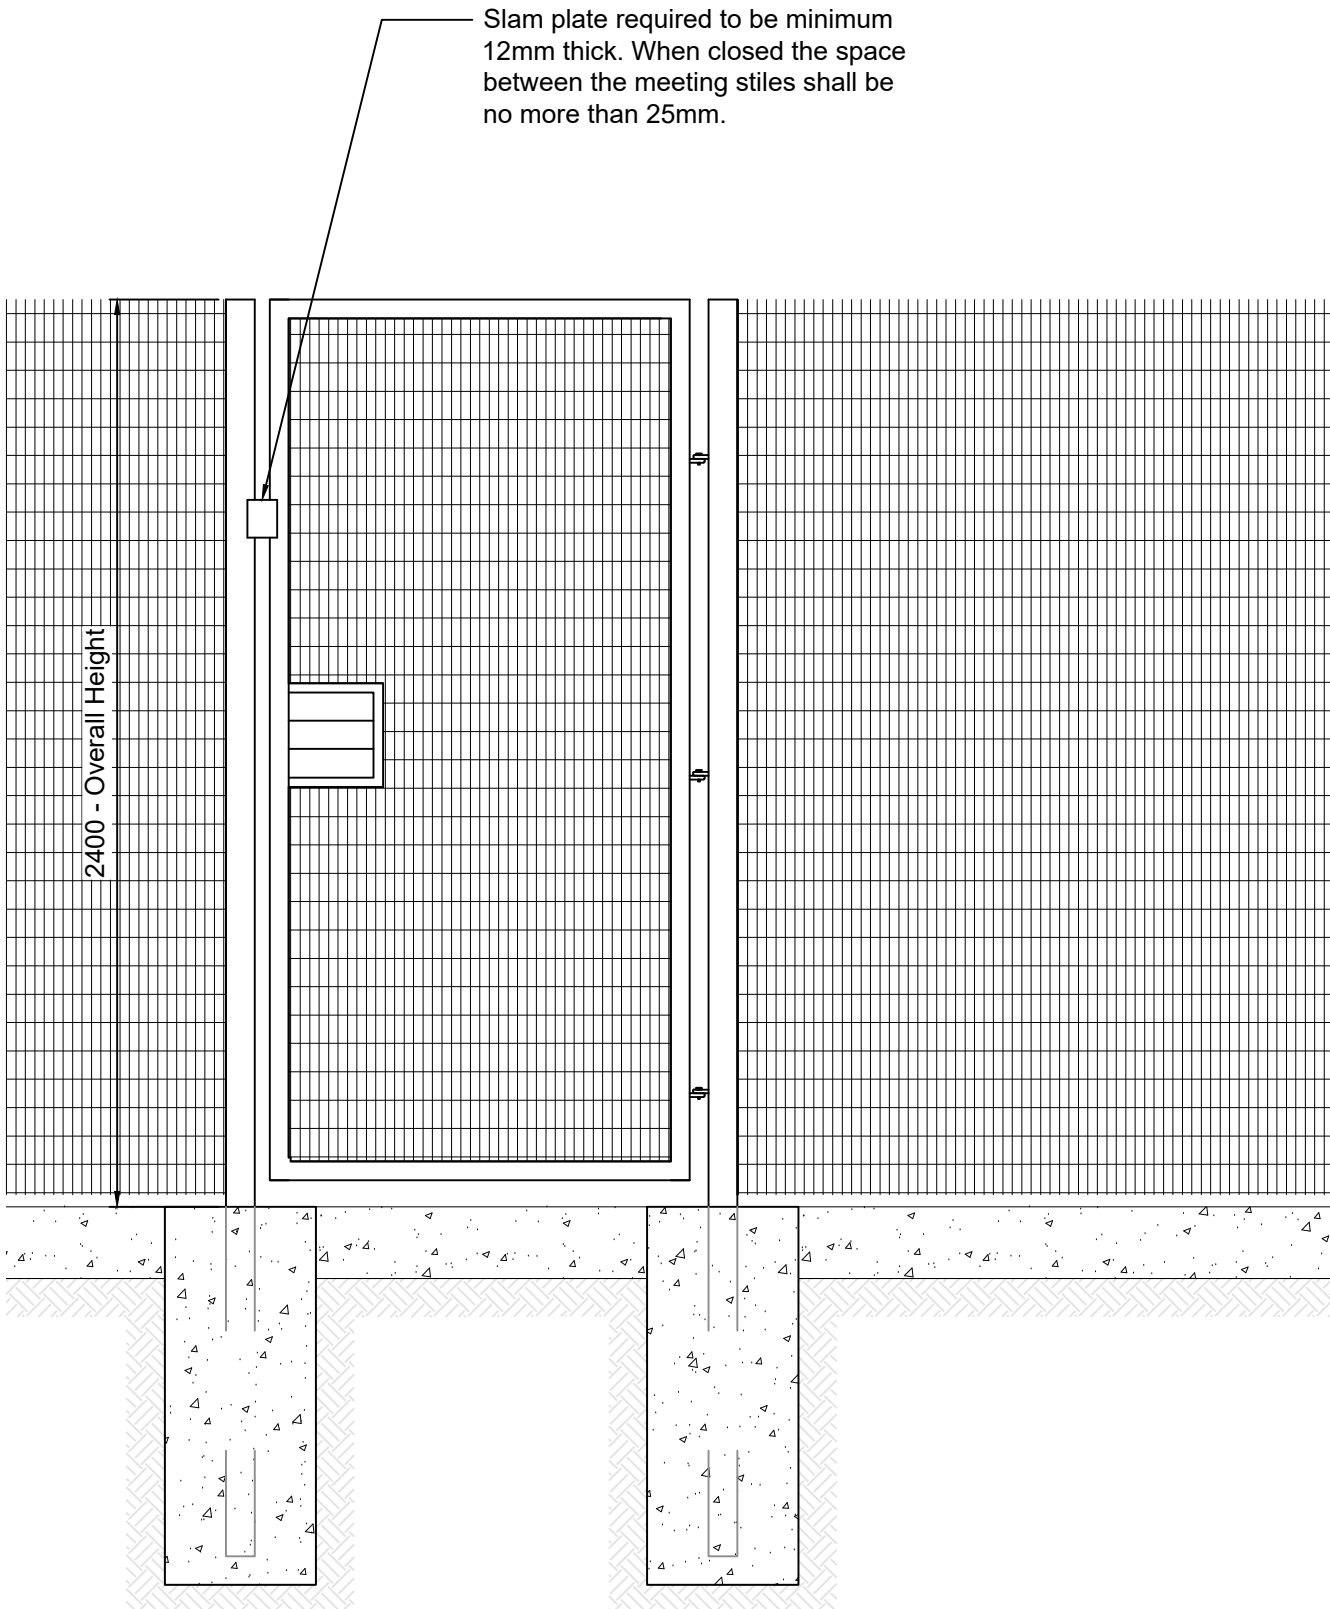


Personnel Security Access
Gate Details
Scale 1:20

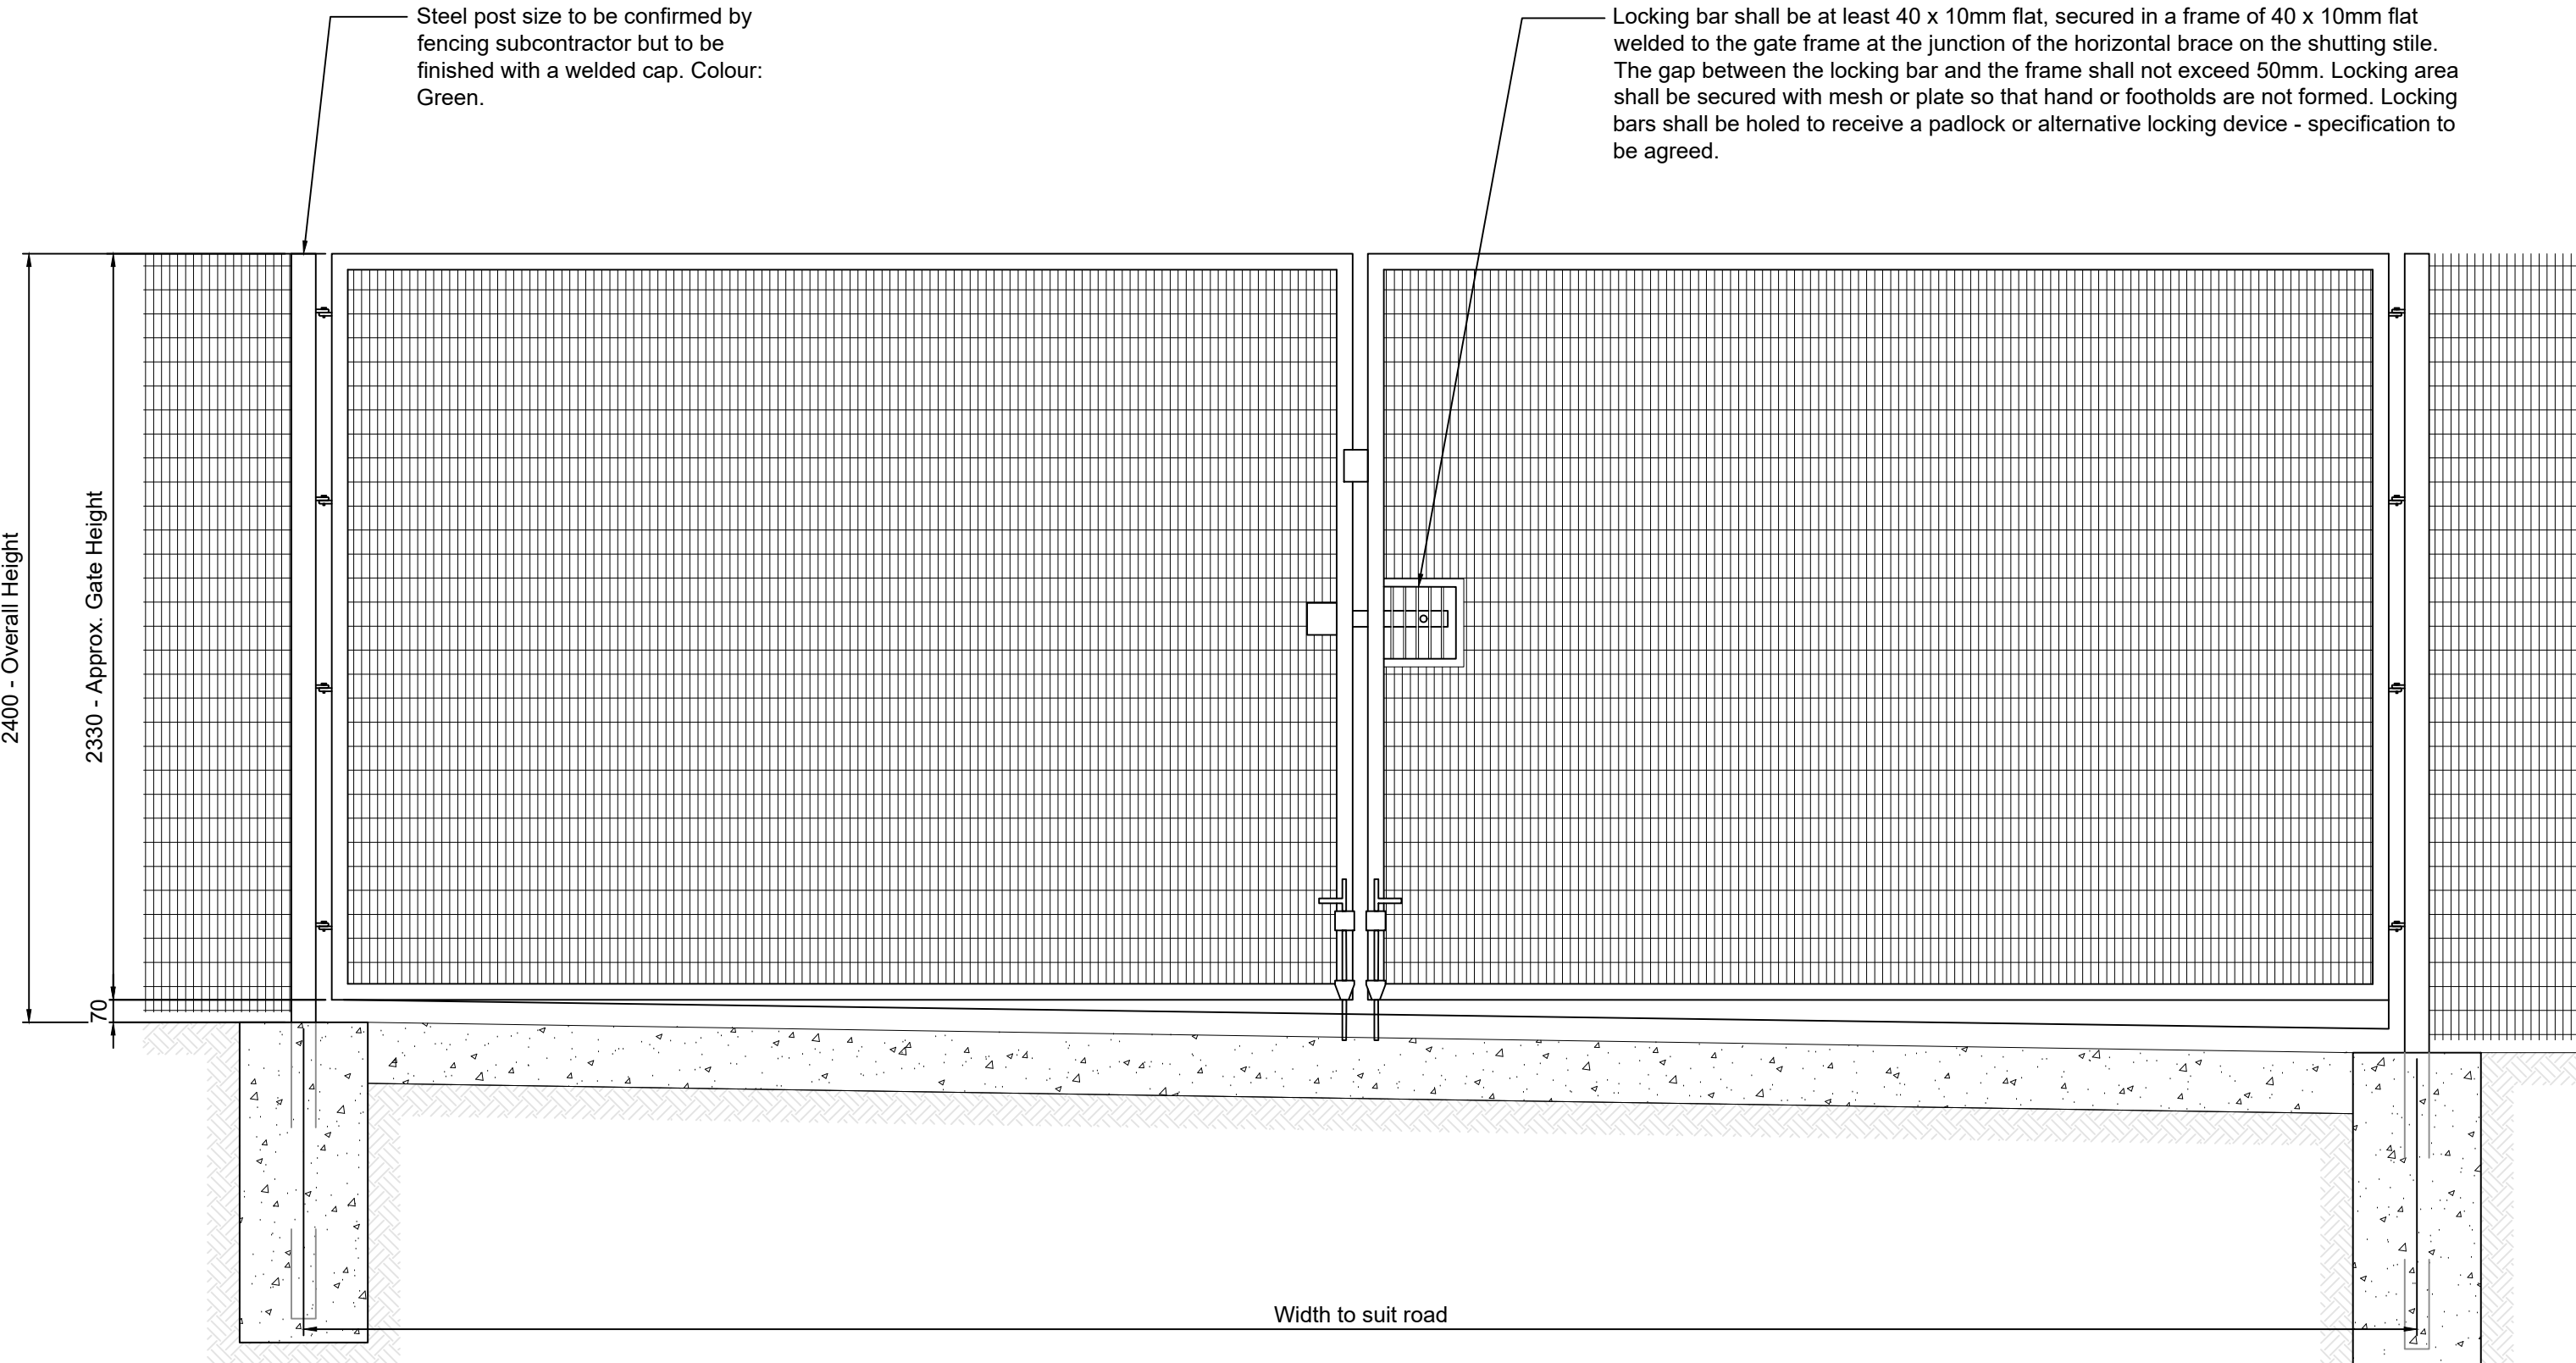

Vehicular Security Access
Gate Details
Scale 1:20

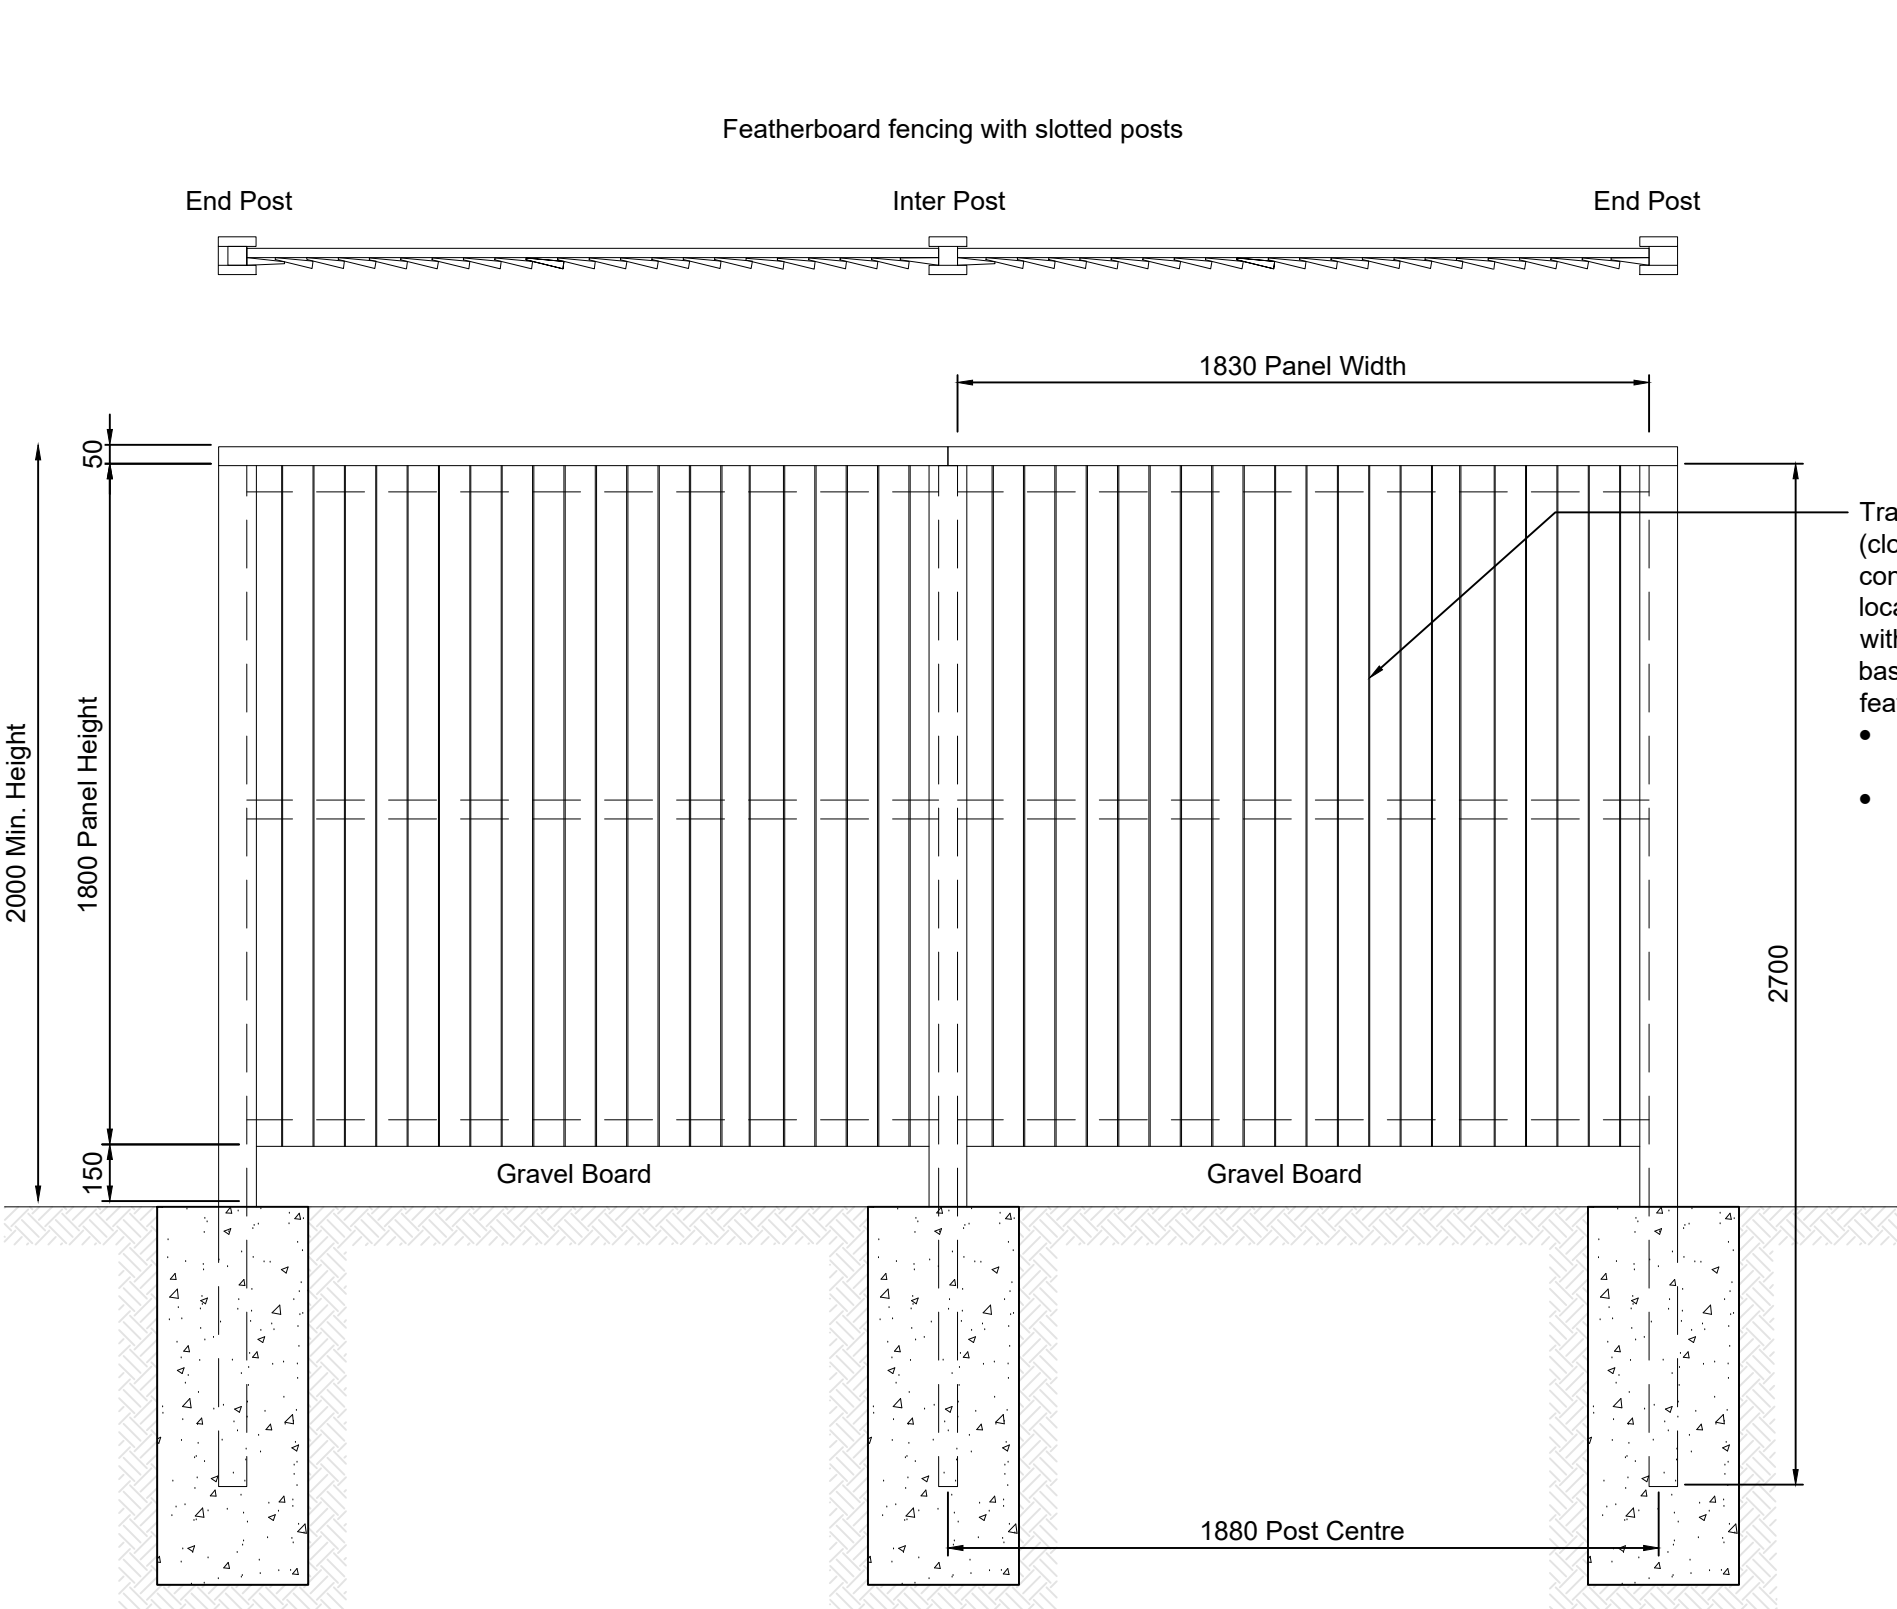

Timber Fence Details
Scale 1:20

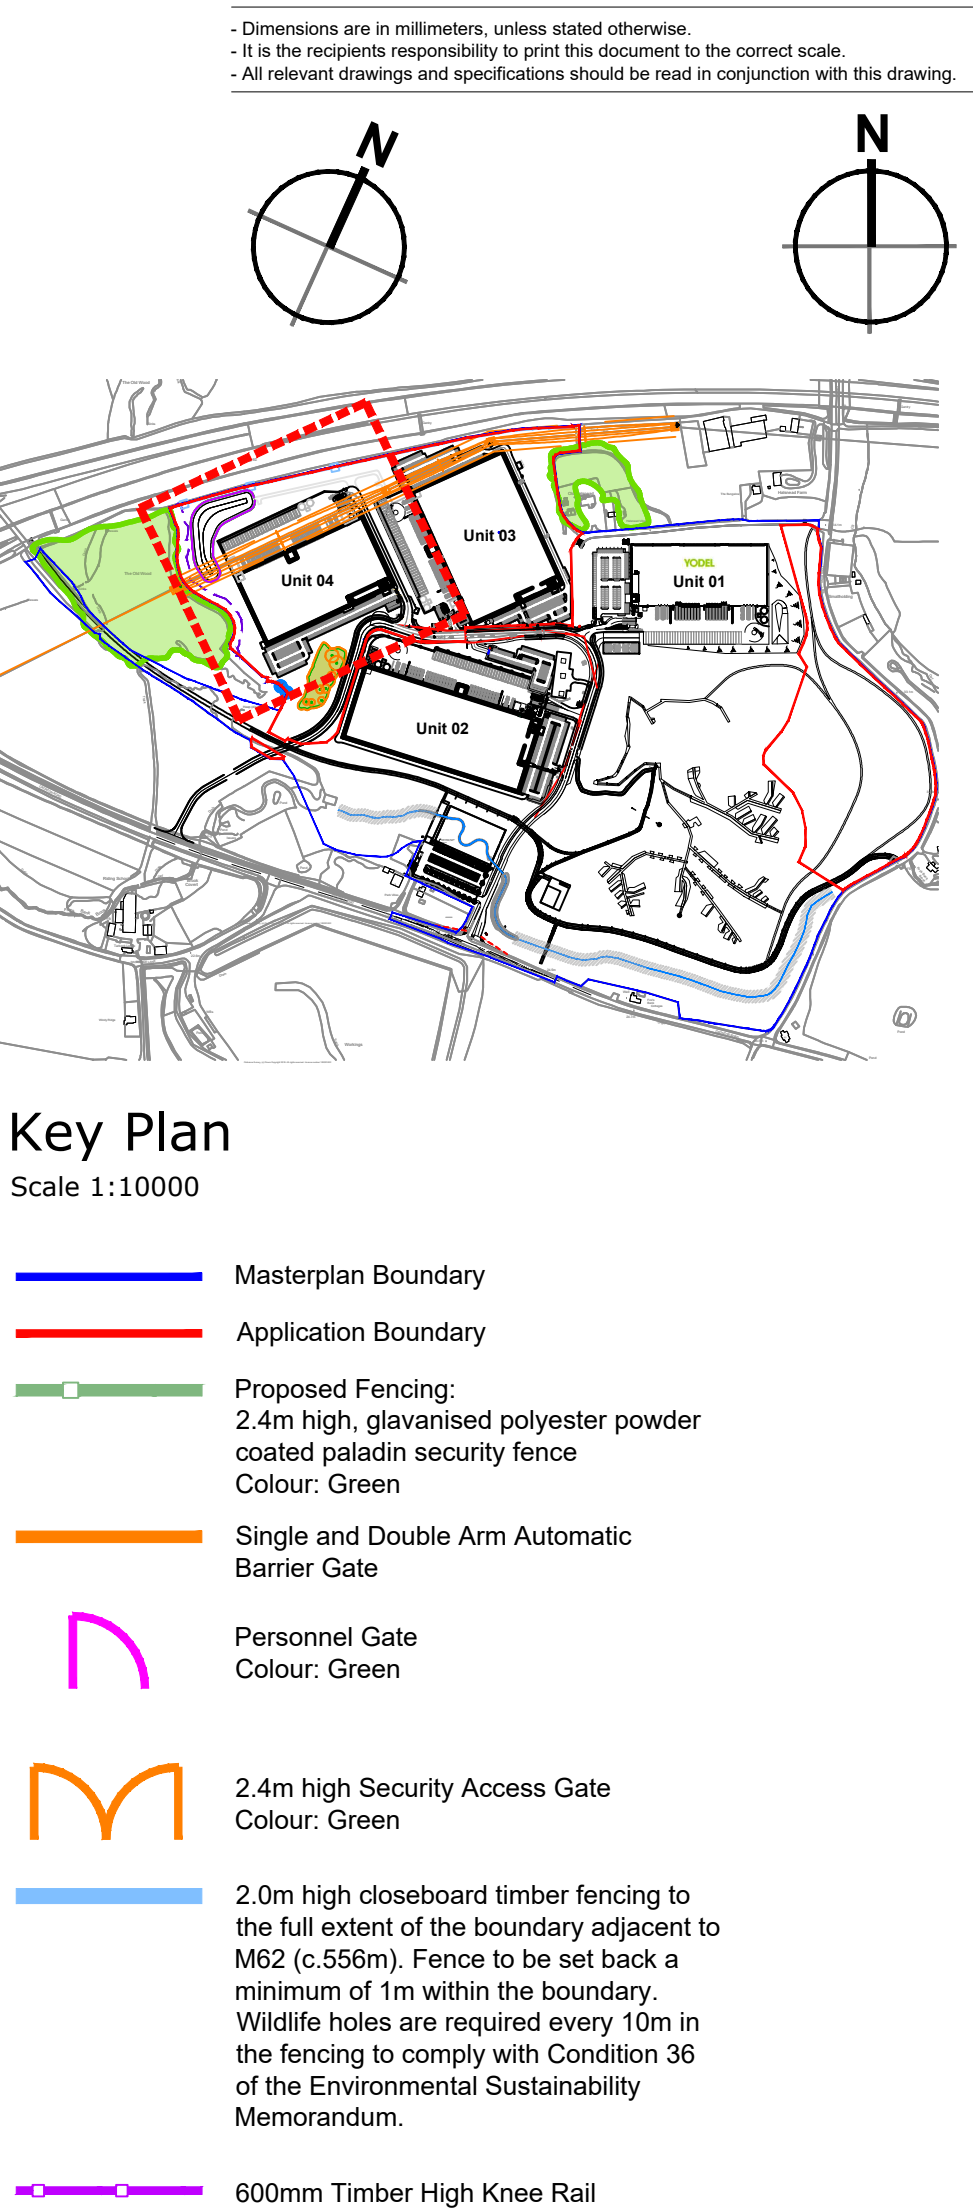

Key Plan
Scale 1:10000

- Masterplan Boundary
- Application Boundary
- Proposed Fencing:
2.4m high, galvanised polyester powder coated paladin security fence
Colour: Green
- Single and Double Arm Automatic Barrier Gate
- Personnel Gate
Colour: Green
- 2.4m high Security Access Gate
Colour: Green
- 2.0m high closeboard timber fencing to the full extent of the boundary adjacent to M62 (c.550m). Fence to be set back a minimum of 1m within the boundary. Wildlife holes are required every 10m in the fencing to comply with Condition 36 of the Environmental Sustainability Memorandum.
- 600mm Timber High Knee Rail