
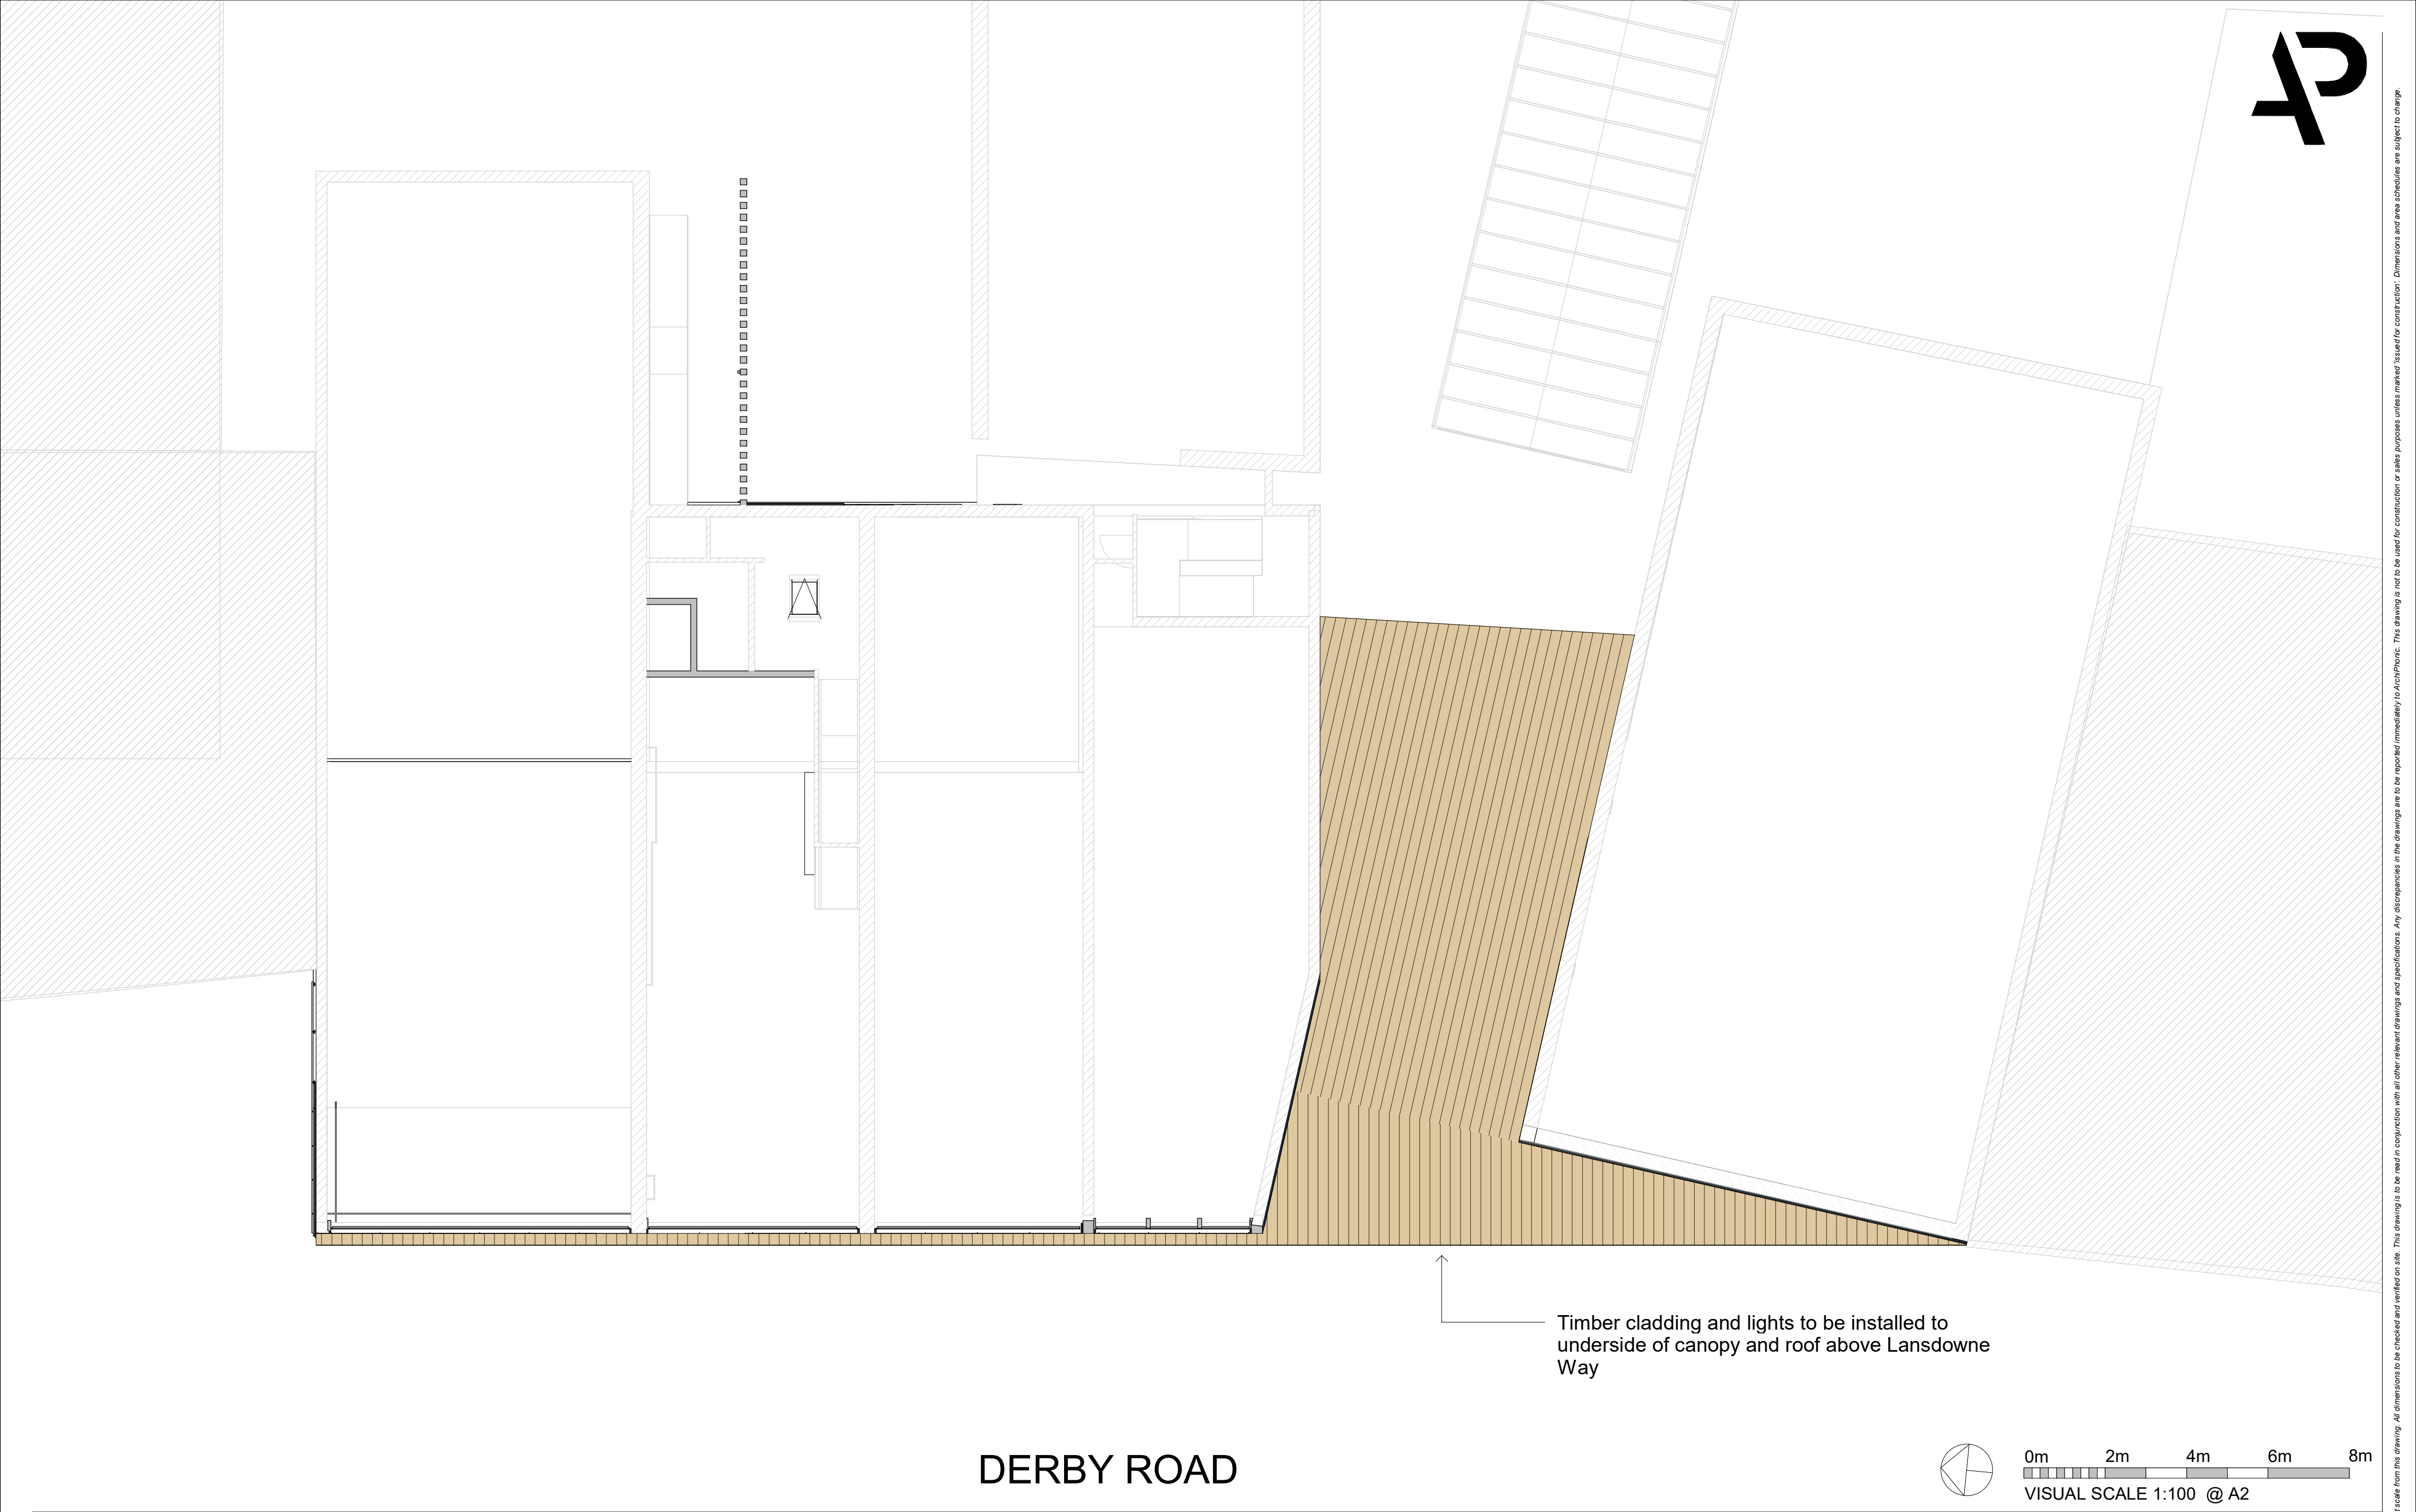


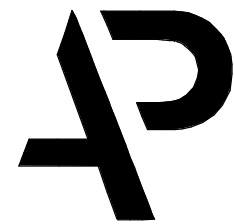

REV	Date	Description	Issued
1	22.3.2023	layout change following client comment	HPH

Additional Notes

For additional information regarding Timber cladding and lighting please see:
1242-02-70-002 - Timber Cladding and Canopy

Project Title	1242 - Huyton Town Centre
Client Name	Onyx Property
Project Address	Huyton Town Centre


Title

Reflective Ceiling Plan - Ground Floor - Proposed

Drawing No.

1242 -02 -03-009 Rev1

Date	23/05/23	Scale	1 : 100	Sheet Size	A2	Drawn by	AG	Checked by	DB
------	----------	-------	---------	------------	----	----------	----	------------	----

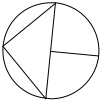

0m 2m 4m 6m 8m
VISUAL SCALE 1:100 @ A2

ARCHIPHONIC

Positive Change through Architectural Design

Unit 256, Slater Studios, 9 Slater Street, Liverpool, L1 4BW
info@Archiphonic.co.uk / +44 (0)151 345 7600