


NOTE
This drawing must not be reissued, loaned or copied without the written consent of the originator, Woodcliffes LLP.
All errors, omissions, discrepancies should be reported to the originator immediately. All dimensions to be checked before site fabrication by the contractor. His sub-contractor or supplier.
Do not scale plans. Use figure or grid dimensions where given.
Any deviation from the drawing is to be reported to the originator immediately.

Unit 1&6

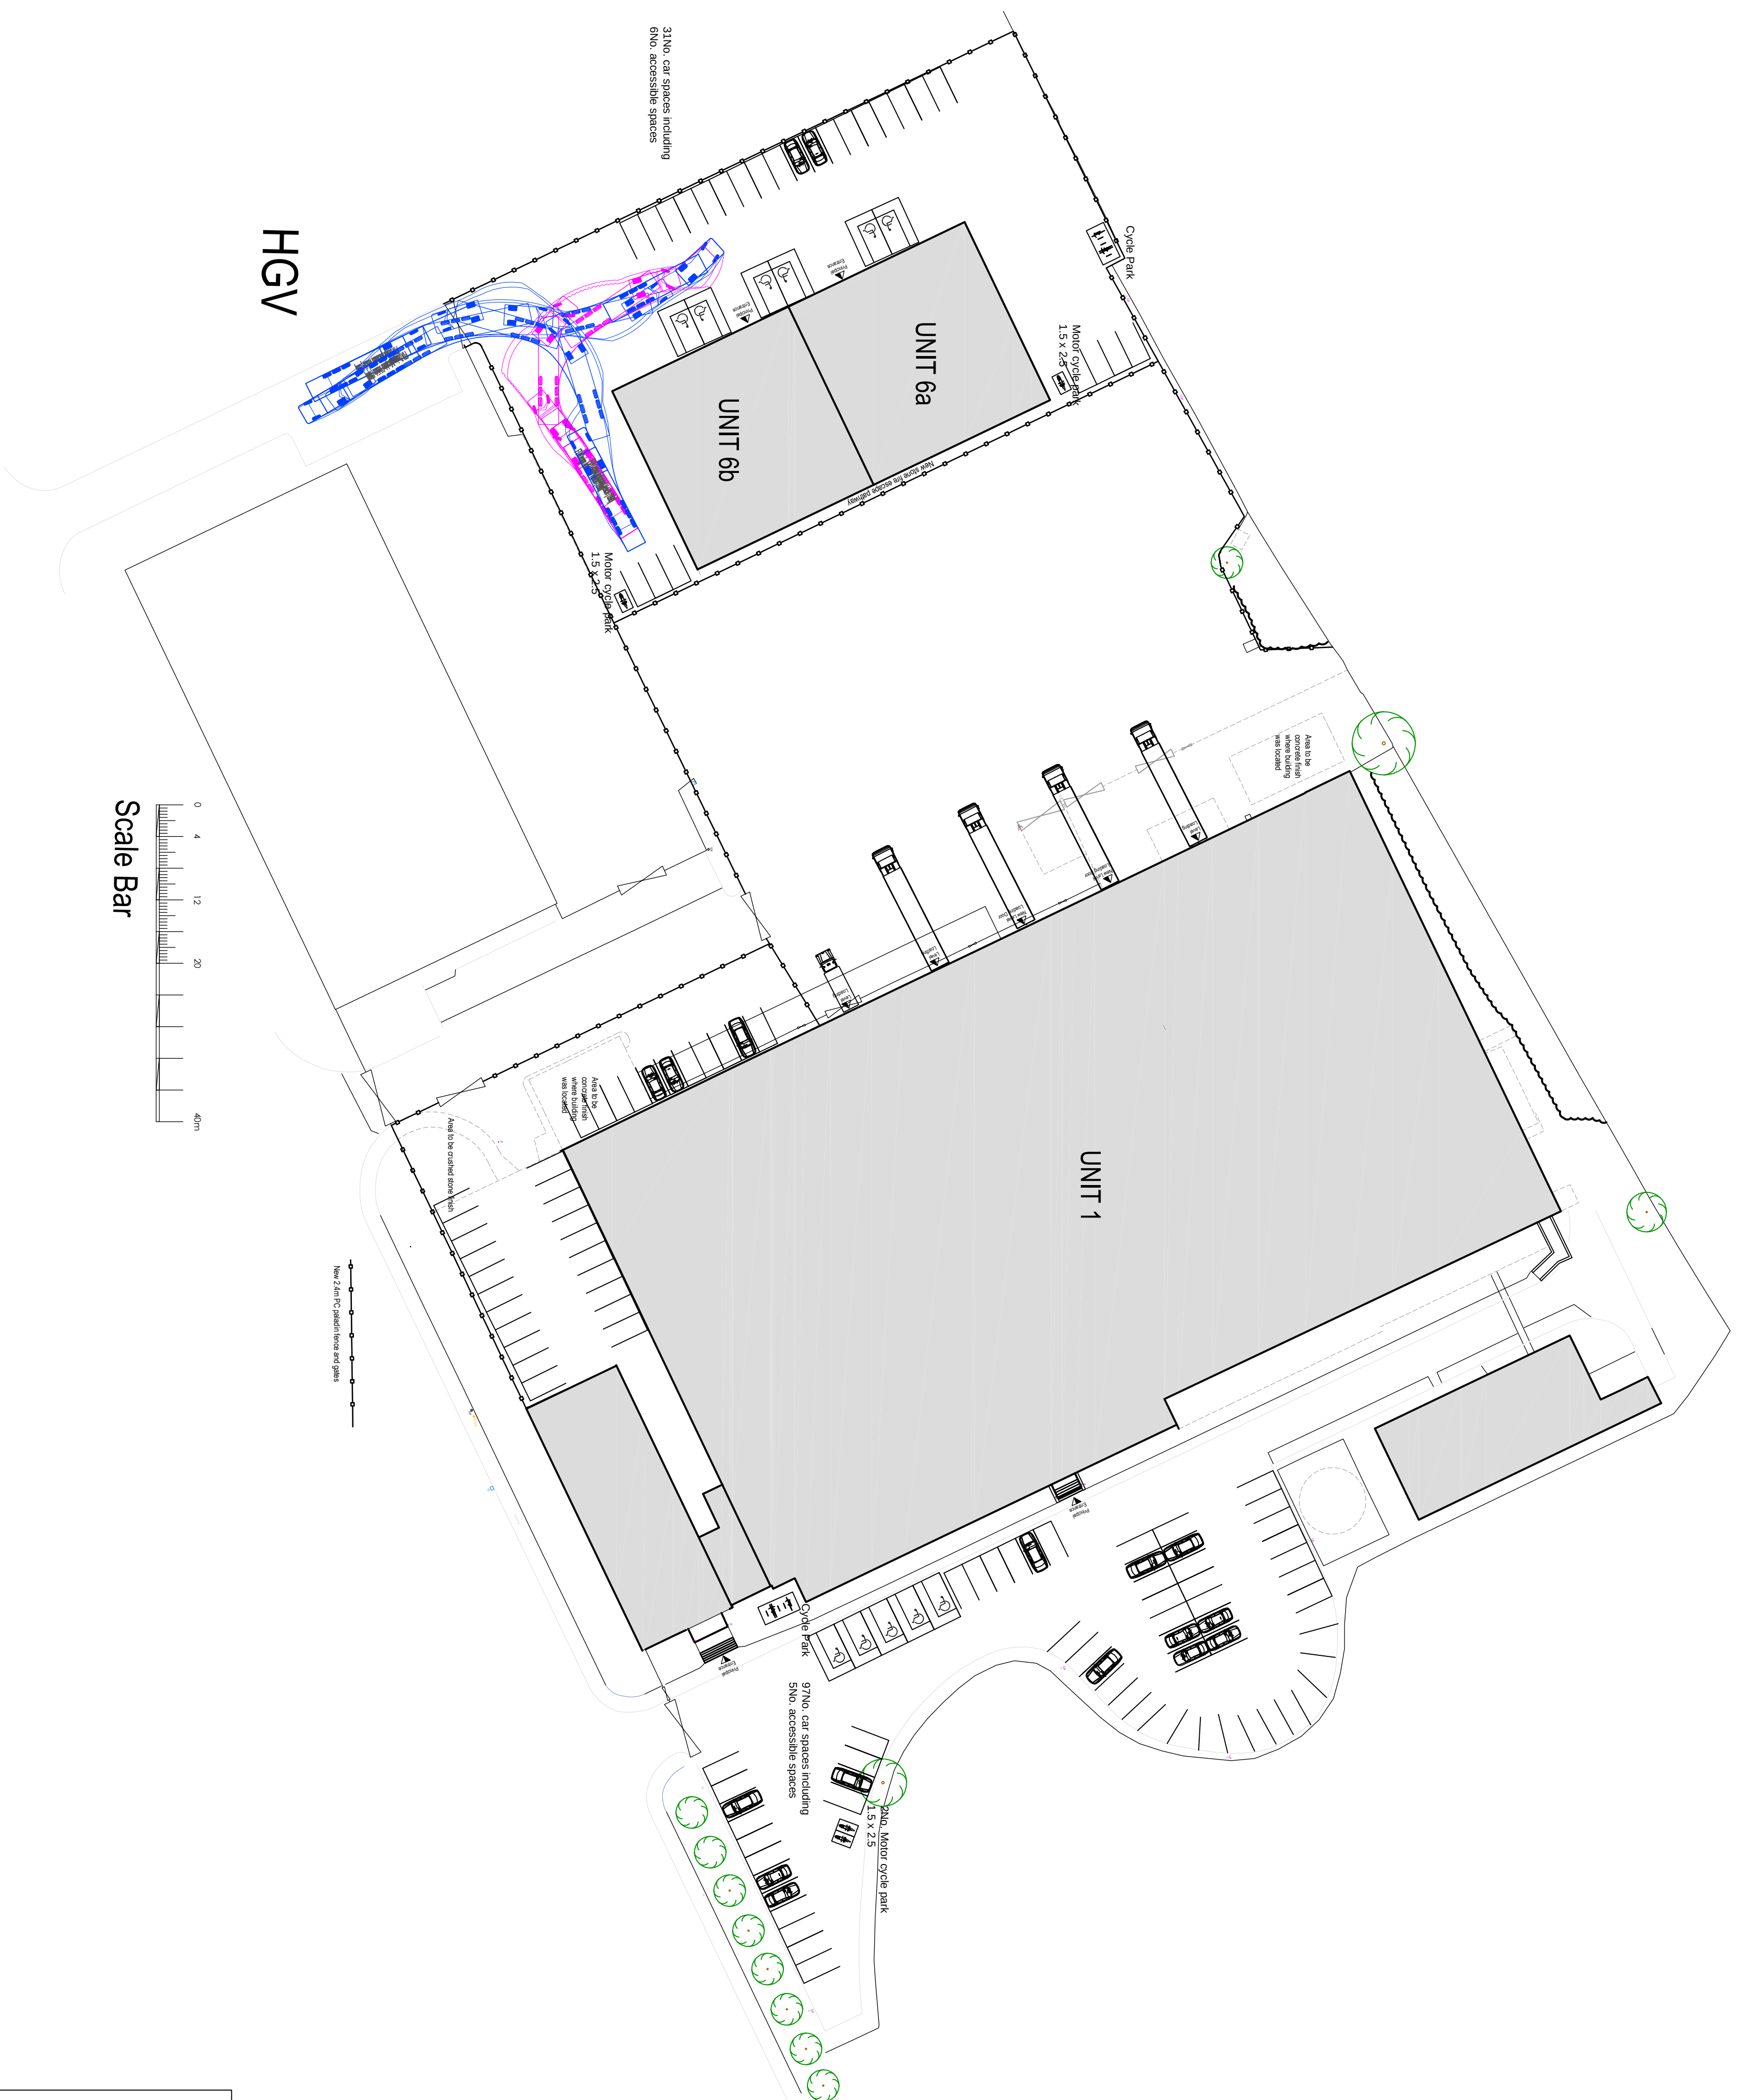

REV / DATE	DESCRIPTION
	
PROJECT	Unit 1 & 6 Wilson Road Hygon Business Park, Hygon Liverpool, L36 6JF
SUBJECT	Proposed Site Layout HYV
JOB NUMBER	DRAWING NR 21-046/UD05.01
21-046	
CLIENT	Strang Investments (2007) Ltd c/o Pecton Ltd
DATE	SCALE 1:500 @ A1
March 2021	
REV	DRAWN
B	WF
CHECKED	
WF	