
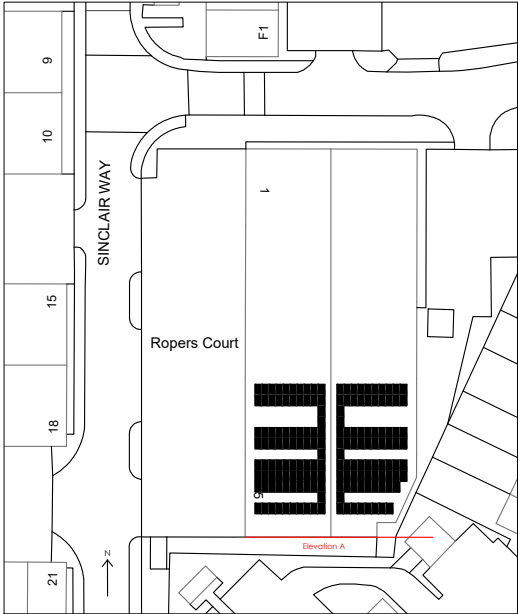
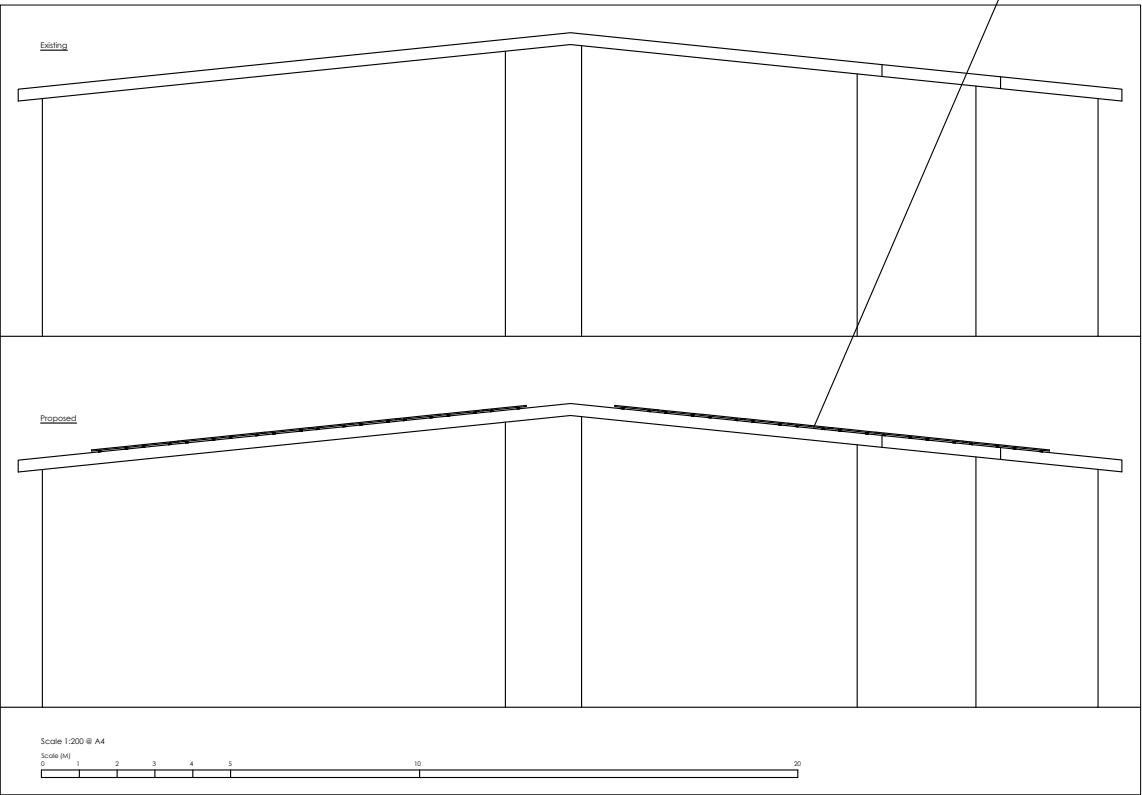


Elevation Plan (A)
Harrison Collier, Ropers Court, Sinclair Way, Prescot, L34 1QN

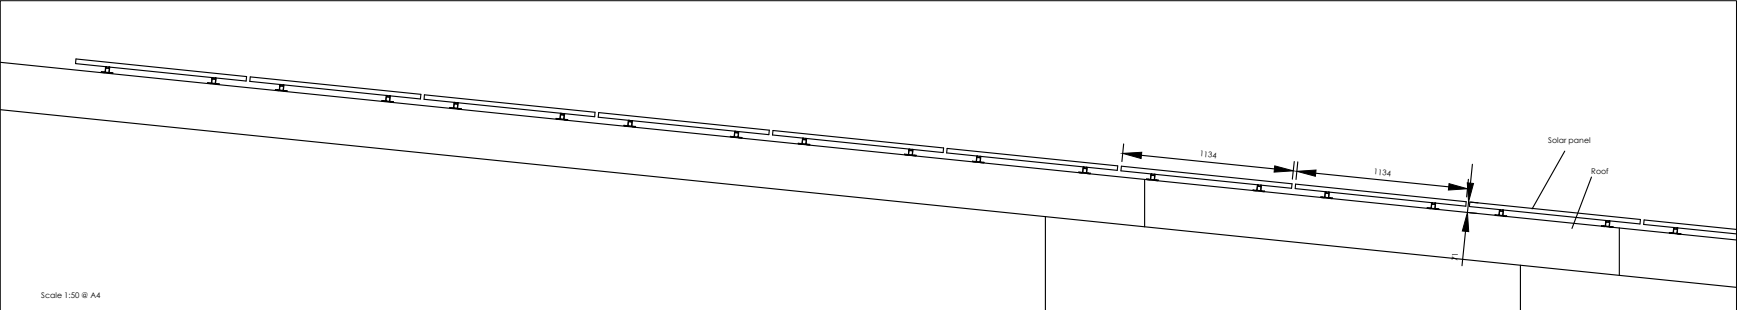

General Notes:

- Proposed roof mounted 75.9kW solar PV system comprising of 165 x Canadian Solar 460w modules
- Solar panel dimensions: 1762mm x 1134mm x 30mm
- Solar panel modules have 2mm heat strengthened glass front cover with anti-reflective coating
- Solar panels to be installed over 1m from the external edge of the roof

Work Order: 6441

Site Address:

Harrison Collier
Ropers Court
Sinclair Way
Prescot
L34 1QN

Firm Name & Address:

Geo Green Power Ltd
Unit 1
Bradmore Business Park
Loughborough Road
Bunny
NG11 6QA



Telephone: 0800 988 3188
Website: www.geogreenpower.com

Rev.	Description	Date
1		
2		
3		
4		
5		
6		
7		
8		

Date: 16/02/2026
DWG reference: 6441/Elevation/1