



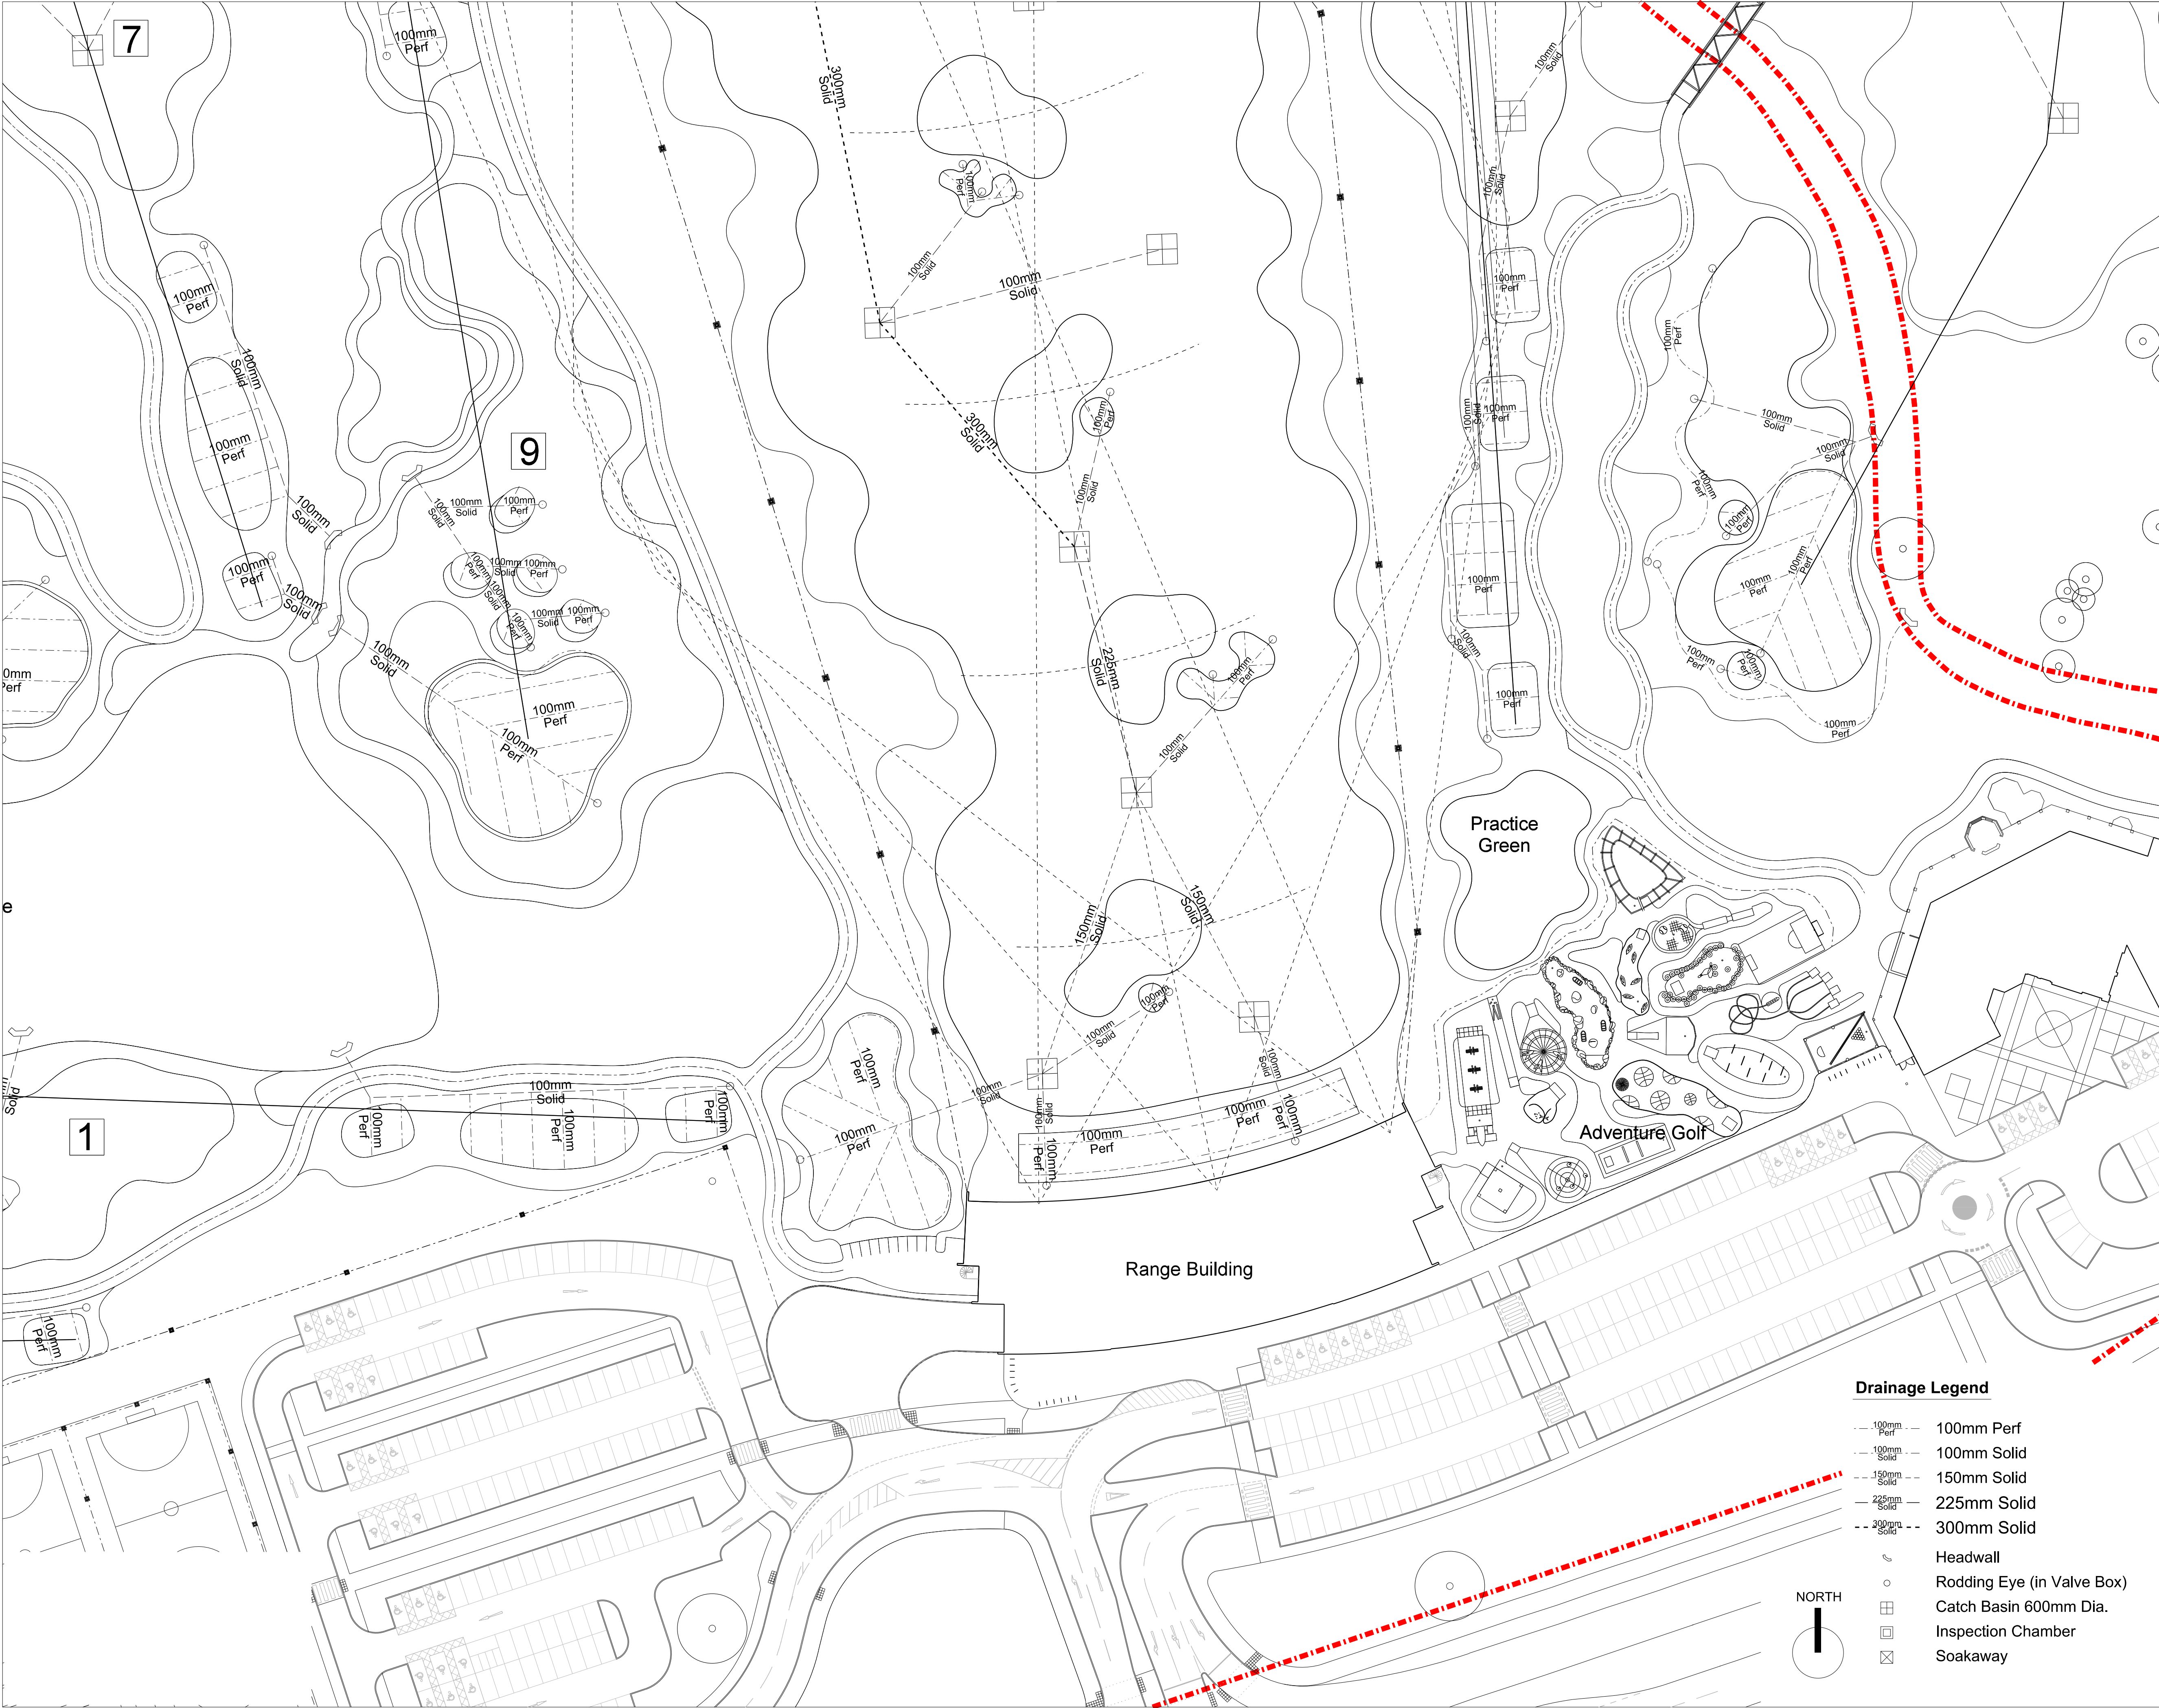


GENERAL NOTES				
01.				
02.				
03.				
04.				
05.				

REVISIONS				
A	09/03/20	Amendments to Driving Range	PA	AC
B	22/06/21	Amendments to highways and site layout	SS	AC
REV	DATE	DESCRIPTION	REV BY	CHK BY

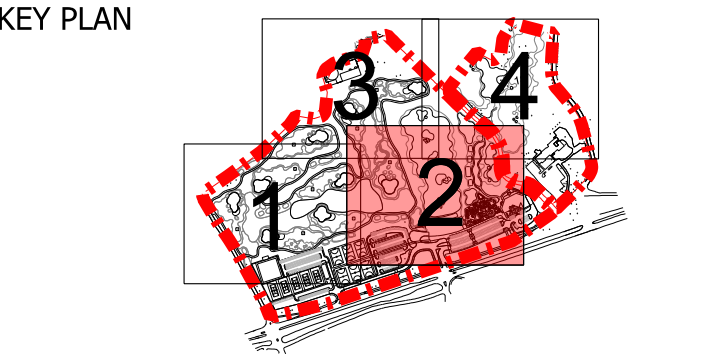

CONSULTANT

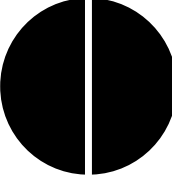**International
Design Group**

LEAD CONSULTANT

CLIENT

ISSUED FOR
Planning Application
(90% submittal)

PROJECT
Kirkby Valley Golf Club

DRAWING TITLE
209 Drainage - Golf Area 2

Drawn	PA	Checked	ATC	Approved	ATC
Date	29.08.19	Sheet Size	A1	Scale	1:500
Drawing No.	G935 209 DRAINAGE - GOLF AREA 2				Rev. B
CAD File No.			Consultant Project No.		

This drawing, the designs and details shown are the copyright of International Design Group and shall not be copied or reproduced in any form without their written consent.

© INTERNATIONAL DESIGN GROUP

Drainage Legend

- 100mm Perf
- 100mm Solid
- 150mm Solid
- 225mm Solid
- 300mm Solid
- Headwall
- Rodding Eye (in Valve Box)
- Catch Basin 600mm Dia.
- Inspection Chamber
- Soakaway

NORTH