
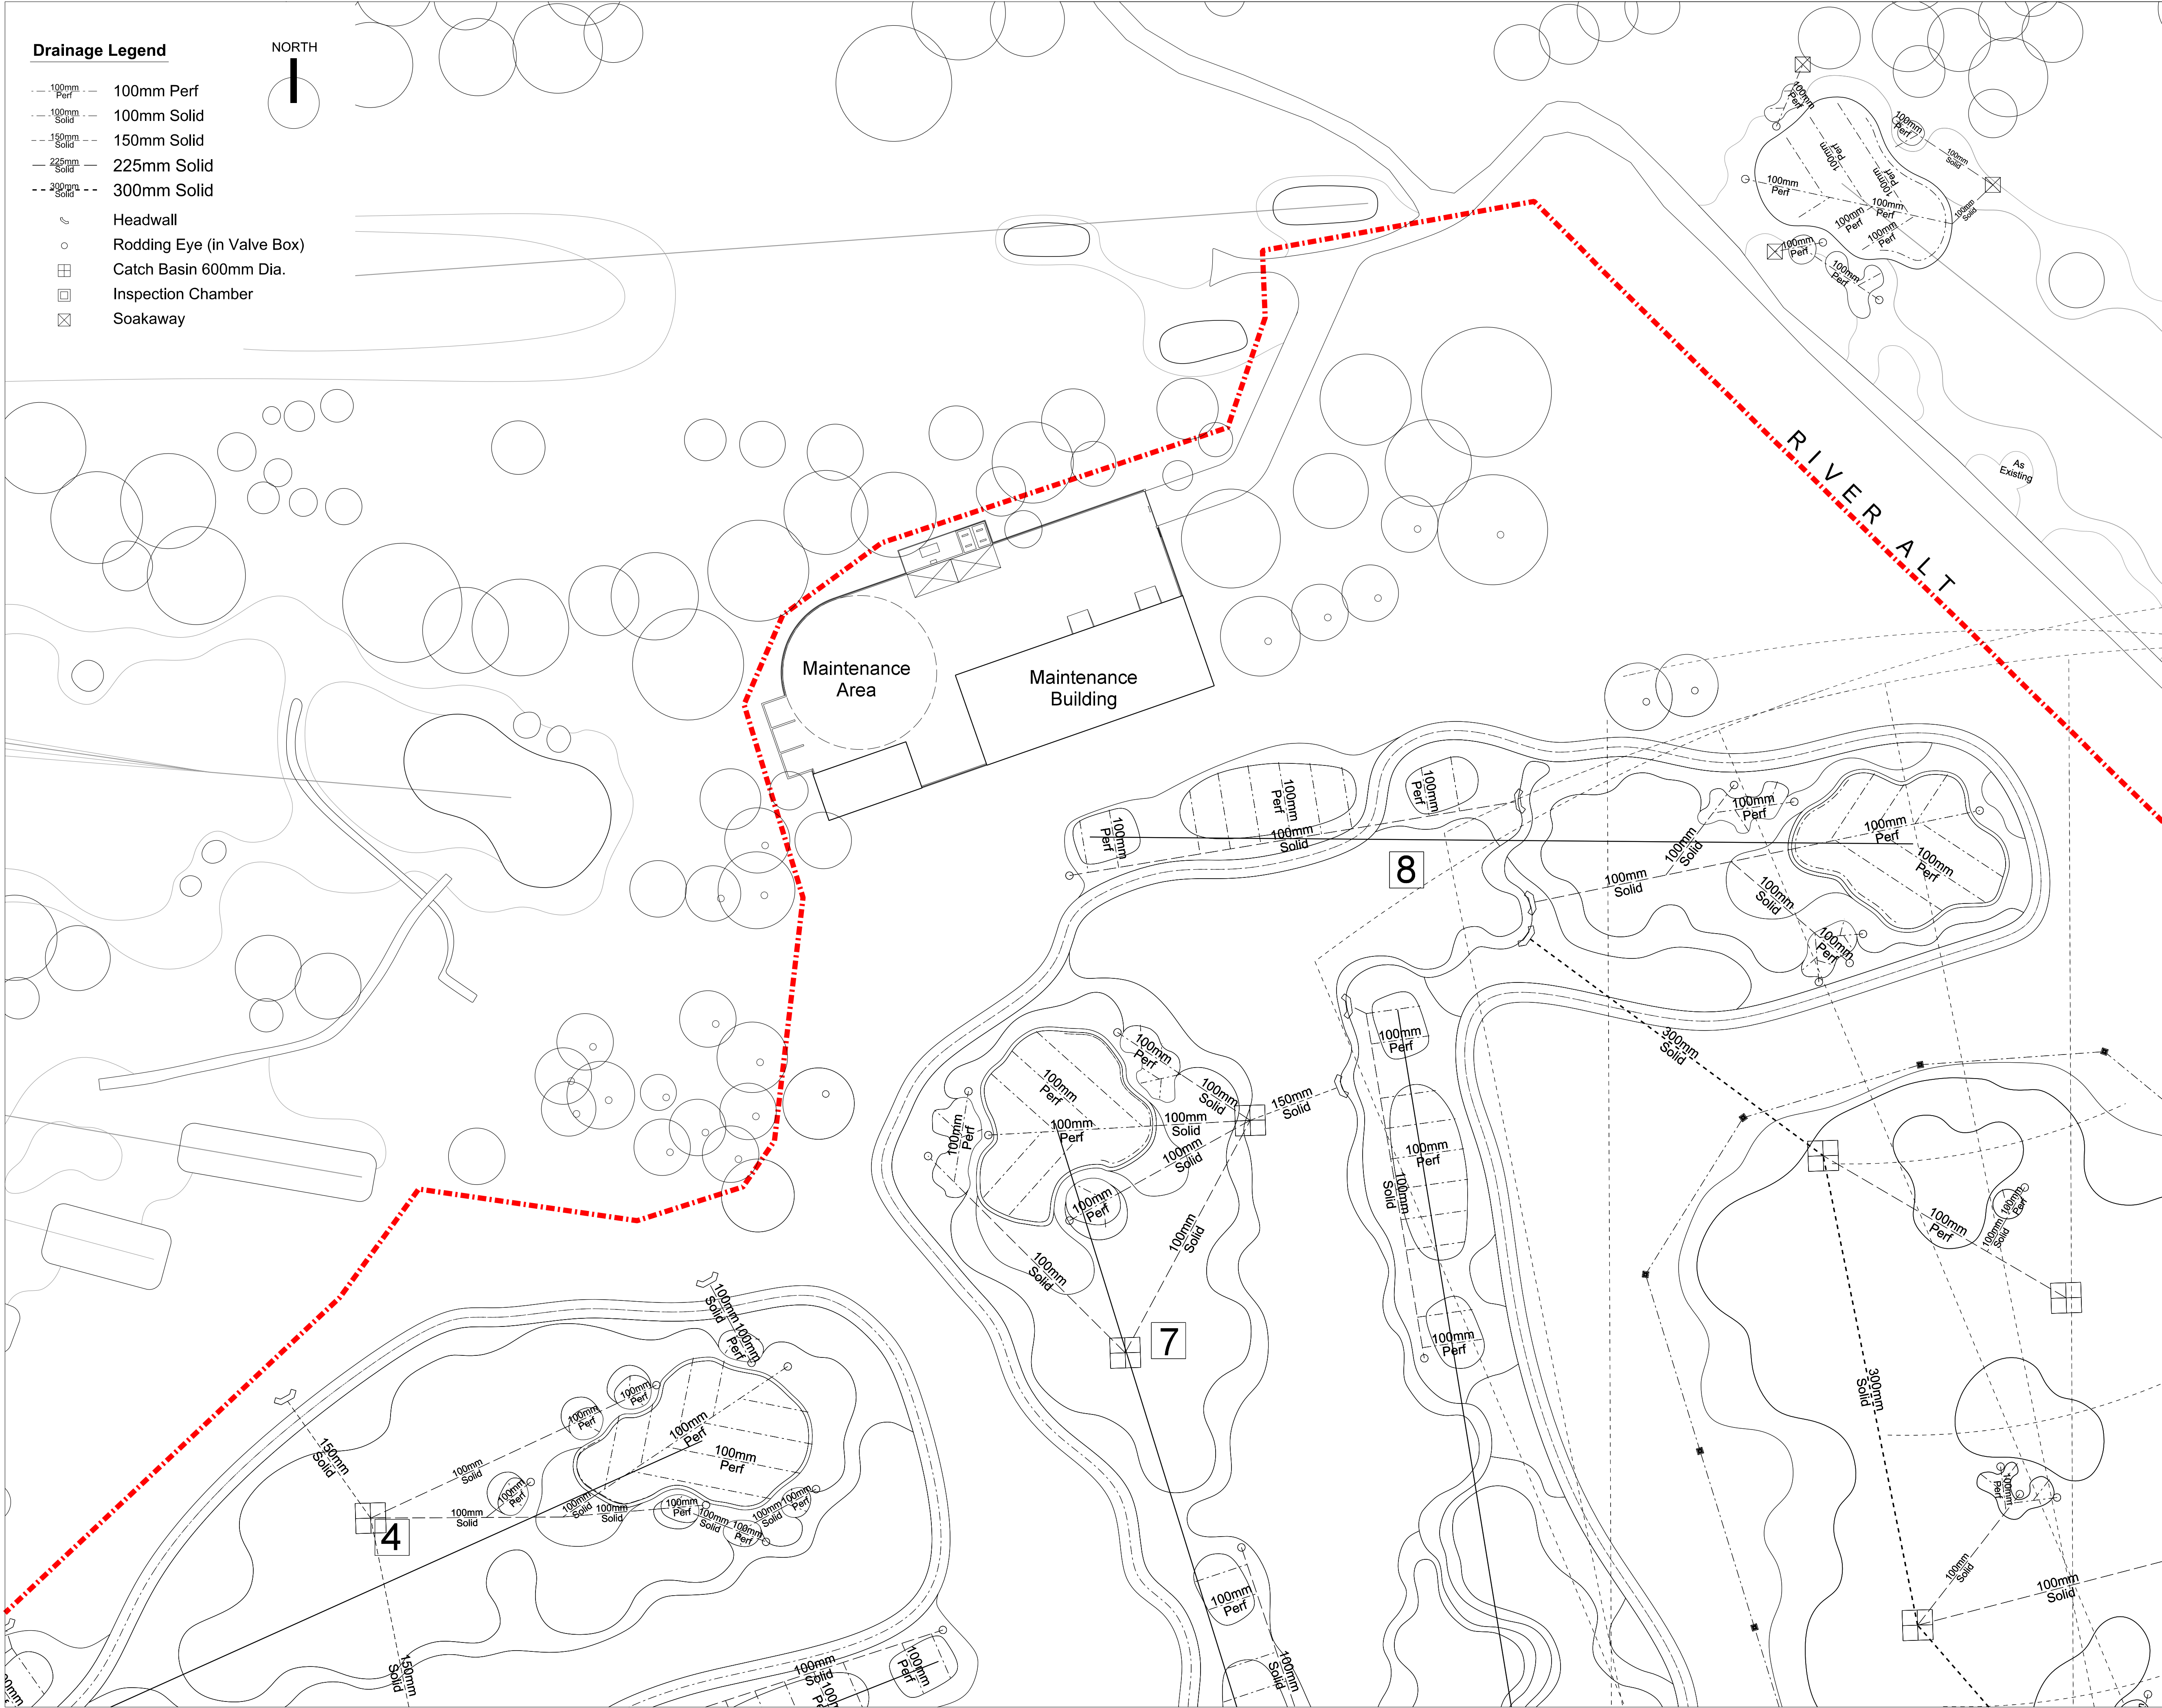


Drainage Legend

- 100mm Perf
- 100mm Solid
- 150mm Solid
- 225mm Solid
- 300mm Solid
- Headwall
- Rodding Eye (in Valve Box)
- Catch Basin 600mm Dia.
- Inspection Chamber
- Soakaway

NORTH

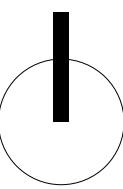

GENERAL NOTES

- 01.
- 02.
- 03.
- 04.
- 05.

REVISIONS

| REV | DATE     | DESCRIPTION                            | REV BY | CHK BY |
|-----|----------|----------------------------------------|--------|--------|
| A   | 09/03/20 | Amendments to Driving Range            | PA     | AC     |
| B   | 22/06/21 | Amendments to highways and site layout | SS     | AC     |

KEY PLAN



CONSULTANT



LEAD CONSULTANT

CLIENT

ISSUED FOR

Planning Application  
(90% submittal)

PROJECT

Kirkby Valley Golf Club

DRAWING TITLE

210 Drainage - Golf Area 3

|                                                |          |            |                        |          |       |
|------------------------------------------------|----------|------------|------------------------|----------|-------|
| Drawn                                          | PA       | Checked    | ATC                    | Approved | ATC   |
| Date                                           | 29.08.19 | Sheet Size | A1                     | Scale    | 1:500 |
| Drawing No.<br>G935 210 DRAINAGE - GOLF AREA 3 |          |            |                        | Rev.     | B     |
| CAD File No.                                   |          |            | Consultant Project No. |          |       |

This drawing, the designs and details shown are the copyright of International Design Group and shall not be copied or reproduced in any form without their written consent.