


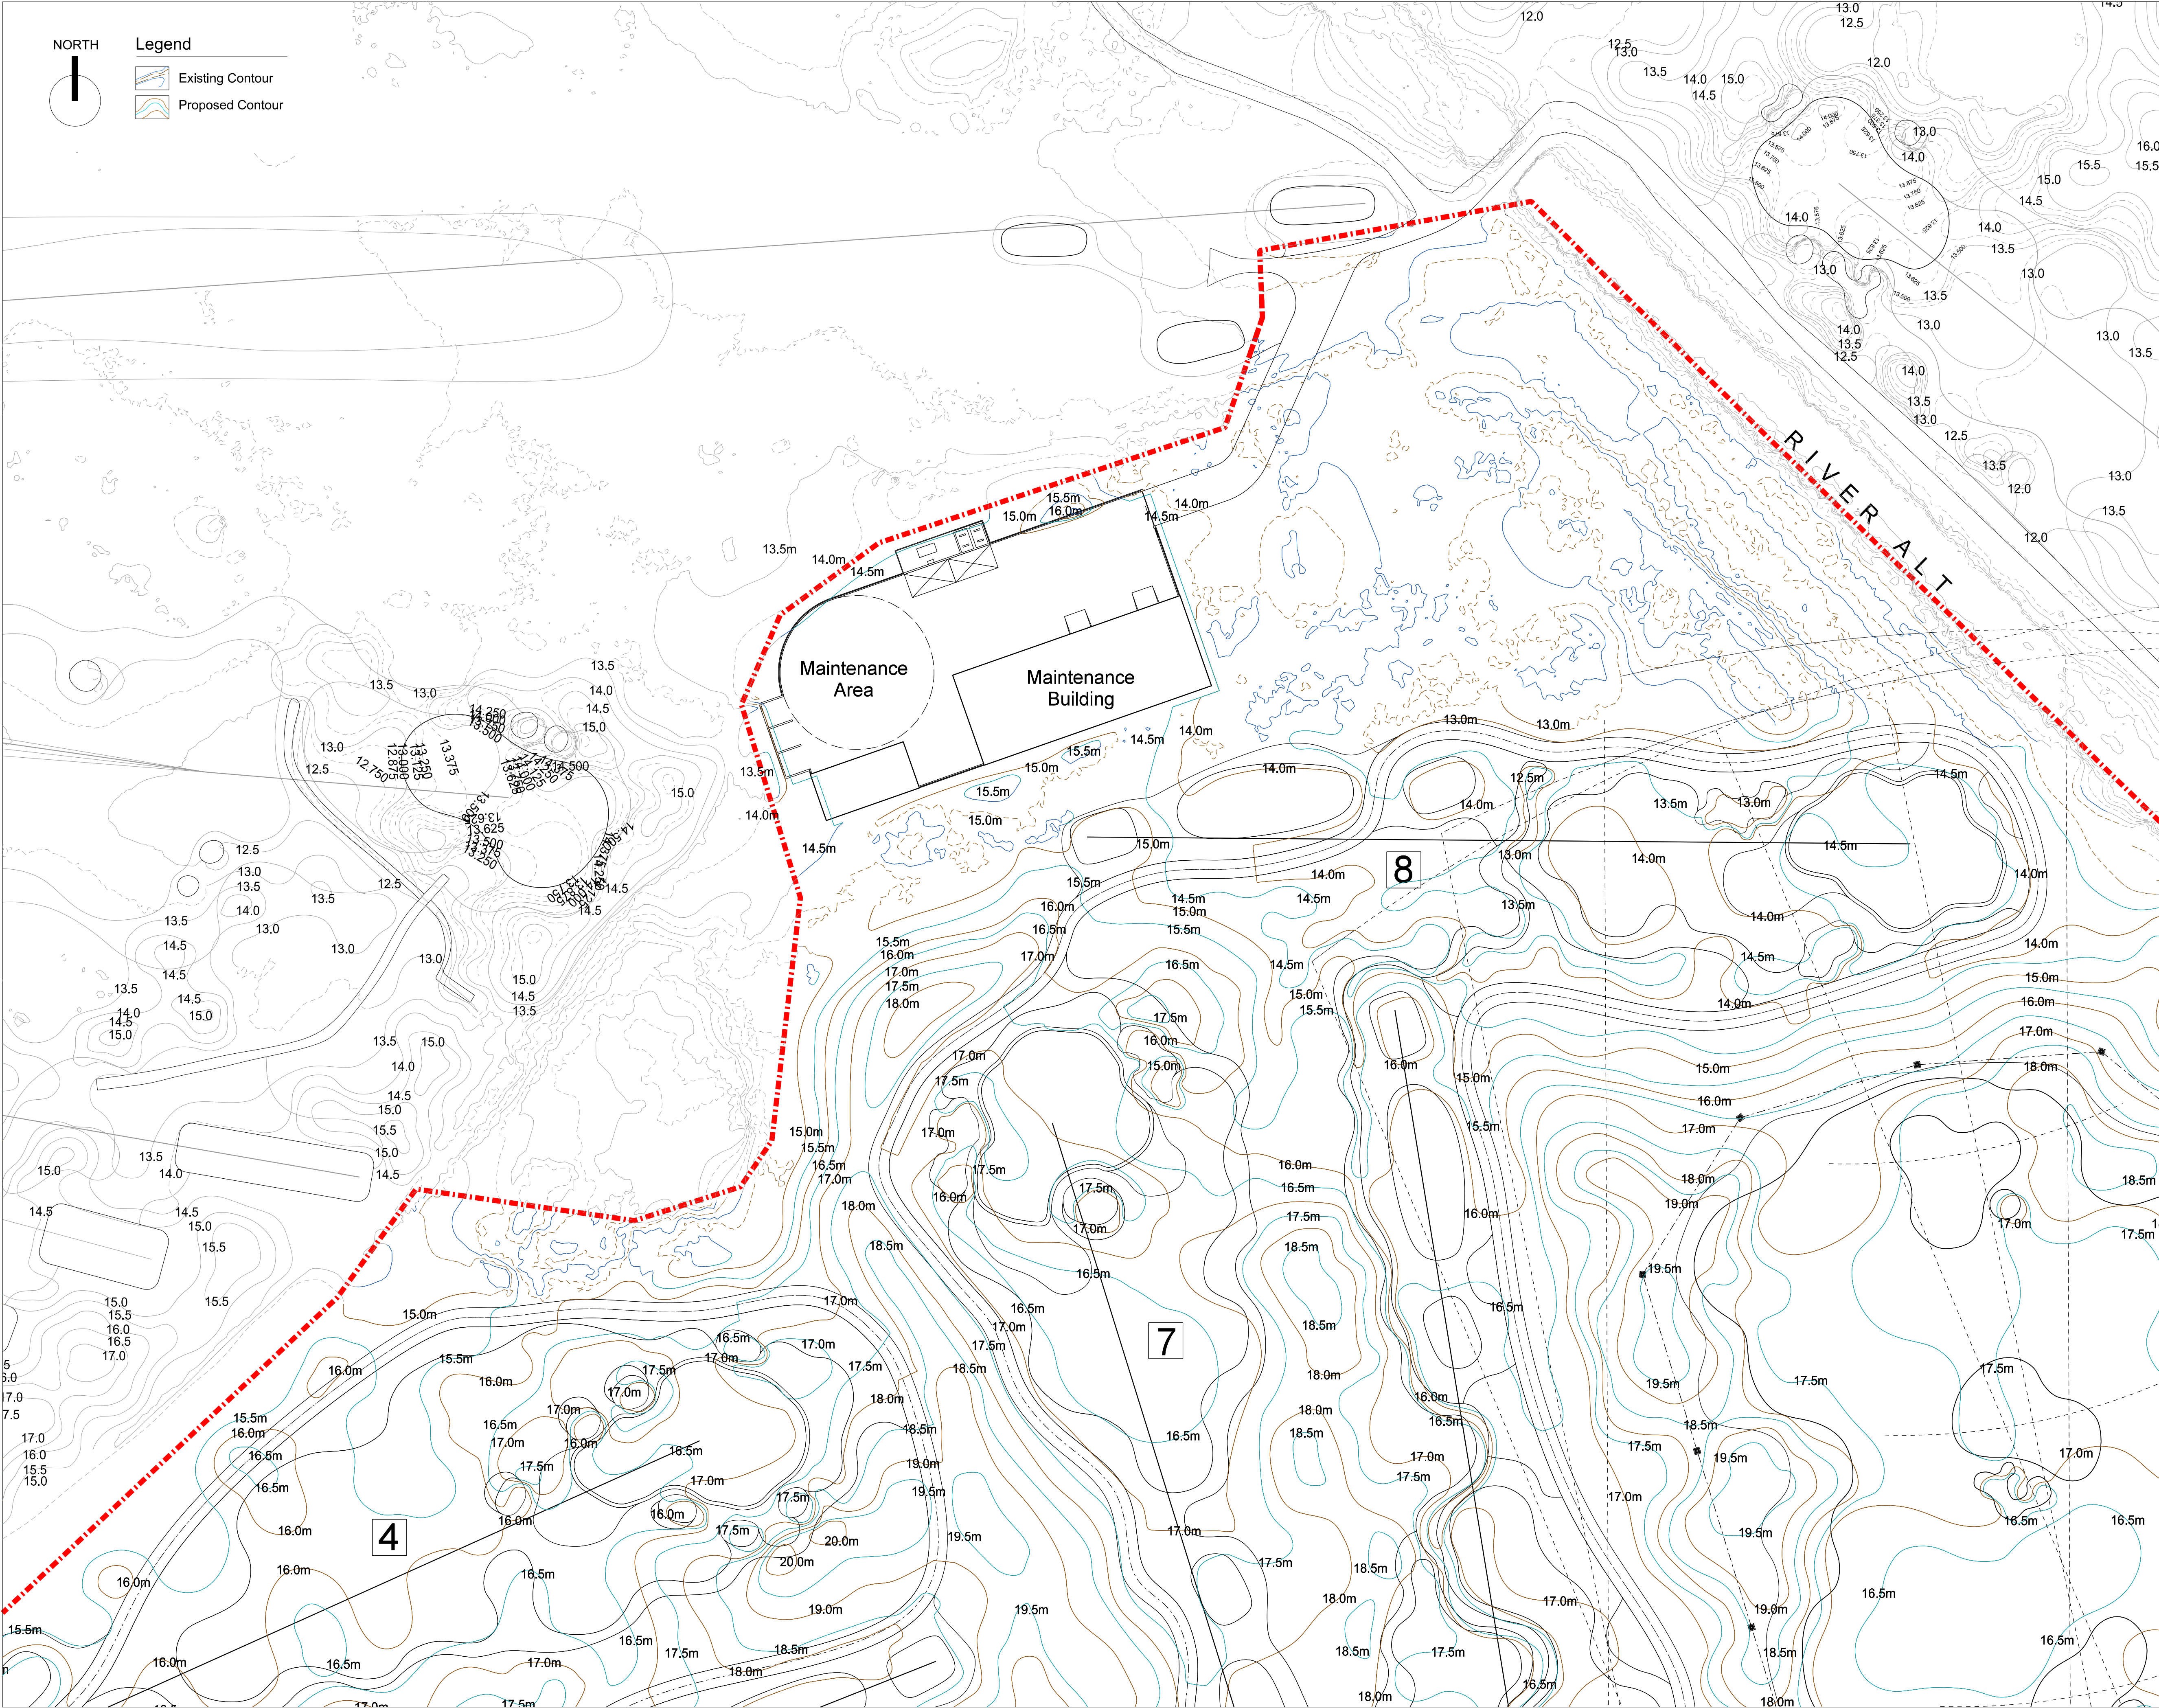

NORTH

Legend

- Existing Contour
- Proposed Contour

GENERAL NOTES


- 01.
- 02.
- 03.
- 04.
- 05.

REVISIONS

A	09/03/20	Amendments to Driving Range	PA	AC
B	22/06/21	Amendments to highways and site layout	SS	AC

REV	DATE	DESCRIPTION	REV BY	CHK BY
-----	------	-------------	--------	--------

KEY PLAN

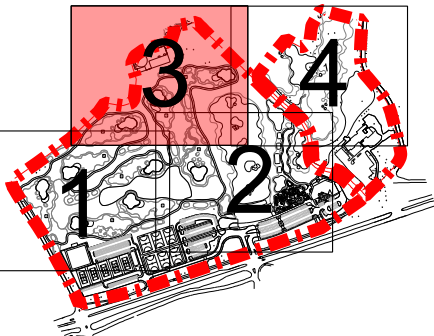

CONSULTANT



LEAD CONSULTANT

CLIENT

ISSUED FOR

Planning Application
(90% submittal)

PROJECT

Kirkby Valley Golf Club

DRAWING TITLE

214 Grading - Golf Area 3

Drawn	PA	Checked	ATC	Approved	ATC
Date	29.08.19	Sheet Size	A1	Scale	1:500
Drawing No. G935 214 GRADING - GOLF AREA 3				Rev.	B
CAD File No.			Consultant Project No.		

This drawing, the designs and details shown are the copyright of International Design Group and shall not be copied or reproduced in any form without their written consent.

© INTERNATIONAL DESIGN GROUP