


LE01 TYPICAL LAKE EDGE CONSTRUCTION - Natural Edge

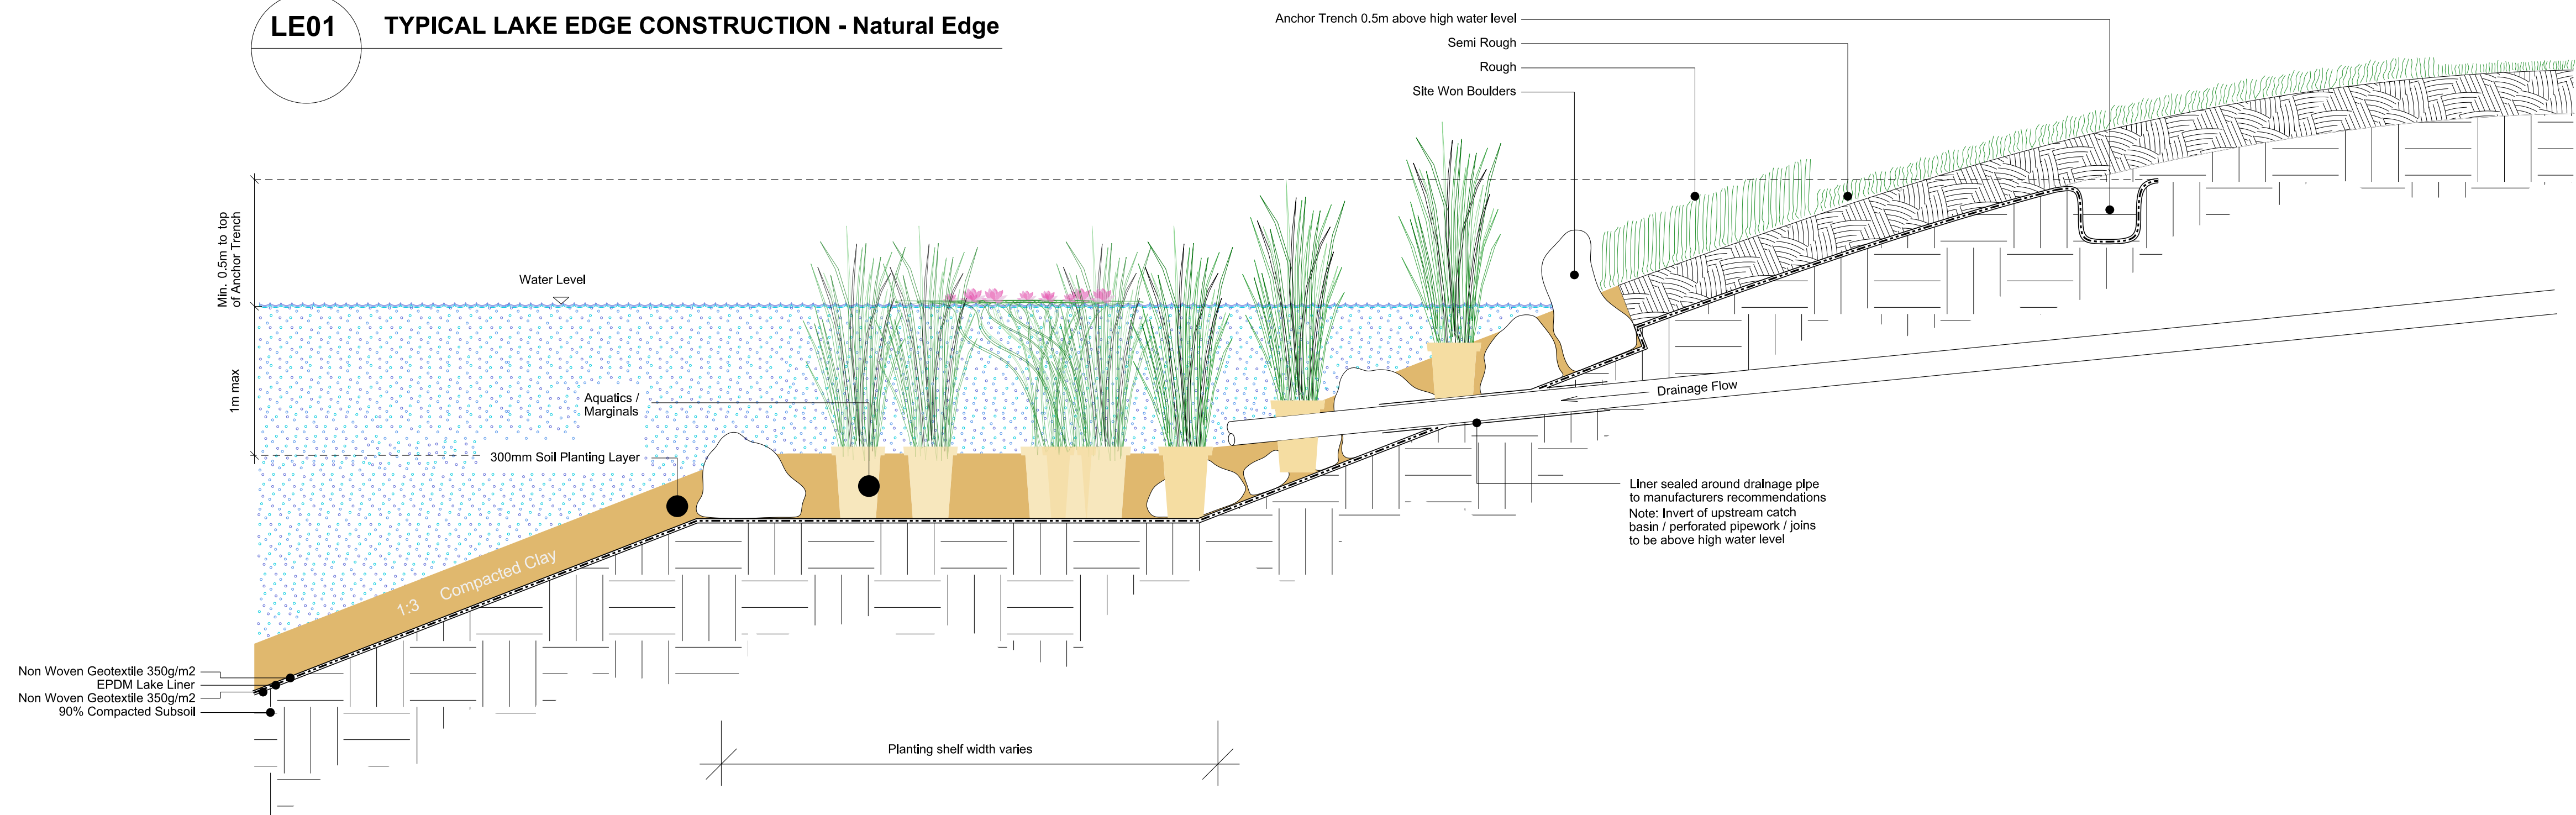

GENERAL NOTES

- 01.
- 02.
- 03.
- 04.
- 05.

REVISIONS

REV	DATE	DESCRIPTION	REV BY	CHK BY
A	09/03/20	Amendments to Driving Range	PA	AC
B	22/06/21	Amendments to highways and site layout	SS	AC

KEY PLAN

CONSULTANT



LEAD CONSULTANT

CLIENT

ISSUED FOR

Planning Application
(90% submittal)

PROJECT

Kirkby Valley Golf Club

DRAWING TITLE

236 Drainage and Lake Details

Drawn	JH	Checked	ATC	Approved	ATC
Date	29.08.19	Sheet Size	A3	Scale	N.T.S.
Drawing No. G935 236 DRAINAGE AND LAKE DETAILS				Rev.	B



CAD File No. G935 236 DRAINAGE AND LAKE DETAILS	Consultant Project No.
--	------------------------

This drawing, the designs and details shown are the copyright of International Design Group and shall not be copied or reproduced in any form without their written consent.

© INTERNATIONAL DESIGN GROUP

SA02 TYPICAL SOAK AWAY SECTION AA

SA01 TYPICAL SOAK AWAY PLAN VIEW

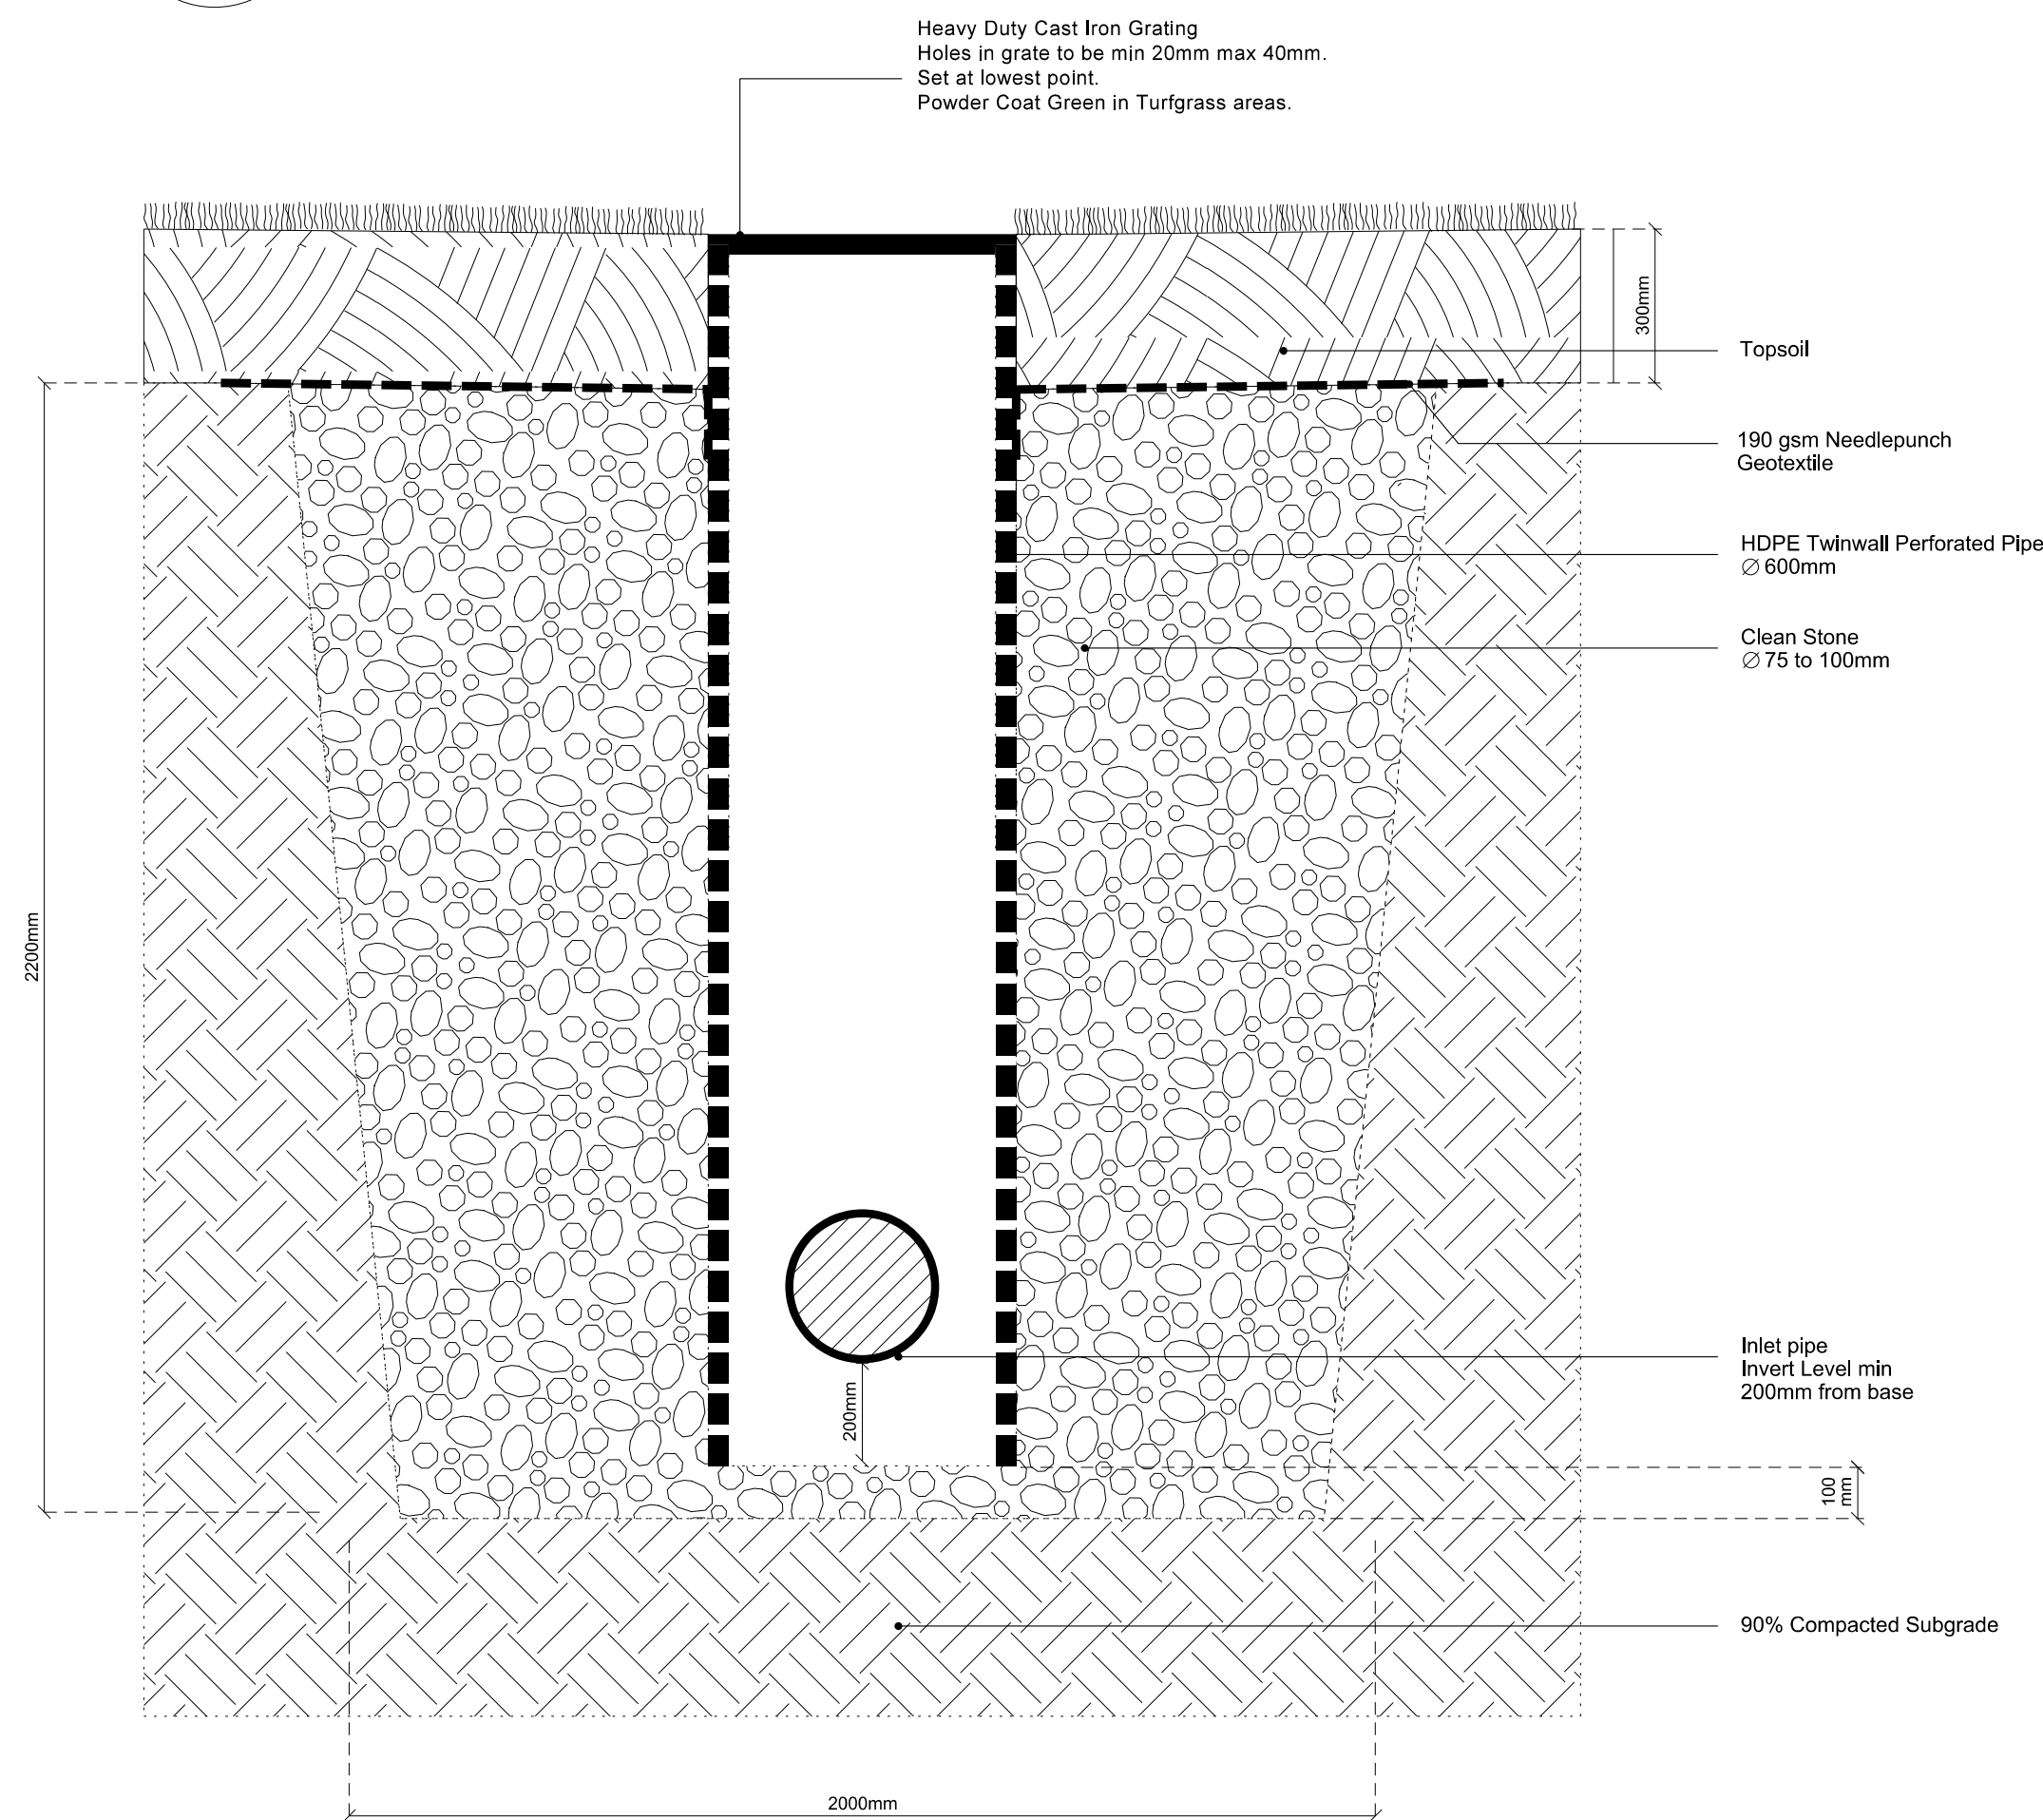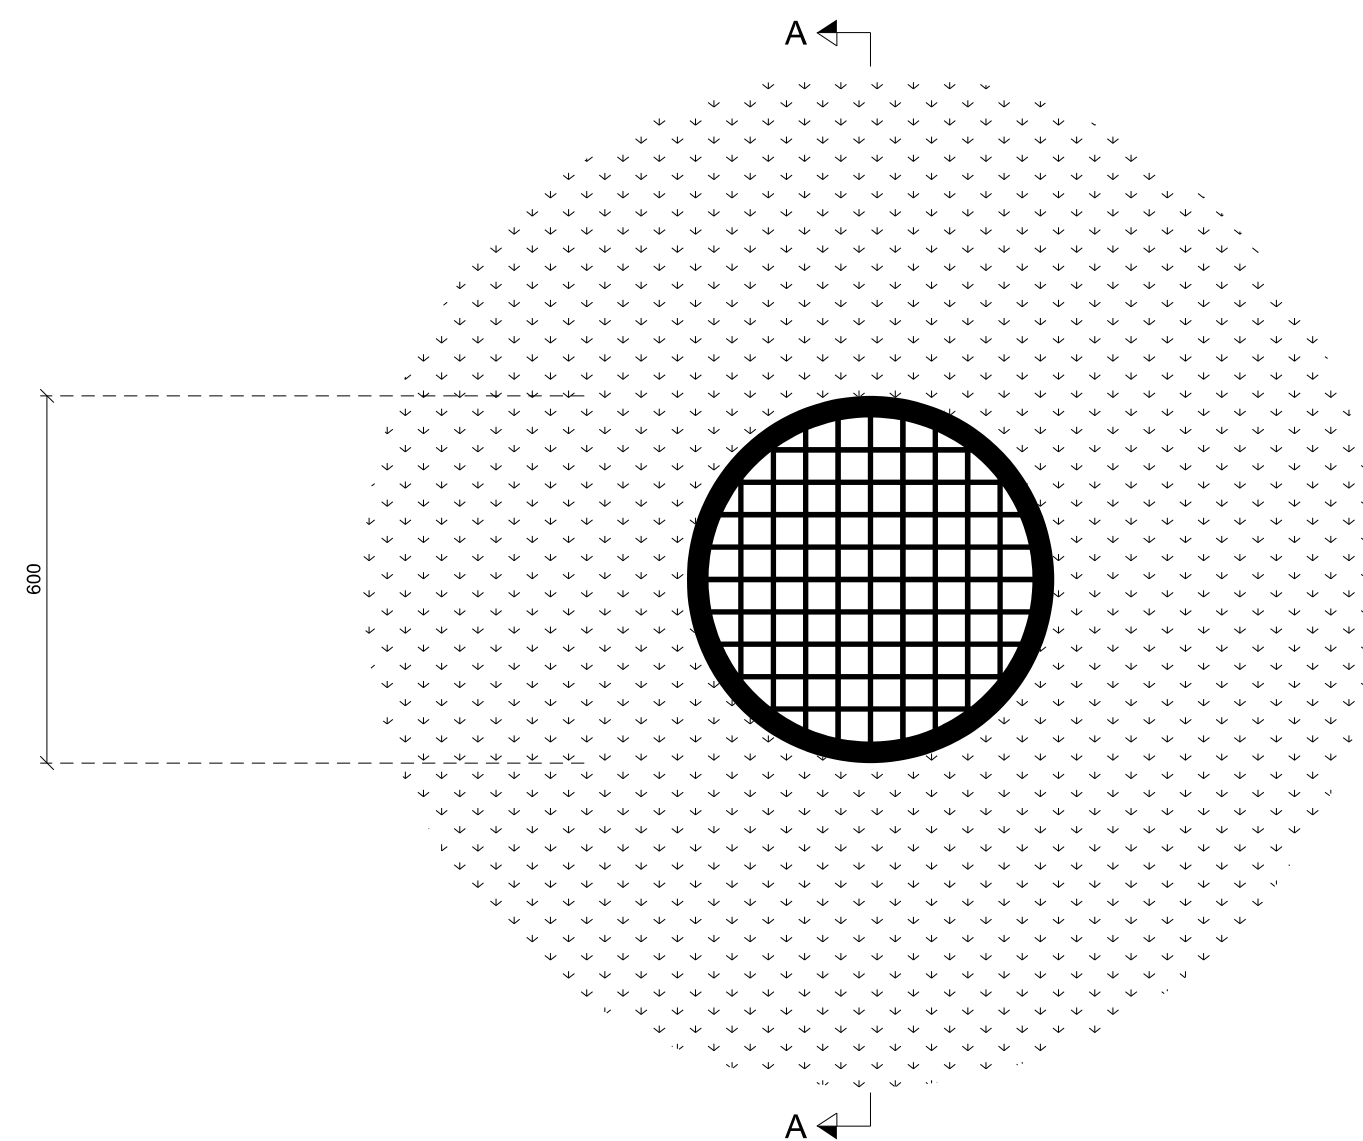

N.B. Detail to be confirmed with Golf Architect following excavation of each soakaway pit