



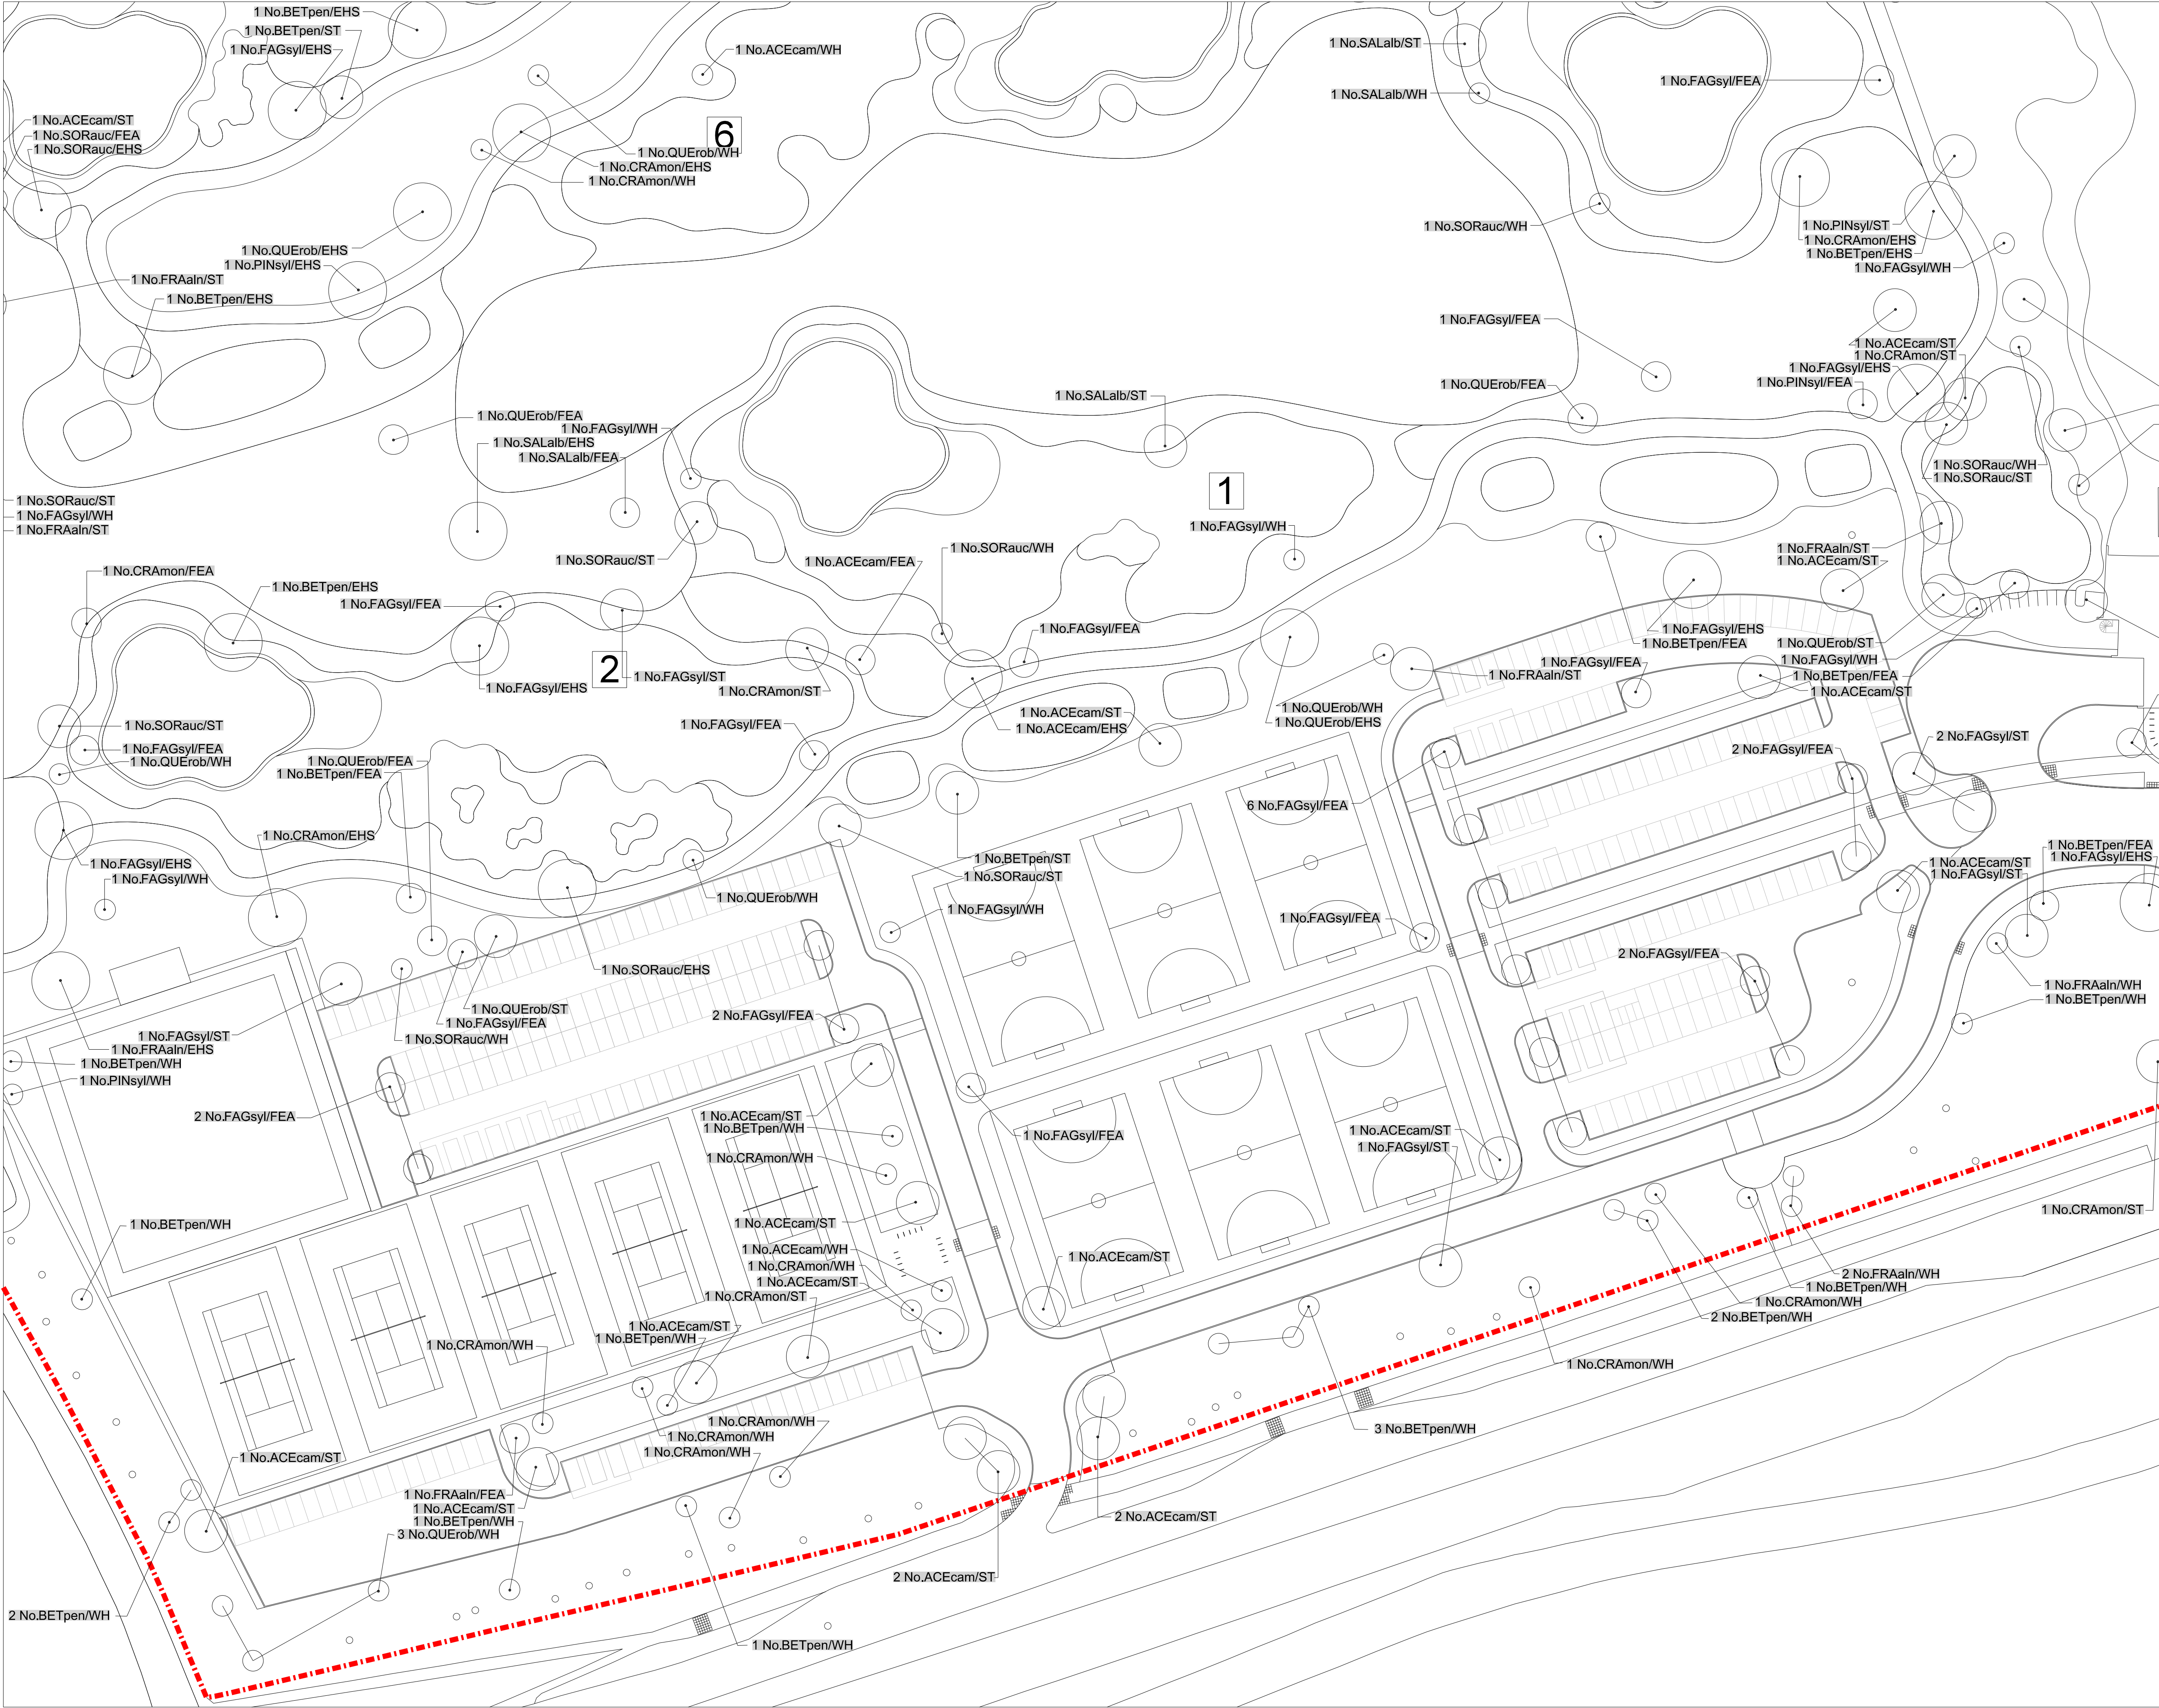

GENERAL NOTES				
01.				
02.				
03.				
04.				
05.				

REVISIONS				
A	09/03/20	Amendments to Driving Range	PA	AC
B	22/06/21	Amendments to highways and site layout	SS	AC

REV	DATE	DESCRIPTION	REV BY	CHK BY
-----	------	-------------	--------	--------

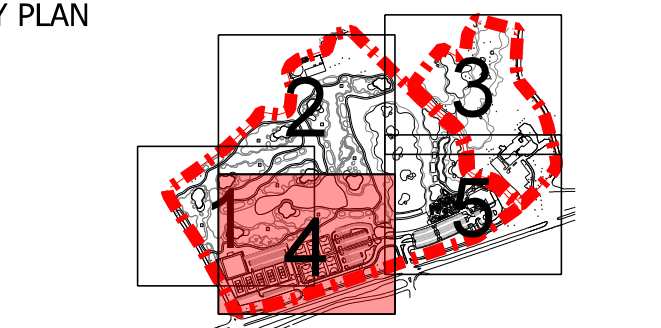

CONSULTANT



LEAD CONSULTANT

CLIENT

ISSUED FOR
Planning Application
(90% submittal)

PROJECT
Kirkby Valley Golf Club

DRAWING TITLE
Tree Plan 4 of 5

Drawn	SS	Checked	JH	Approved	AC
Date	29.08.19	Sheet Size	A3	Scale	1:1000
Drawing No. G935 304 TREE PLAN 4 OF 5				Rev.	B
CAD File No. G935 304		Consultant Project No.			

This drawing, the designs and details shown are the copyright of International Design Group and shall not be copied or reproduced in any form without their written consent.

© INTERNATIONAL DESIGN GROUP