


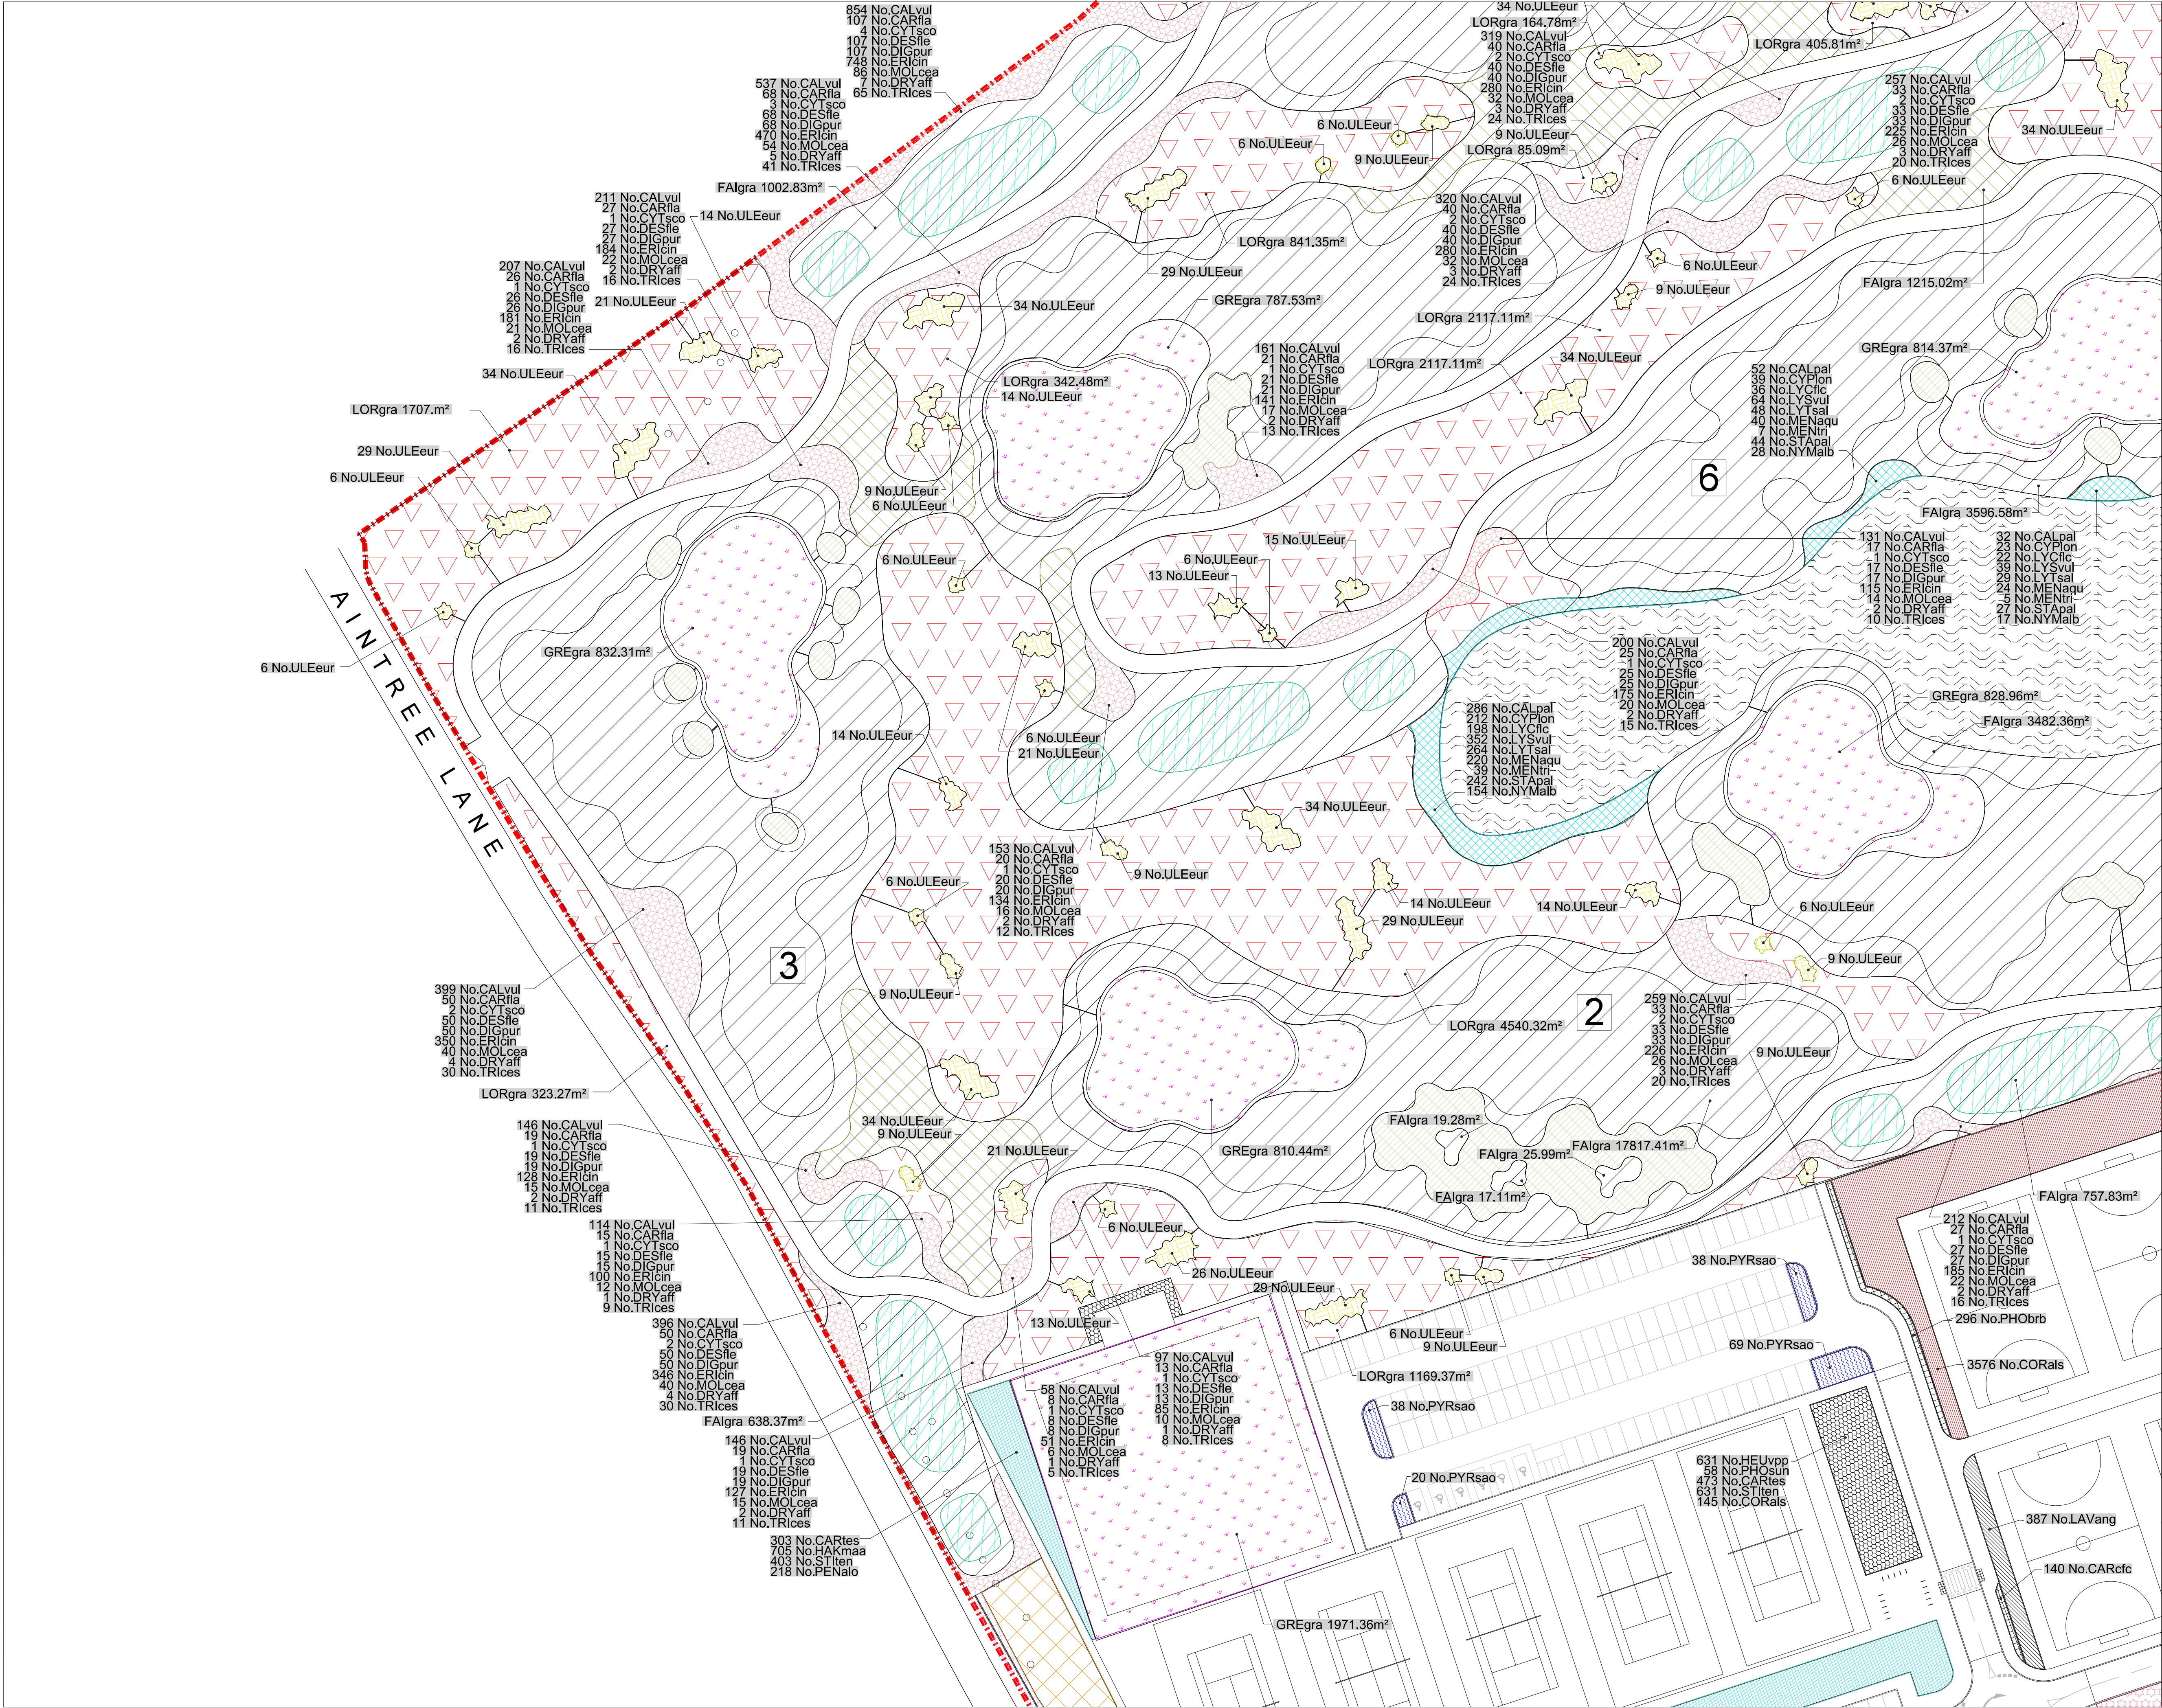

GENERAL NOTES

01.

02.

03.

04.

05.

REVISIONS

|   |          |                                        |    |    |
|---|----------|----------------------------------------|----|----|
| A | 09/03/20 | Amendments to Driving Range            | PA | AC |
| B | 22/06/21 | Amendments to highways and site layout | SS | AC |

KEY PLAN

CONSULTANT

International Design Group

LEAD CONSULTANT

CLIENT

ISSUED FOR

Planning Application (90% submittal)

PROJECT

Kirkby Valley Golf Club

DRAWING TITLE

Planting Plan 1 of 5

|              |                               |            |    |                        |        |
|--------------|-------------------------------|------------|----|------------------------|--------|
| Drawn        | SS                            | Checked    | JH | Approved               | AC     |
| Date         | 29.08.19                      | Sheet Size | A3 | Scale                  | 1:1000 |
| Drawing No.  | G935 311 PLANTING PLAN 1 OF 5 |            |    | Rev.                   | B      |
| CAD File No. | G935 311                      |            |    | Consultant Project No. |        |

This drawing, the designs and details shown are the copyright of International Design Group and shall not be copied or reproduced in any form without their written consent.

© INTERNATIONAL DESIGN GROUP