

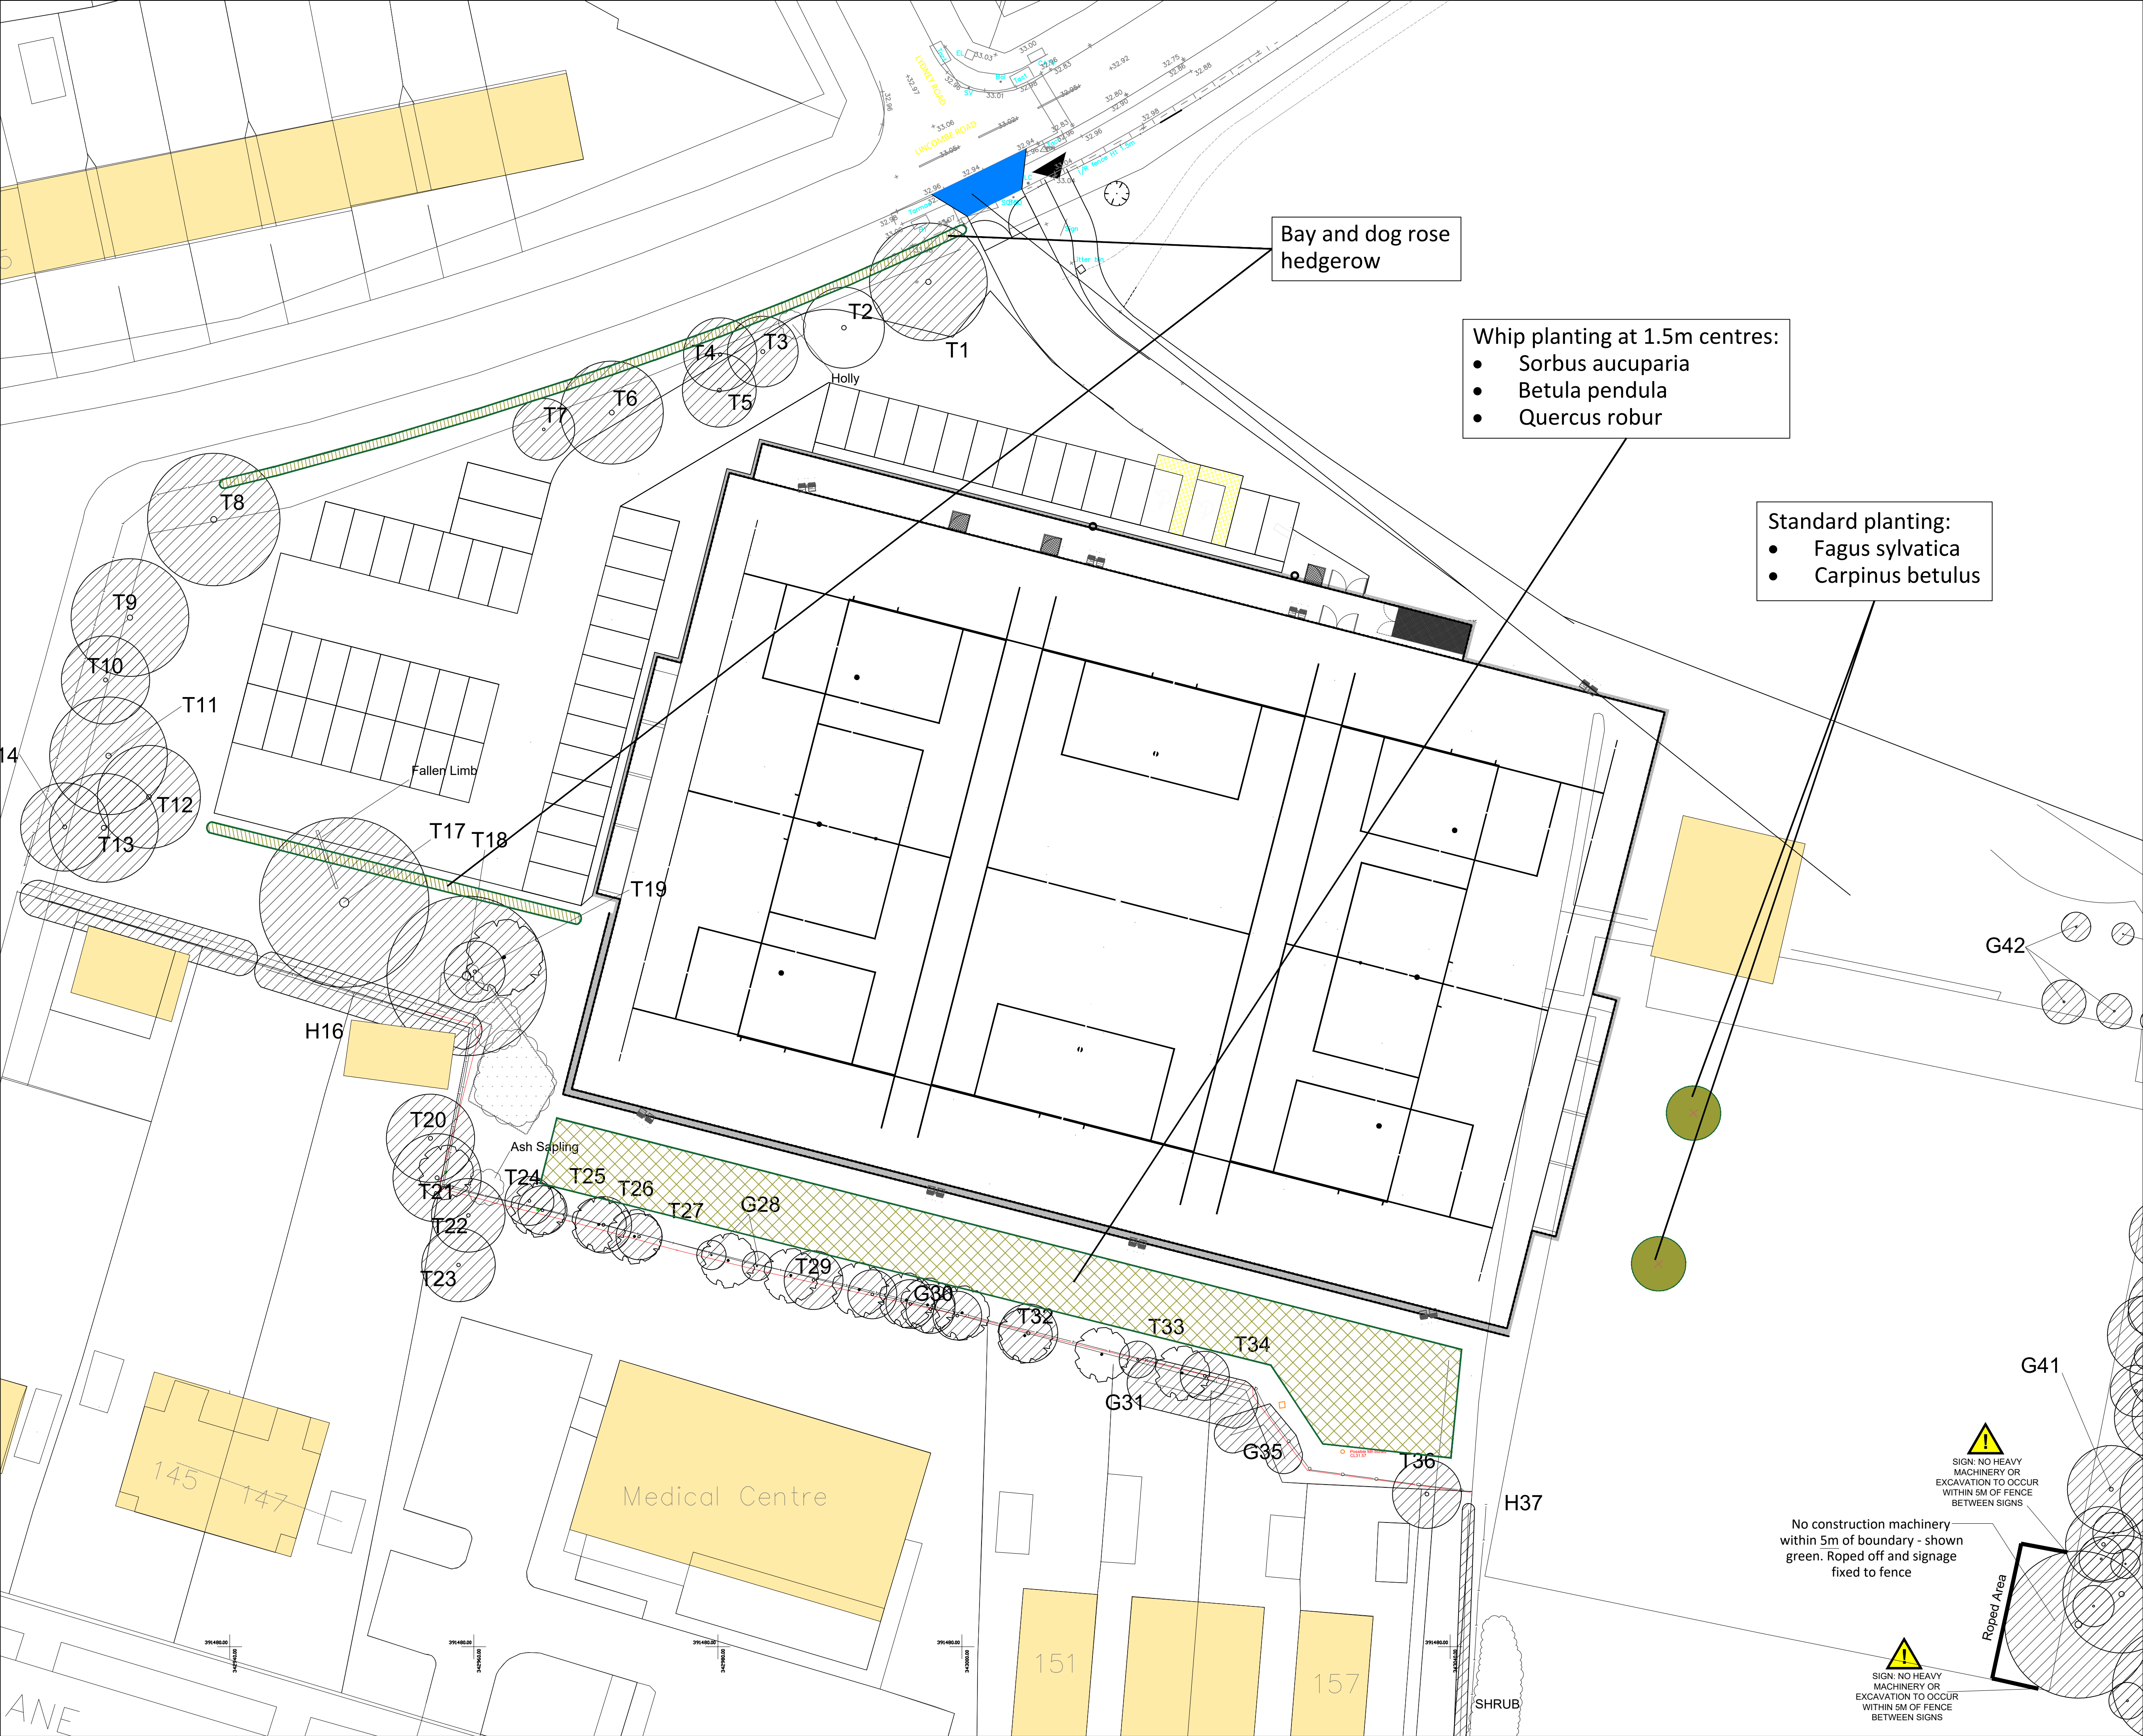
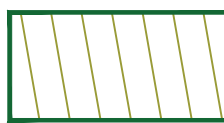


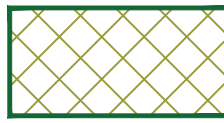

| Revision | Description | Date  |
|----------|-------------|-------|
| A        |             | 04/25 |

Legend:

-  Hedgerow - Bay and dog rose
-  Whip planting at 1.5m centres:
  - Sorbus aucuparia
  - Betula pendula
  - Quercus robur
-  Standard planting:
  - Fagus sylvatica
  - Carpinus betulus

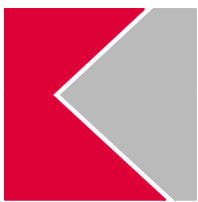

**Knowsley Council**  
Environmental Sustainability Service

|   |                       |                 |
|---|-----------------------|-----------------|
| Project Name<br>Jubilee Park   |                       |                 |
| Project Address<br>Lincombe Road, Huyton<br>L36 2NW   |                       |                 |
| Drawing Description<br>Planting Plan   |                       |                 |
| Drawn By AH   | Checked By RP         |                 |
| Date 04/25   | Date 04/25            |                 |
| Scale 1:250   | Verified By CB        |                 |
|   | Date 04/25            |                 |
| Project Reference Number<br>L001   | Drawing Number<br>001 | Revision<br>001 |
| Knowsley Metropolitan Borough Council<br>Environmental Sustainability Service, Court Hey Park, Roby Road Huyton L16 3NA<br>Tel: 0151 443 3682 Email: <a href="mailto:enquiries.ess@knowsley.gov.uk">enquiries.ess@knowsley.gov.uk</a> |                       |                 |