


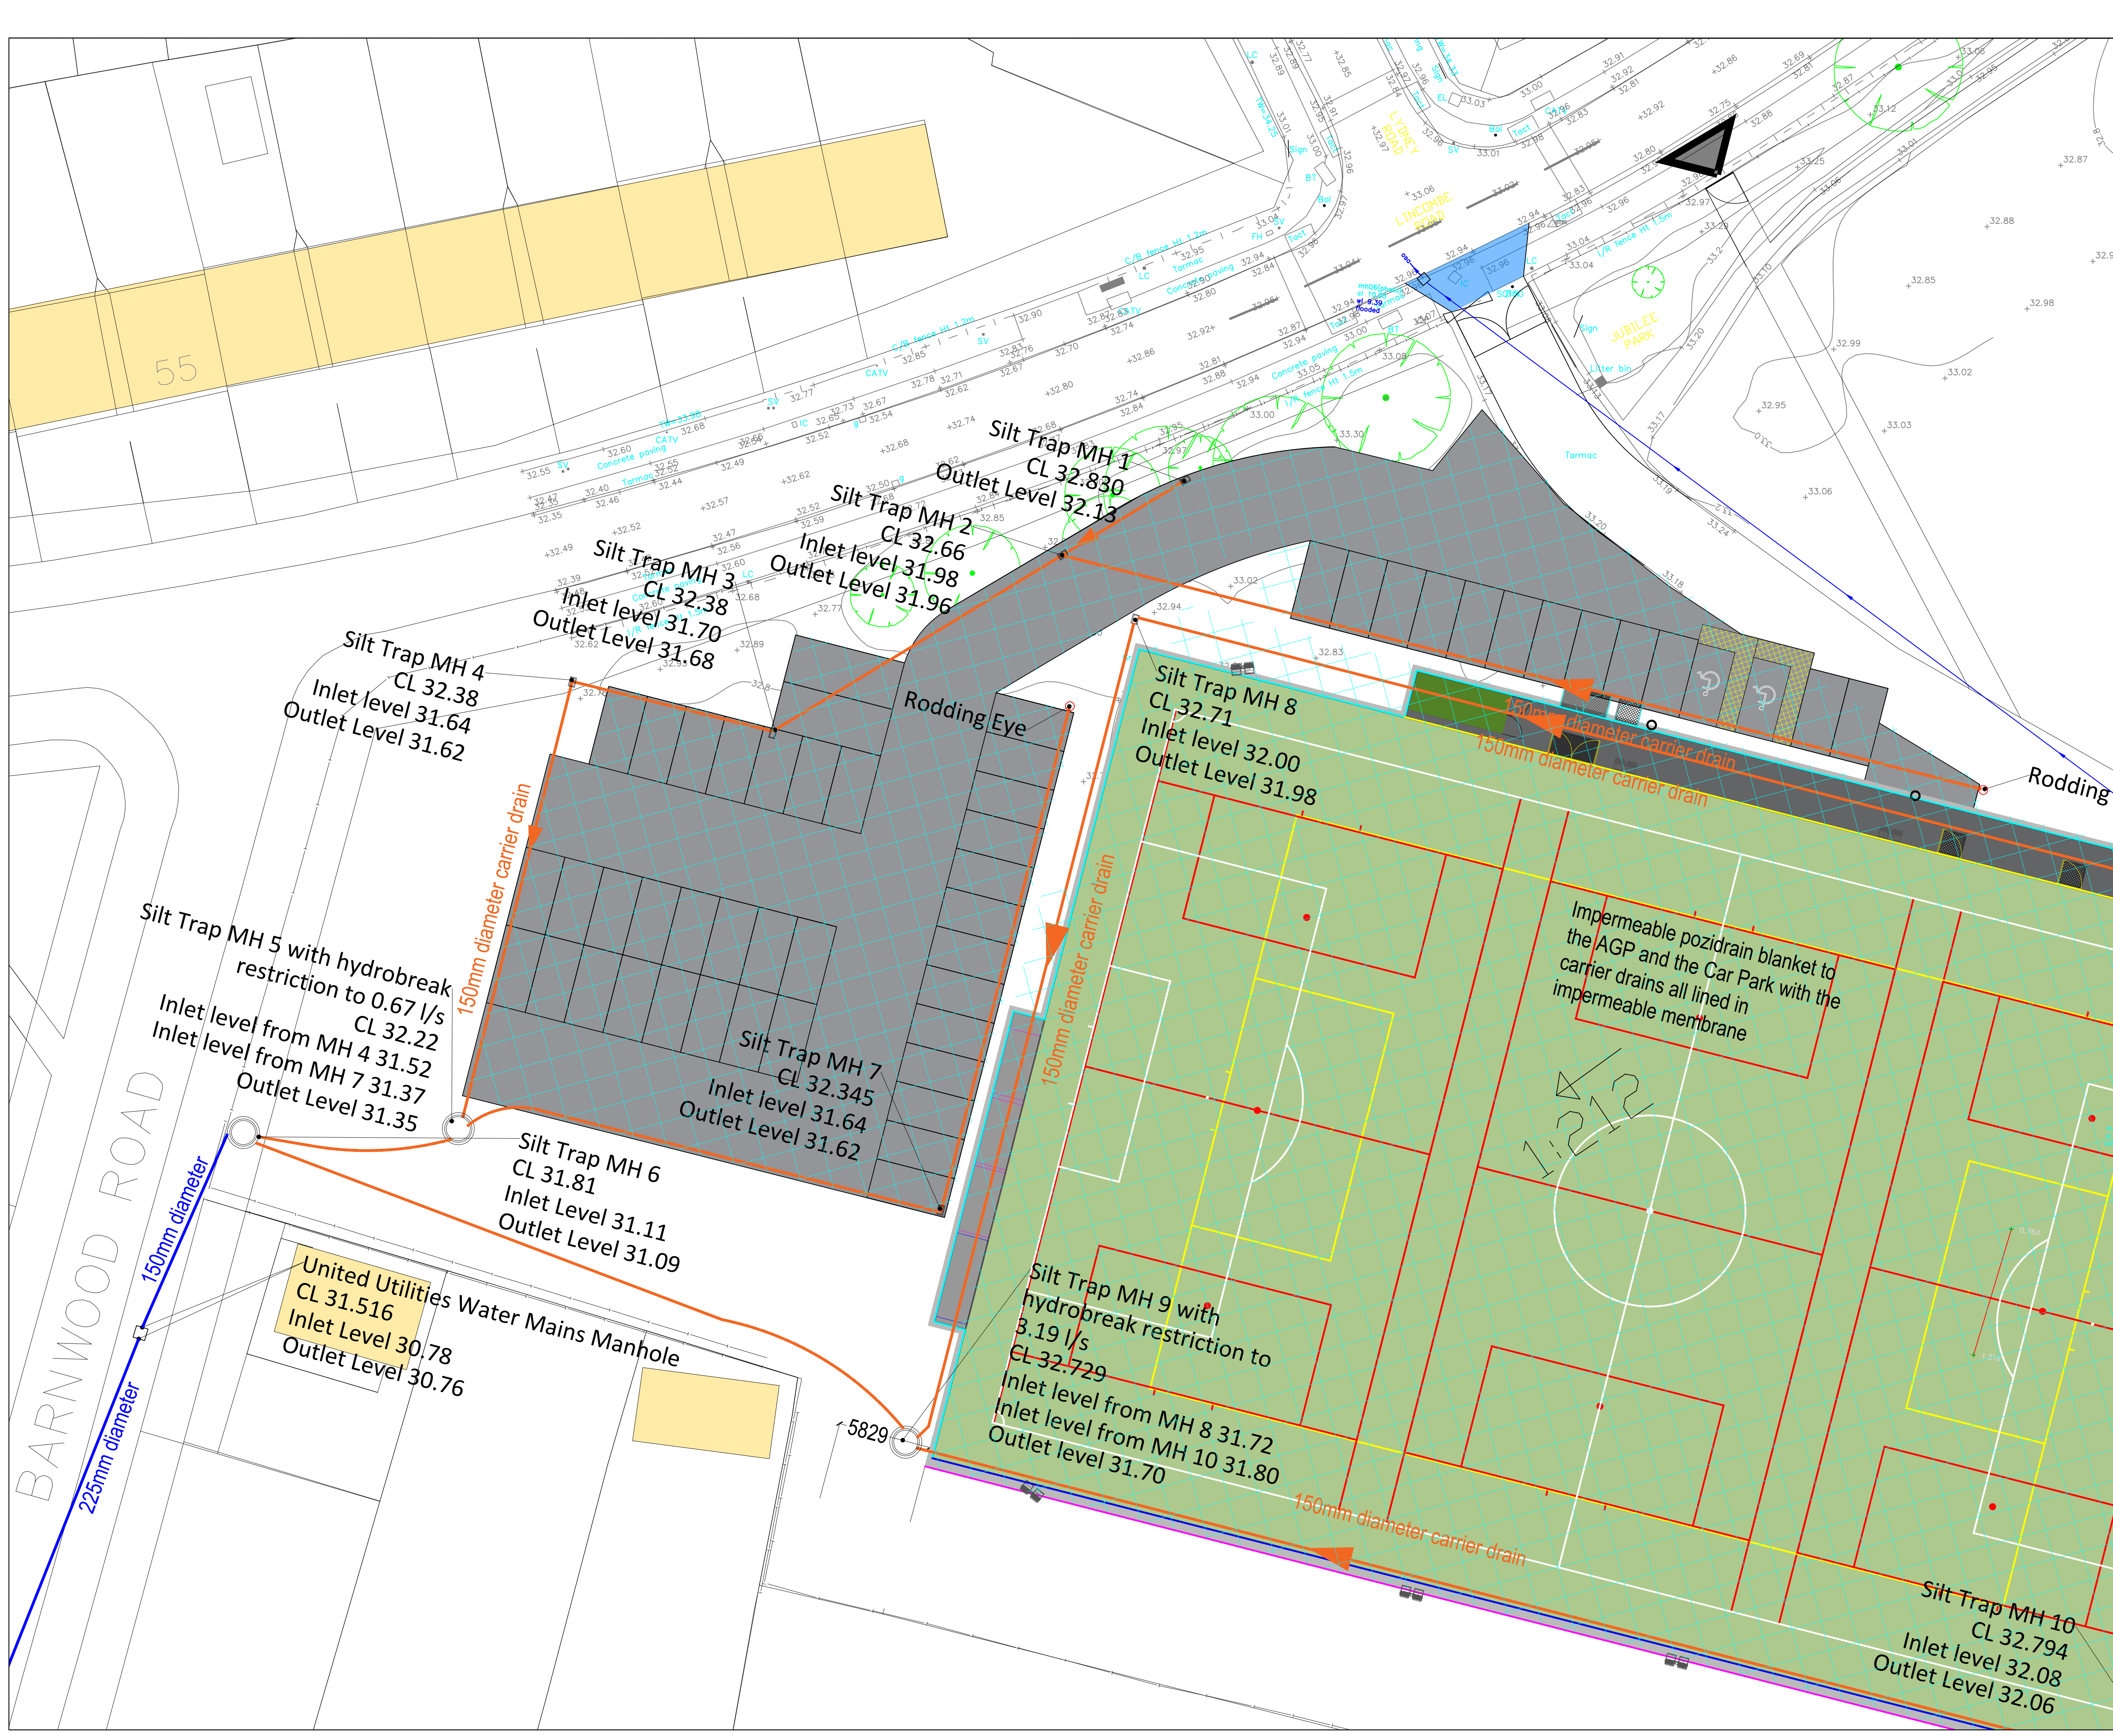

Do not scale this drawing. Drawing copyright belongs to ESS Knowsley MBC
Ordnance Survey material produced with permission under Knowsley Metropolitan
Borough Council Crown Copyright OS licence number 100017655, 2025.

Revision	Description	Date
1	First issue	May 25

- Notes
1. Additional information added to Surfacing Standards Limited LANO-CLS036 07 drawing.
 2. United Utilities Manhole and invert level collected from survey done by Buxton Water in May 2025.
 3. Do not scale using this drawing.
 4. Drawing should be read in conjunction with all relative information.



Knowsley Council
Environmental Sustainability Service

Project Name
Jubilee Park

Project Address
Barnwood Road
Huyton

Drawing Description
Connection to United Utilities System

Drawn By L Crilly	Checked By
Date May 25	Date
Scale NTS	Verified By JT
	Date May 25

Project Reference Number	Drawing Number	Revision
25-002	001	1

Knowsley Metropolitan Borough Council
Environmental Sustainability Service, Court Hey Park, Roby Road Huyton L16 3NA
Tel: 0151 443 3682 Email: enquiries.ess@knowsley.gov.uk