



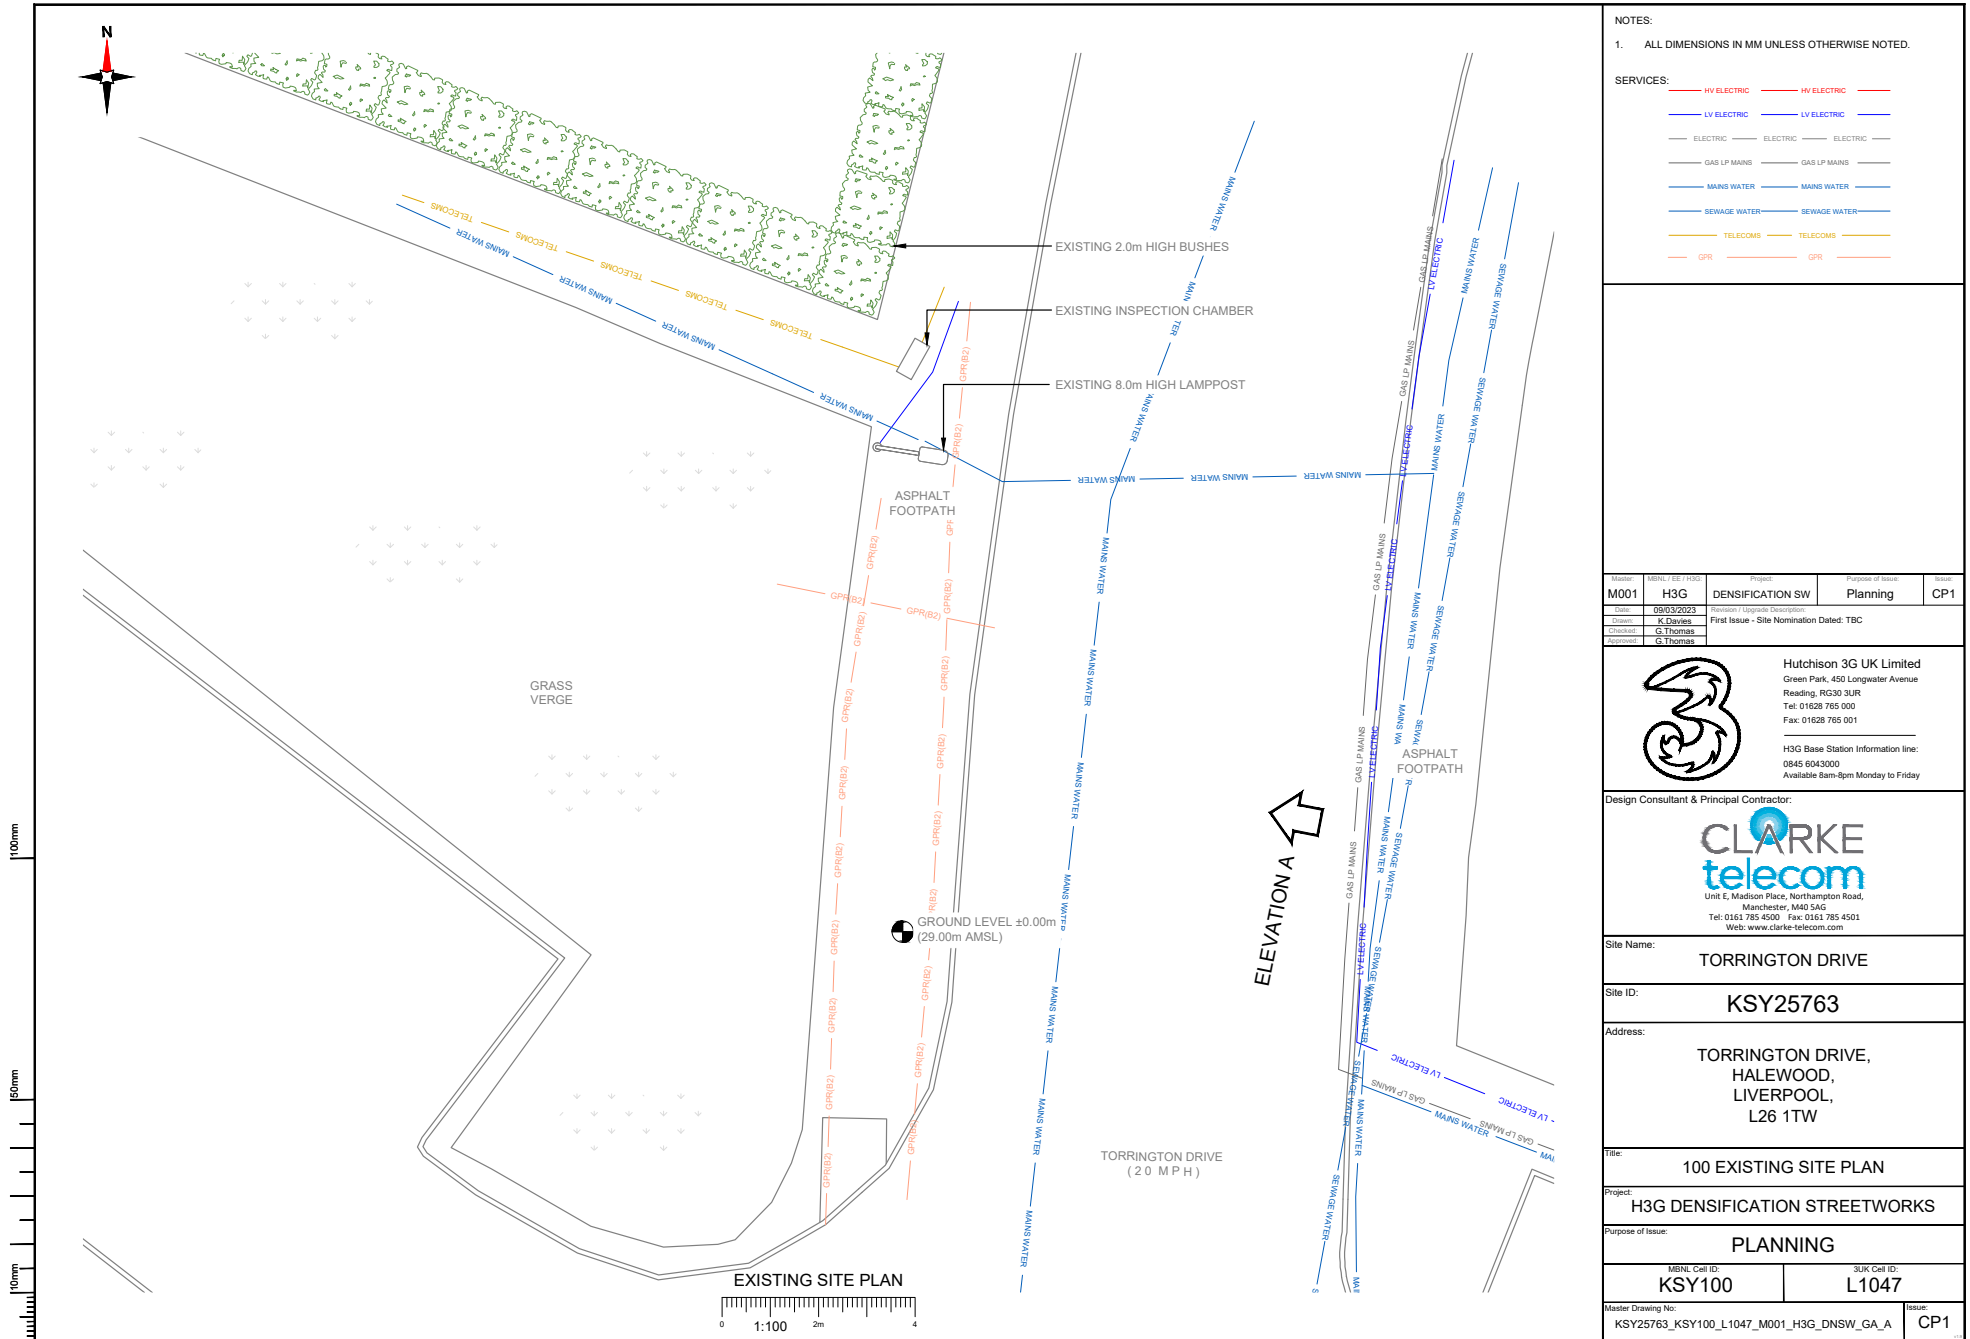

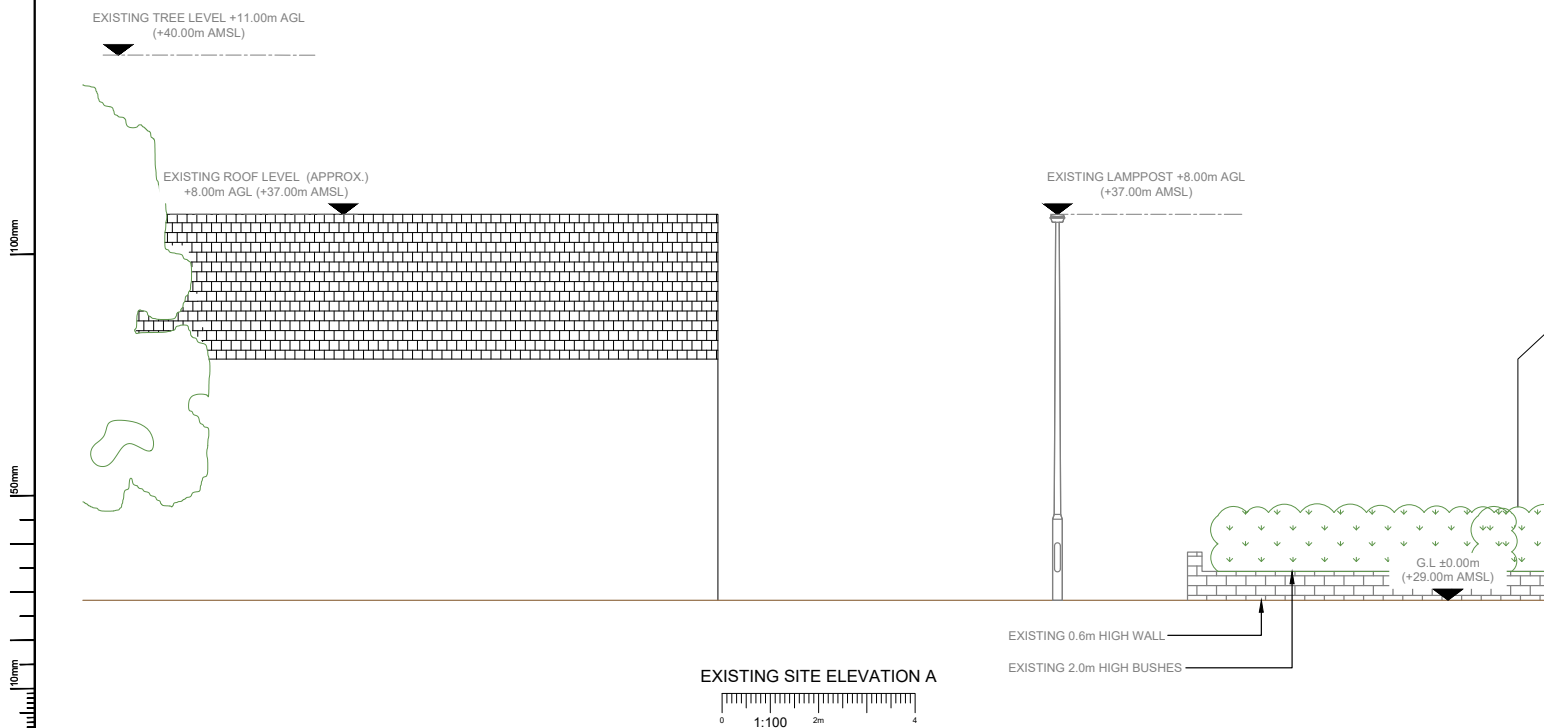

NOTES:

1. ALL DIMENSIONS IN MM UNLESS OTHERWISE NOTED.

Master	MBNL Cell ID	Project	Purpose of Issue	Issue
M001	H3G	DENSIFICATION SW	Planning	CP1
Drawn	K.Davies	First Issue - Site Nomination Dated: TBC		
Checked	G.Thomas			
Approved	G.Thomas			



Hutchison 3G UK Limited
Green Park, 450 Longwater Avenue
Reading, RG30 3UR
Tel: 01628 765 000
Fax: 01628 765 001

H3G Base Station Information line:
0845 6043000
Available 8am-8pm Monday to Friday

Design Consultant & Principal Contractor:

CLARKE
telecom

Unit E, Madison Place, Northampton Road,
Manchester, M40 5AG
Tel: 0161 785 4500 Fax: 0161 785 4501
Web: www.clarke-telecom.com

Site Name:
TORRINGTON DRIVE

Site ID:
KSY25763

Address:
TORRINGTON DRIVE,
HALEWOOD,
LIVERPOOL,
L26 1TW


Title:
150 EXISTING SITE ELEVATION A

Project:
H3G DENSIFICATION STREETWORKS

Purpose of Issue:
PLANNING

MBNL Cell ID: KSY100	3UK Cell ID: L1047
-------------------------	-----------------------

Master Drawing No: KSY25763_KSY100_L1047_M001_H3G_DNSW_GA_A	Issue: CP1
--	---------------

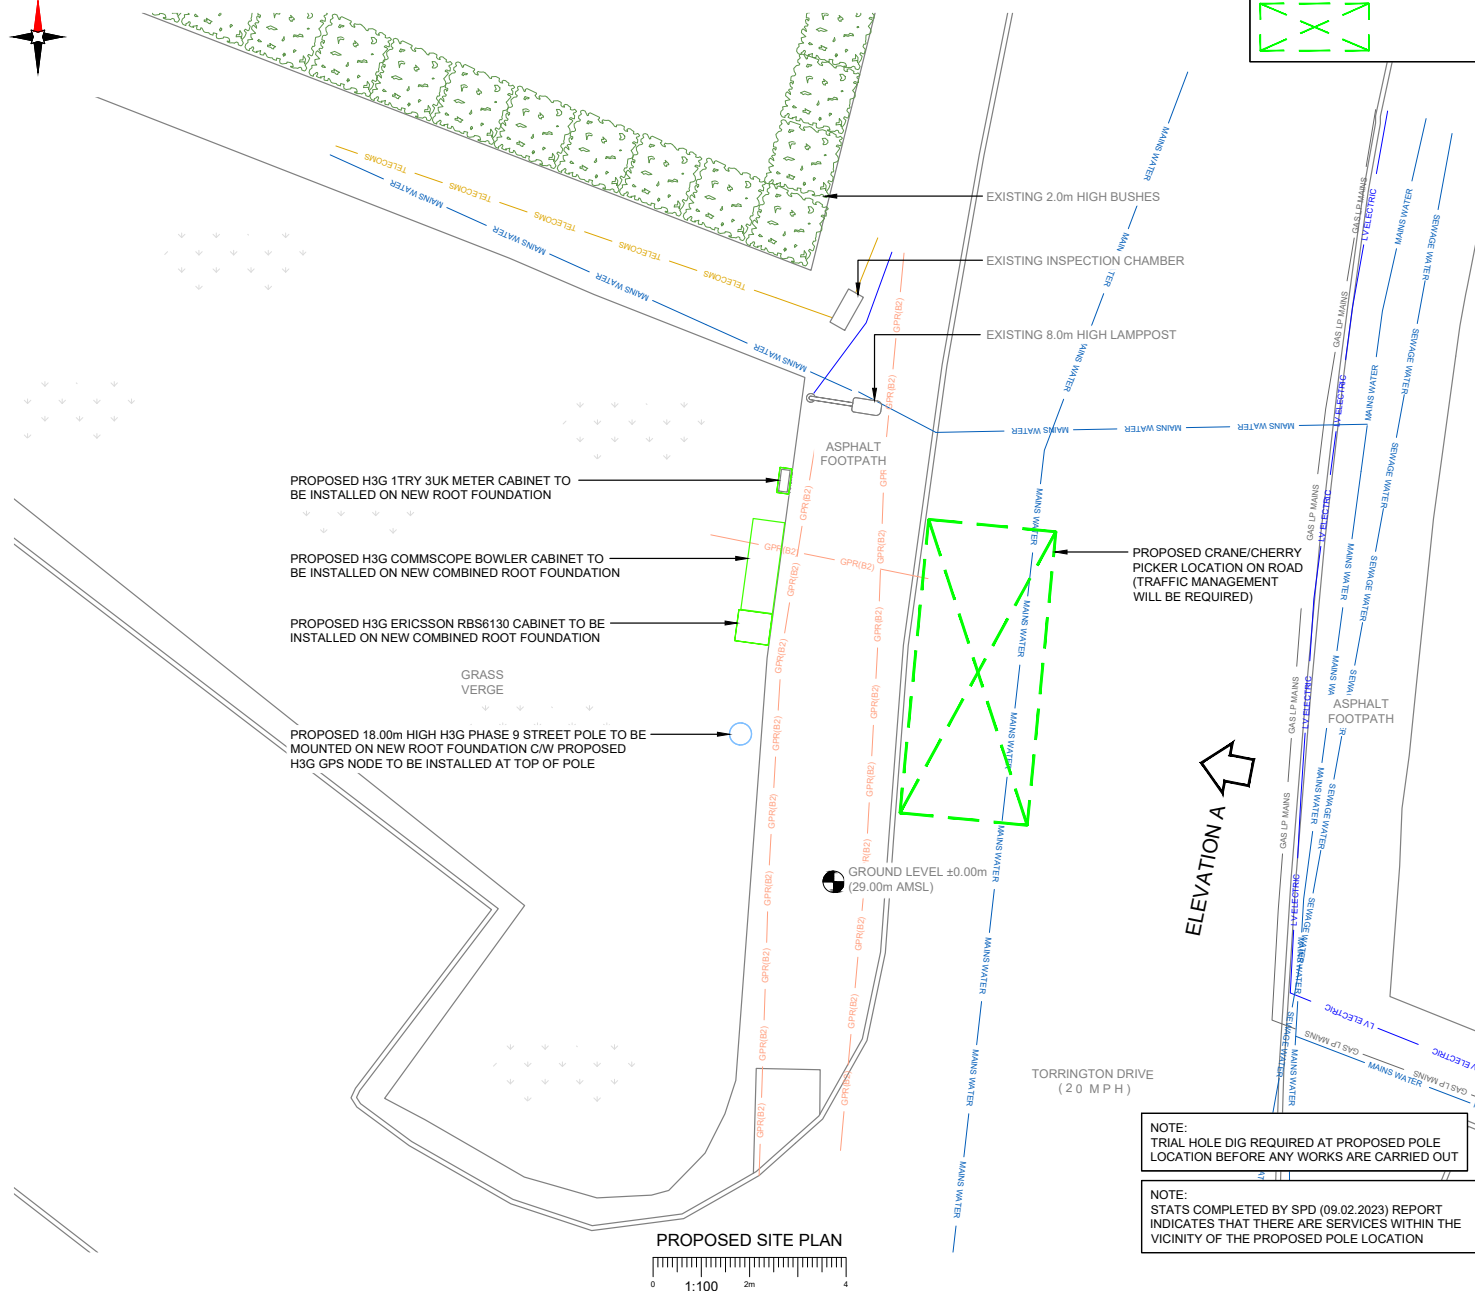

NOTE:
STATS COMPLETED BY SPD (09.02.2023) REPORT
INDICATES THAT THERE ARE SERVICES WITHIN THE
VICINITY OF THE PROPOSED POLE LOCATION


- HV ELECTRIC (Red)
- LV ELECTRIC (Blue)
- ELECTRIC (Grey)
- GAS LP MAINS (Grey)
- MAINS WATER (Blue)
- SEWAGE WATER (Blue)
- TELECOMS (Yellow)




Hutchison 3G UK Limited
Green Park, 450 Longwater Avenue
Reading, RG30 3UR
Tel: 01628 765 000
Fax: 01628 765 001

H3G Base Station Information line:
0845 6043000
Available 8am-8pm Monday to Friday


Unit E, Madison Place, Northampton Road,
Manchester, M40 5AG
Tel: 0161 785 4500 Fax: 0161 785 4501
Web: www.clarke-telecom.com

MBNL Cell ID: KSY100	3UK Cell ID: L1047
Master Drawing No: KSY25763_KSY100_L1047_M001_H3G_DNSW_GA_A	Issue: CP1

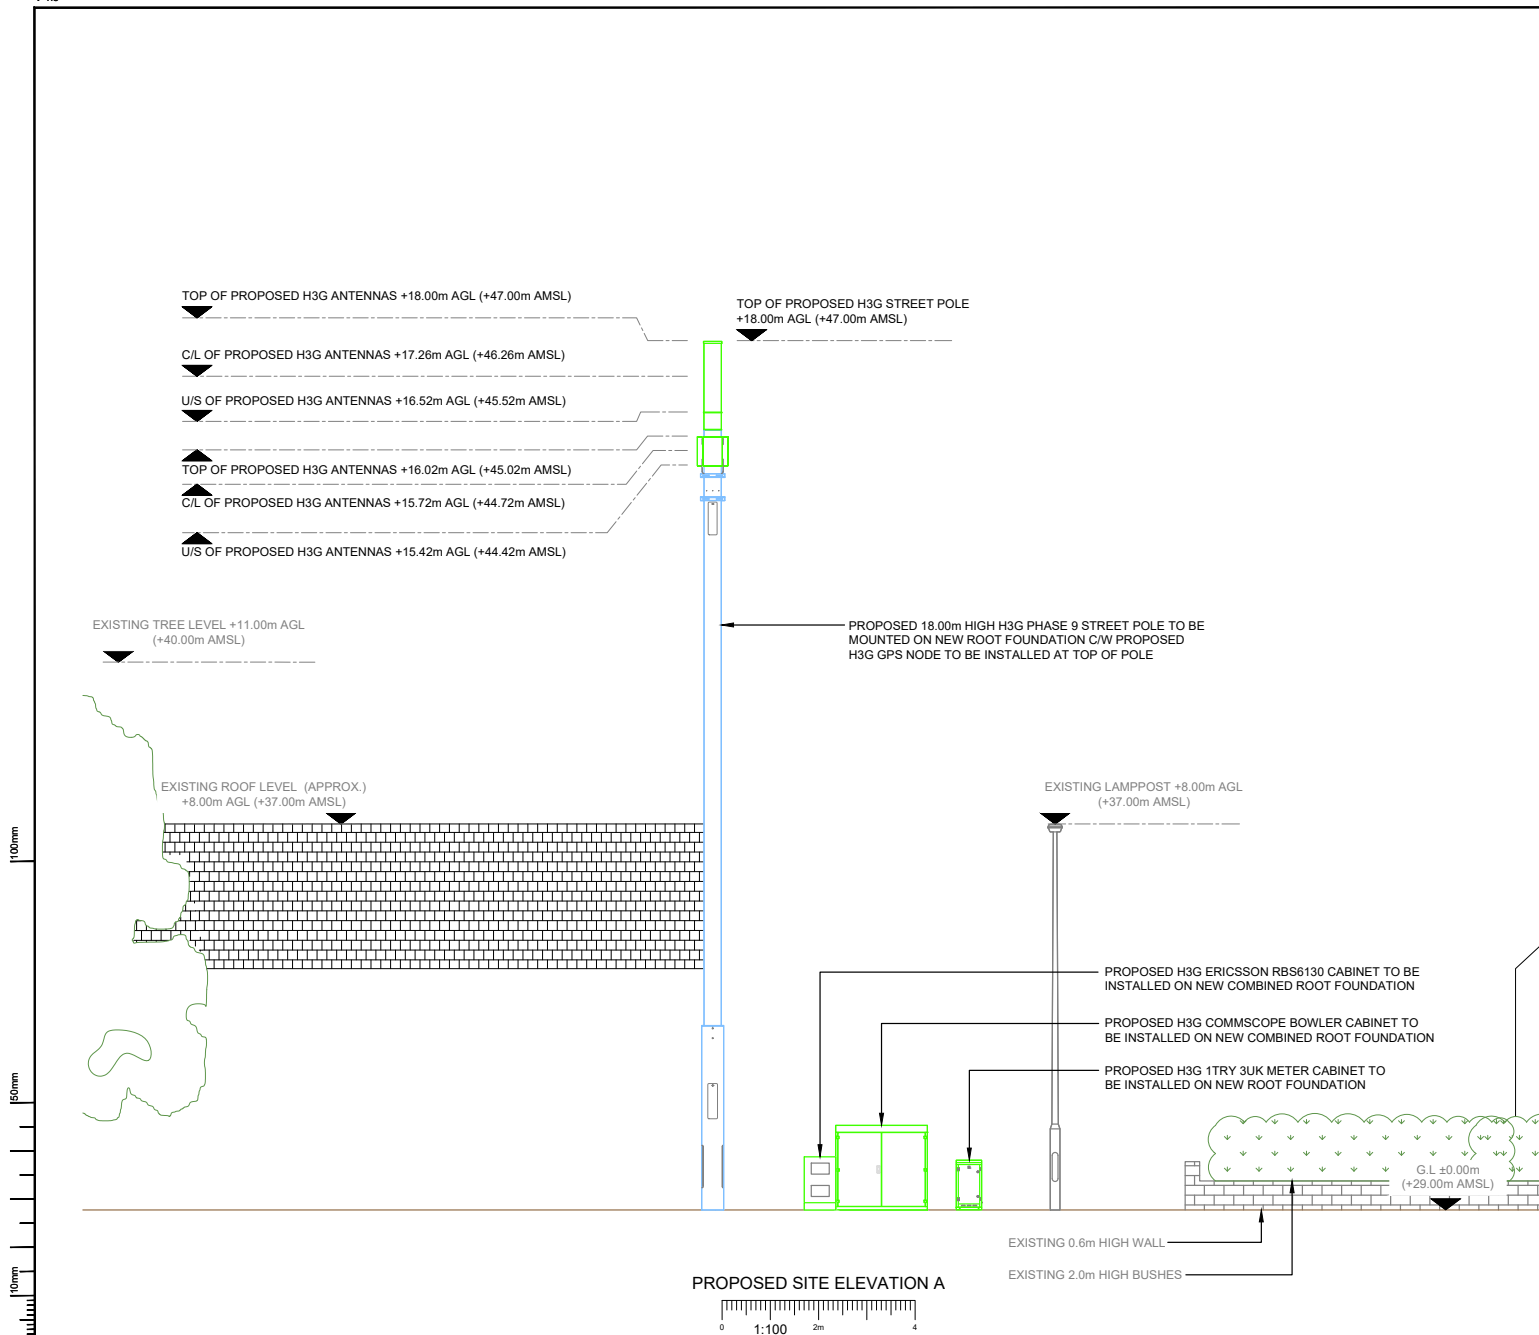

NOTES:

- ALL DIMENSIONS IN MM UNLESS OTHERWISE NOTED.

Sheet	MBNL Cell ID	Project	Purpose of Issue	Issue
M001	H3G	DENSIFICATION SW	Planning	CP1
Date	09/03/2023	First Issue - Site Nomination Dated: TBC		
Drawn	K.Davies			
Checked	G.Thomas			
Approved	G.Thomas			



Hutchison 3G UK Limited
Green Park, 450 Longwater Avenue
Reading, RG30 3UR
Tel: 01628 765 000
Fax: 01628 765 001

H3G Base Station Information line:
0845 6043000
Available 8am-8pm Monday to Friday

Design Consultant & Principal Contractor:

CLARKE
telecom

Unit E, Madison Place, Northampton Road,
Manchester, M40 5AG
Tel: 0161 785 4500 Fax: 0161 785 4501
Web: www.clarke-telecom.com

Site Name:
TORRINGTON DRIVE

Site ID:
KSY25763

Address:
**TORRINGTON DRIVE,
HALEWOOD,
LIVERPOOL,
L26 1TW**

Title:
260 PROPOSED SITE ELEVATION A

Project:
H3G DENSIFICATION STREETWORKS

Purpose of Issue:
PLANNING

MBNL Cell ID: KSY100	3UK Cell ID: L1047
--------------------------------	------------------------------

Master Drawing No: KSY25763_KSY100_L1047_M001_H3G_DNSW_GA_A	Issue: CP1
---	----------------------